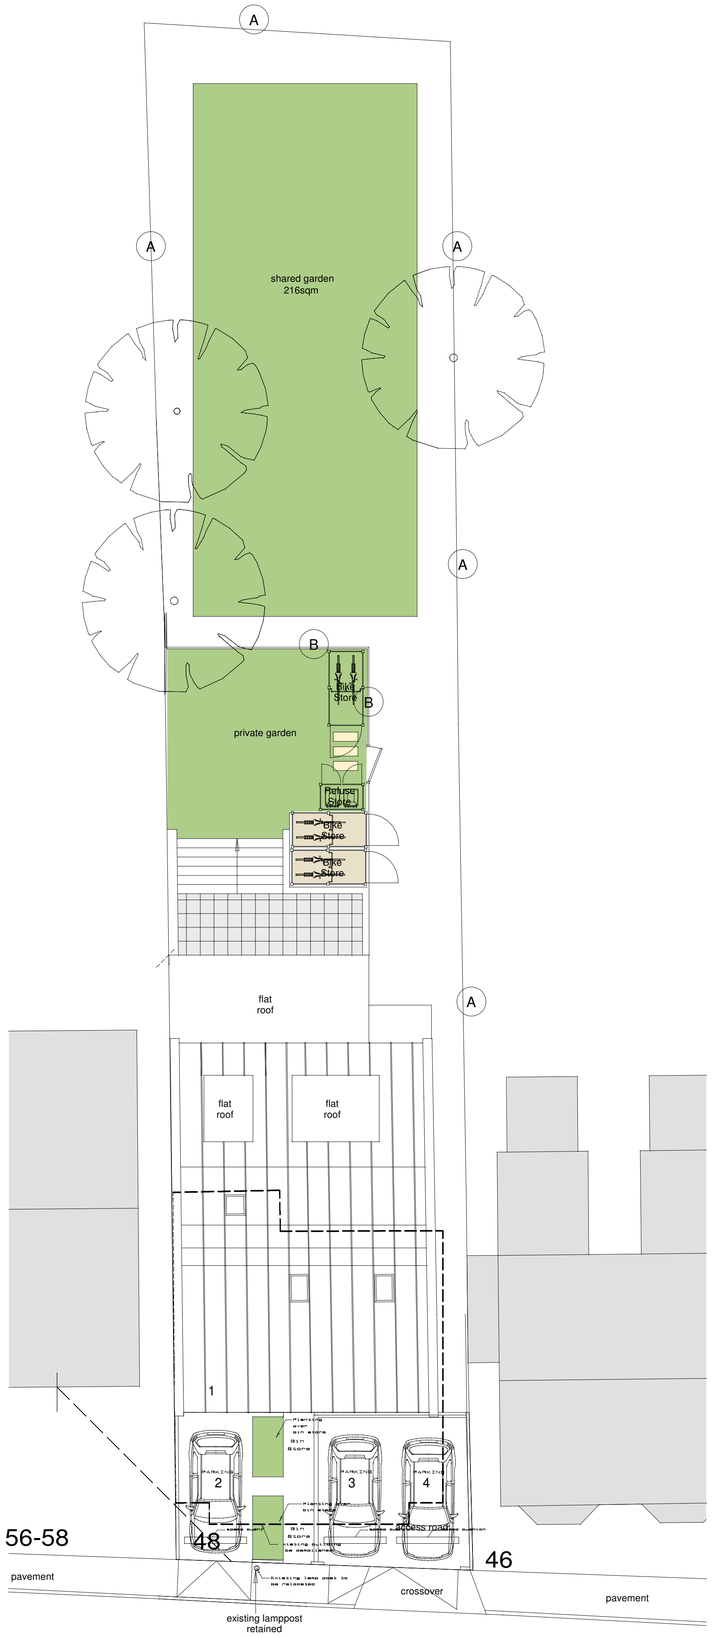

HARD LANDSCAPING LEGEND

Coloured Tarmac, 'Ulticolour' light grey to parking spaces

Coloured Tarmac, 'Ulticolour' contrasting grey to access road and crossover

Precast paving slab to BS 7263-1:1994 pavers size
Patio area 450 x 450 x 32 mm Brett Chaucer
flag paving slabs colour Charcoal, laid on 50mm sand on 50mm Type 2 granular material on 150mm hardcore base. Joints 2mm - 5mm filled with fine dry sand to BS 7533 Part 4.

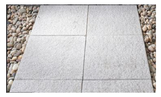

PROPOSED LANDSCAPE ELEMENTS

A. Existing 1.8m high close boarded fence

B. New Venetian timber fence to boundary

C. Bin store

D. New landscaping (tree and/or shrubs)

E. 6no Car parking spaces, light grey tarmac

F. Cycle store of 1no per unit

0 1 2 3 4 5 10

SCALE 1:100 - Metres

notes
1 this drawing is copyright of design team consultants limited

rev	date	description	by

dtc design team consultants
chartered surveyors ■ architectural designers
business & technology centre stevenage hertfordshire sg1 2dx
tel: 01438 771200 01462 670550 www.dtc.uk.net

client	Albert London Development Ltd
project	Proposed Residential Development 48 Albert Road, West Drayton UB7 8ES
drawing title	PROPOSED SITE PLAN
drawn/checked	
scale	1:100
date	Sept. '22
job no	L22.337
drg no	PL001
rev	