



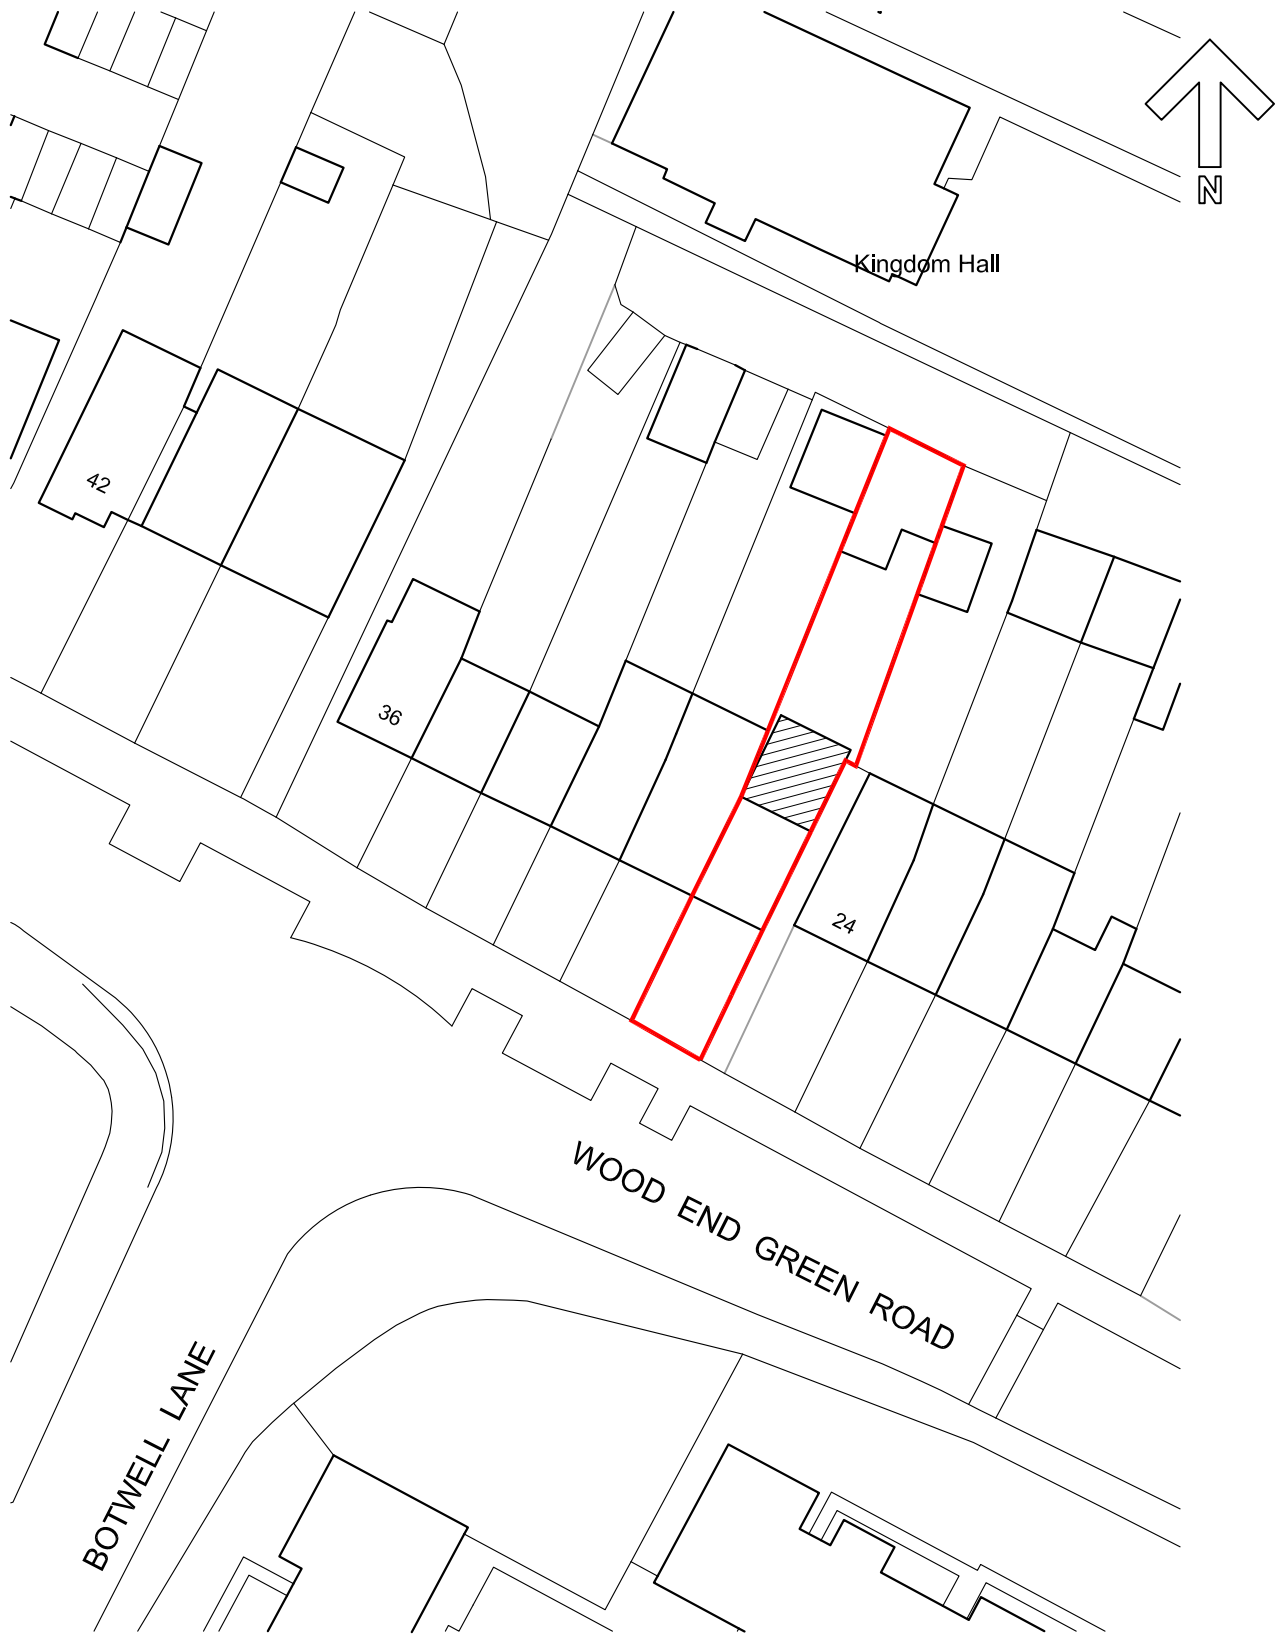

SCALE BAR - METRES

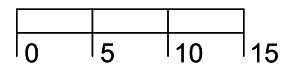

Project	26 WOOD END GREEN ROAD HAYES, UB3 2SH	Drawing Title	BLOCK PLAN
Scale	1:500 (A4 SHEET SIZE)	Drawn	Drawing No.
Date	AUGUST 2021	Checked	Revision
			21/118/501