



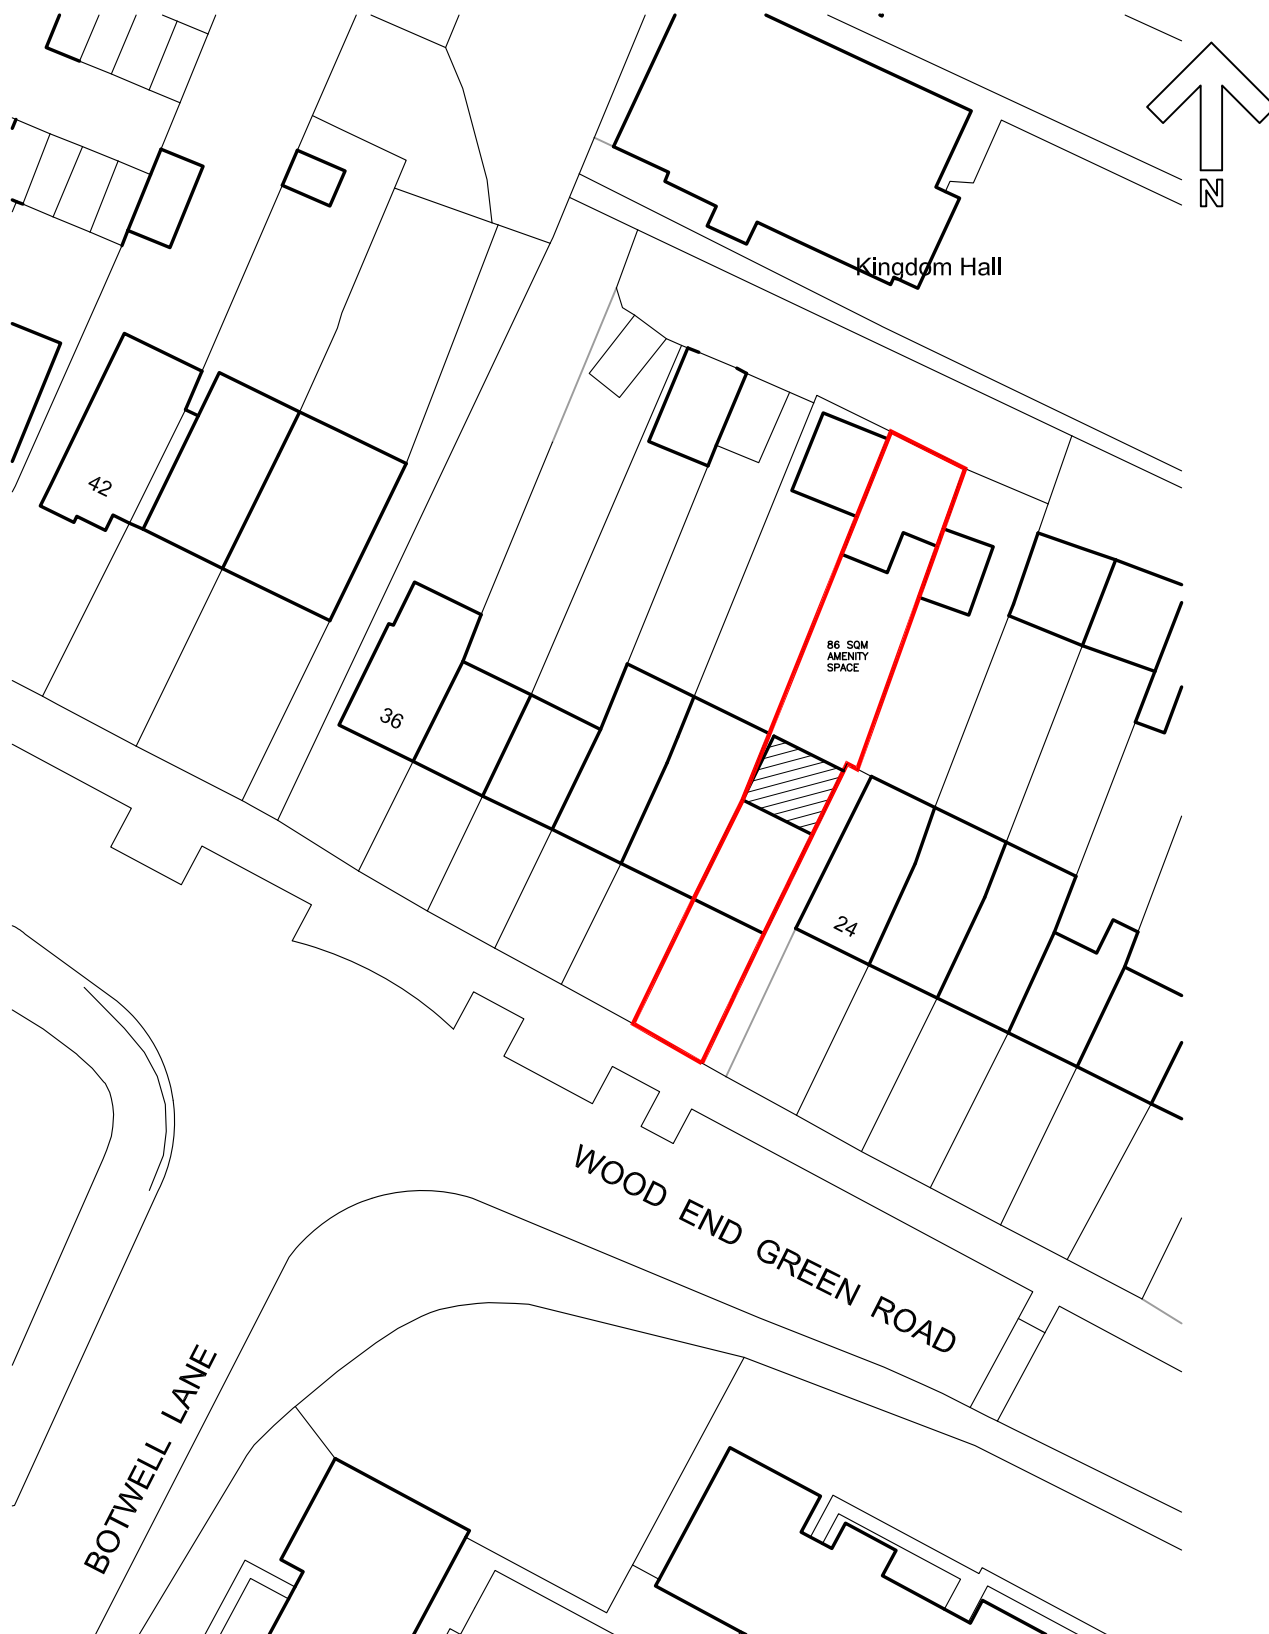

No. Revision
A DEPTH OF REAR EXTENSION REDUCED
TO MEET PLANNING OFFICER'S REQUIREMENTS.

Date
15/02/22

SCALE BAR - METRES

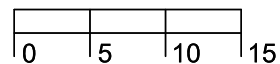

Project
26 WOOD END GREEN ROAD
HAYES, UB3 2SH

Drawing Title
BLOCK PLAN

Scale 1:500 (A4 SHEET SIZE)

Drawn

Drawing No.

Revision

Date AUGUST 2021

Checked

21/118/501

A