
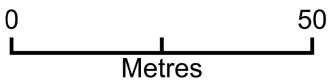


46 middleton drive

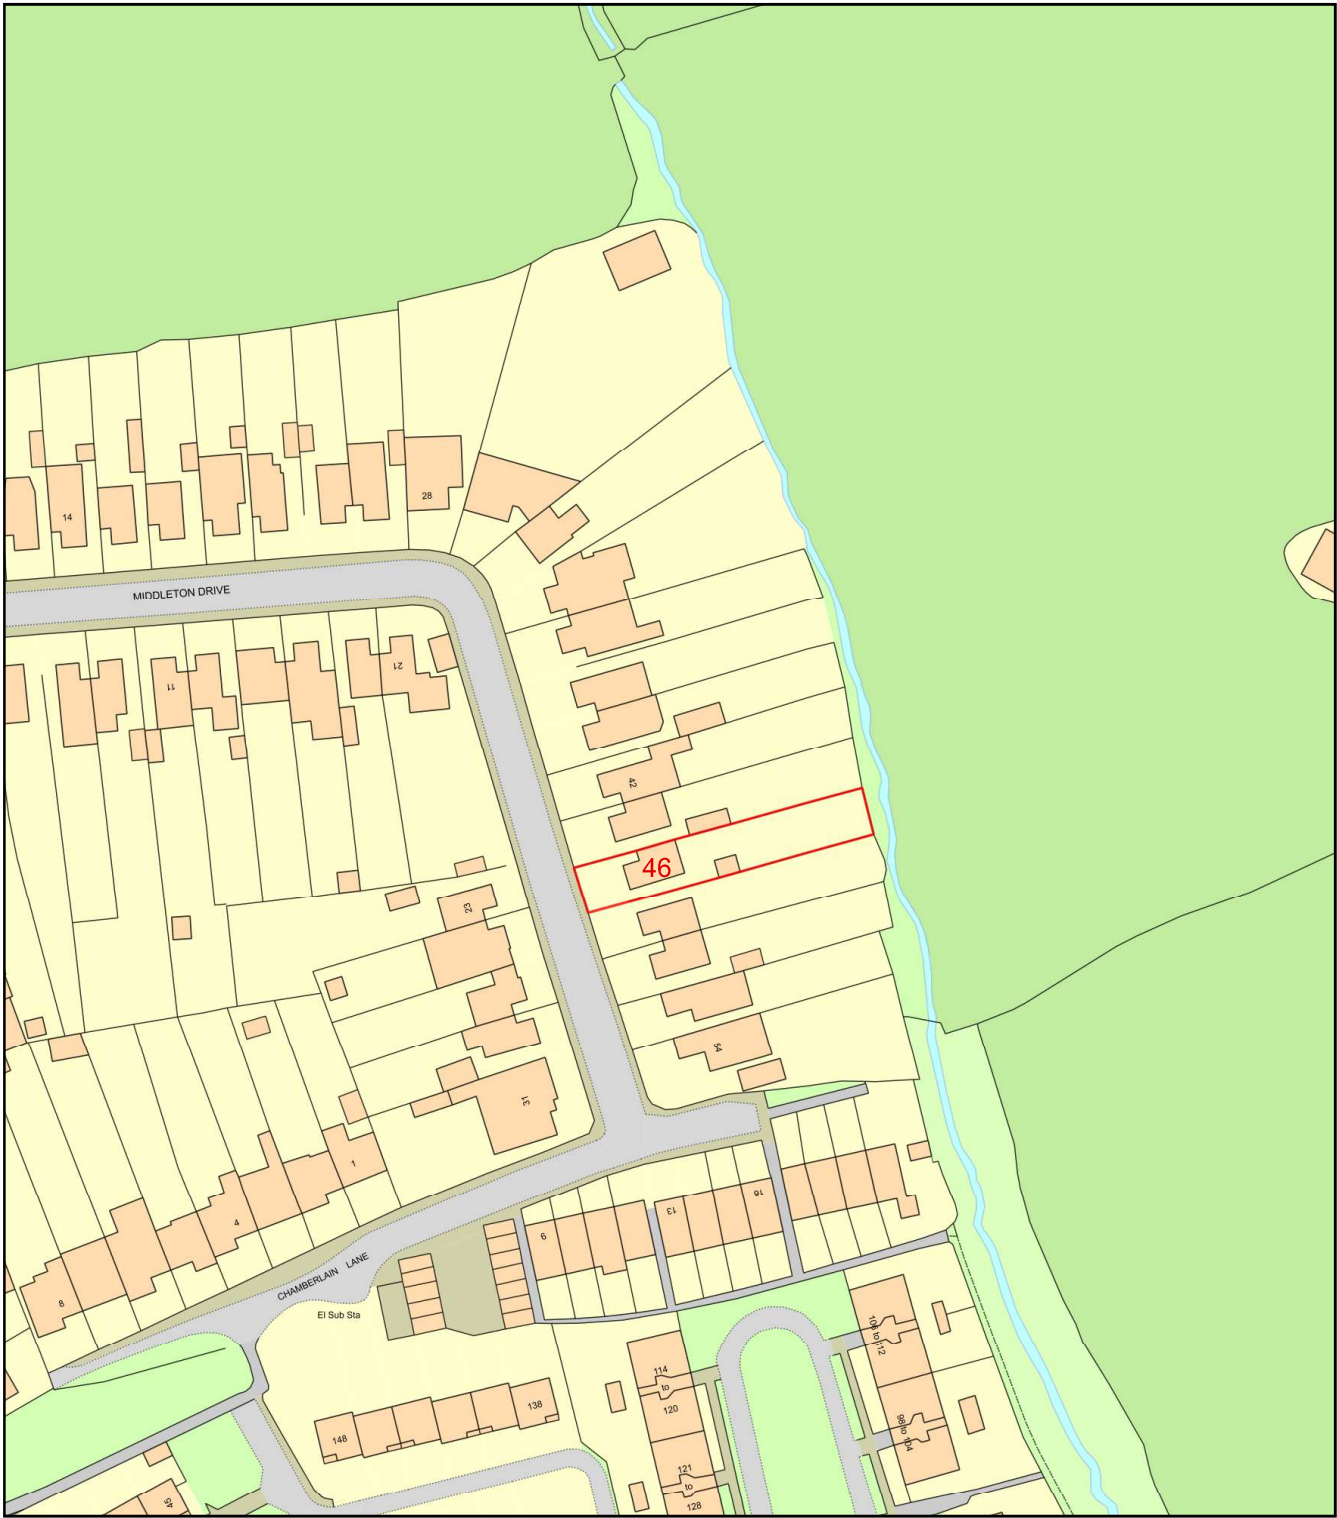


Plan Produced for: 46 middleton drive  
Date Produced: 06 Jul 2021  
Plan Reference Number: TQRQM21187161650440  
Scale: 1:1250 @ A4


© Crown copyright and database rights 2021 OS 100042766

LOCATION PLAN

Site boundary  
shown in red

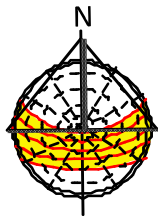

LOCATION PLAN

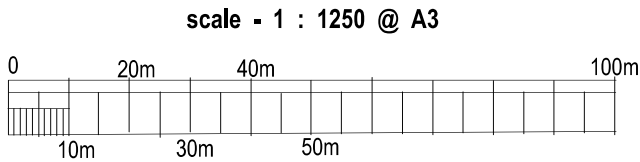

|          |                                        |           |            |
|----------|----------------------------------------|-----------|------------|
| PROJECT: | 46 Middleton Drive,<br>Pinner, HA5 2PG | DATE:     | 07/07/2021 |
| DWG NO:  | LOCATION PLAN                          | REVISION: |            |