


19 Rushdene Road

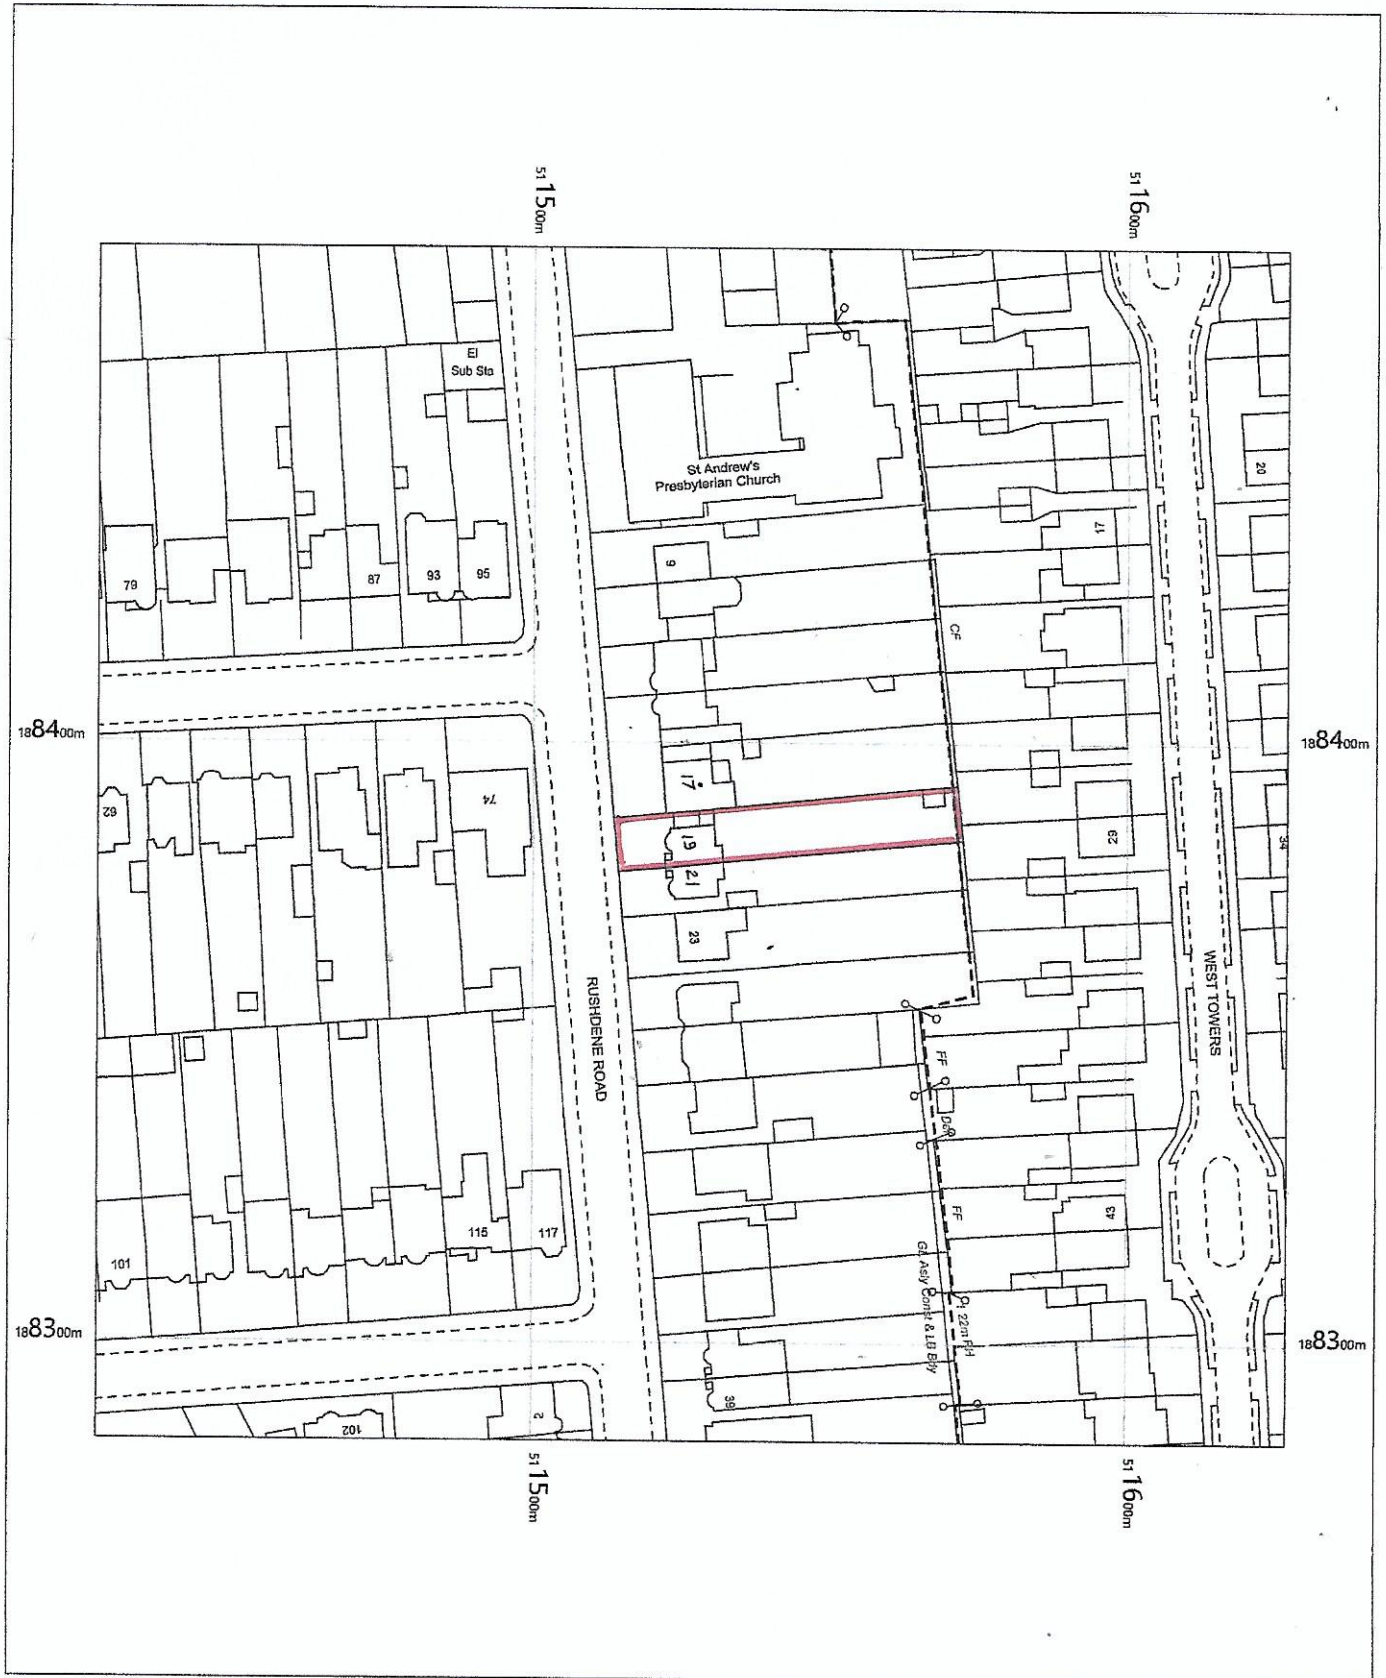

OS MasterMap 1250/2500/10000 scale
 Wednesday, August 25, 2021, ID: BLJT-00986149
www.planningapplicationmaps.co.uk

1:1250 scale print at A4, Centre: 511527 E, 188383 N

©Crown Copyright Ordnance Survey. Licence no. 100051661

