



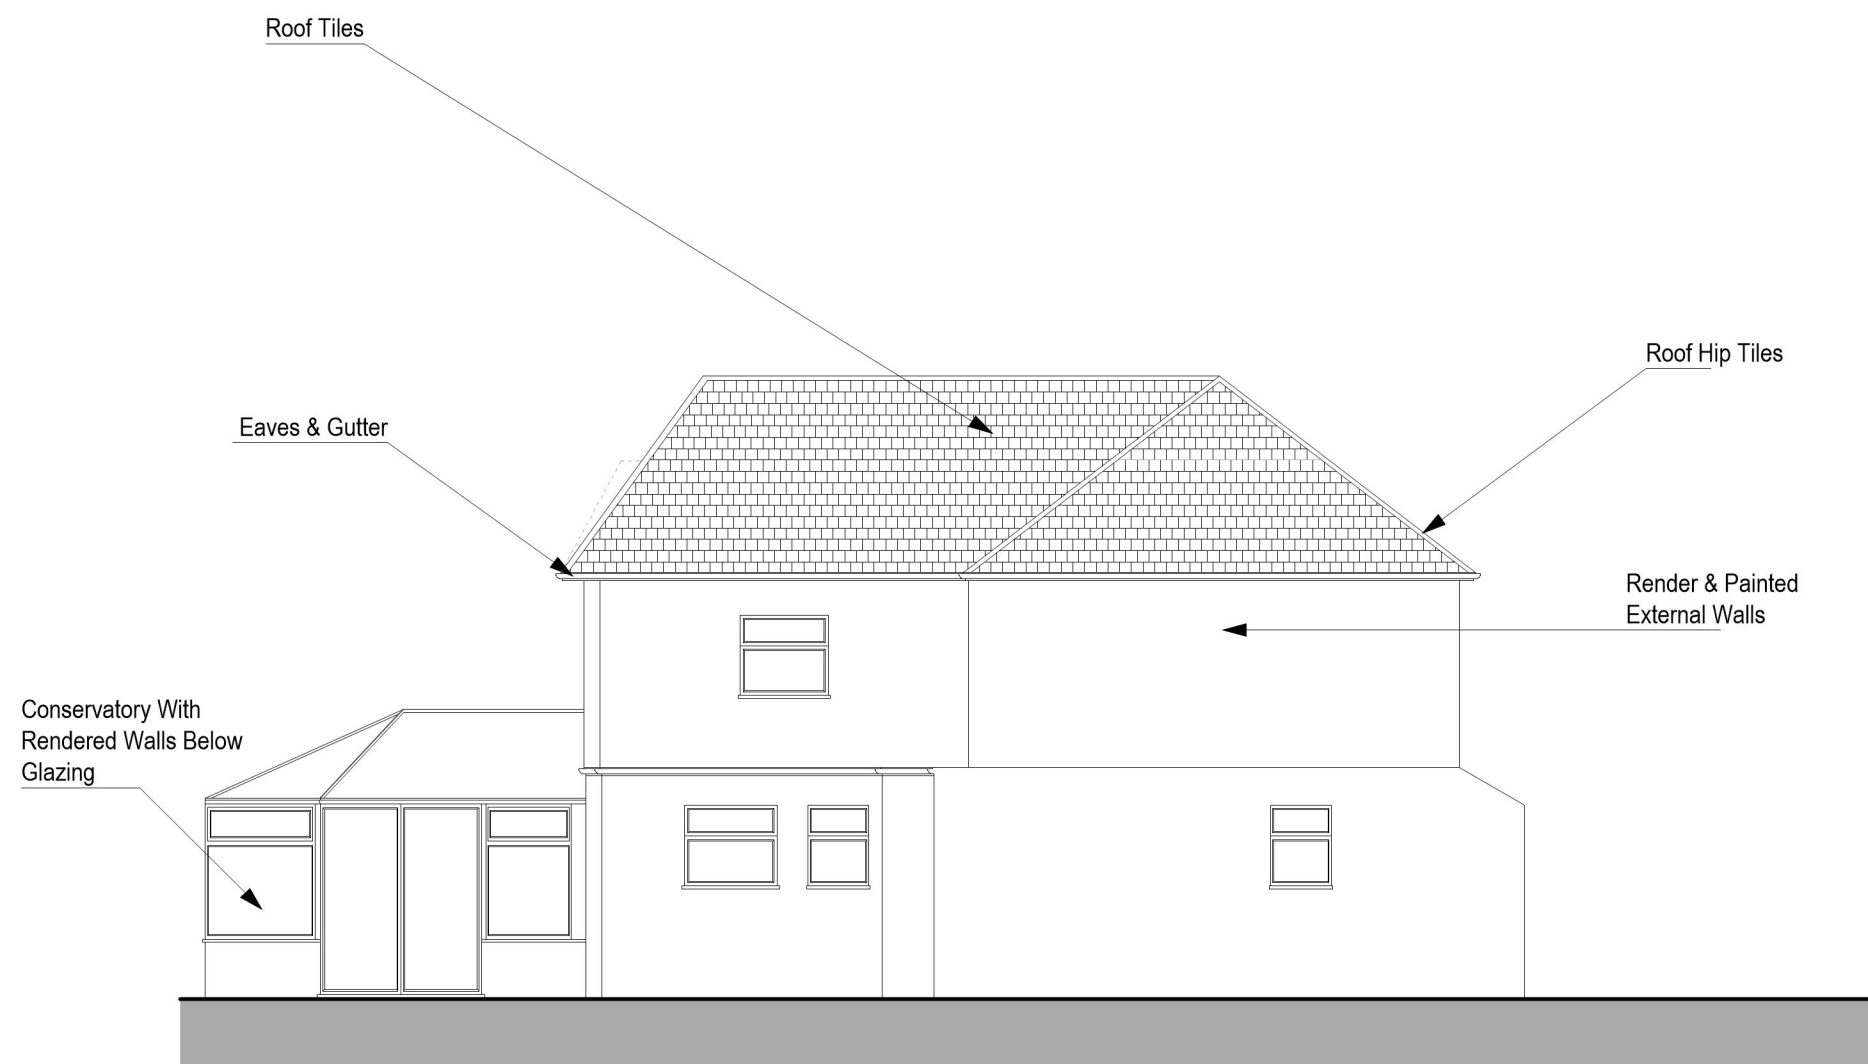

SIDE ELEVATION (SOUTH) - EXISTING

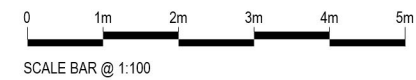

PROJECT No	DRAWING No
233LL/02/100	A3/02/04

GENERAL NOTES:


1: ALL dimensions are in millimeters unless indicated otherwise.

2: This drawing must **NOT** be scaled unless indicated otherwise.

3: ALL dimensions on this drawing will be checked & varified before commencing work.

4: Where mapping data that is provided on this drawing is provided for the use of information on this project. The Ordnance Survey is & remains Crown Copyright & all data must be acknowledged. All data must be deleted & all paper copies of this drawing must be destroyed as the mapping & Ordnance Survey is strictly for the use & preparation of information for this project.

5: Report all ommissions & errors to the designers & this drawing is subject to approval by relevant Local Authority planning & building control.

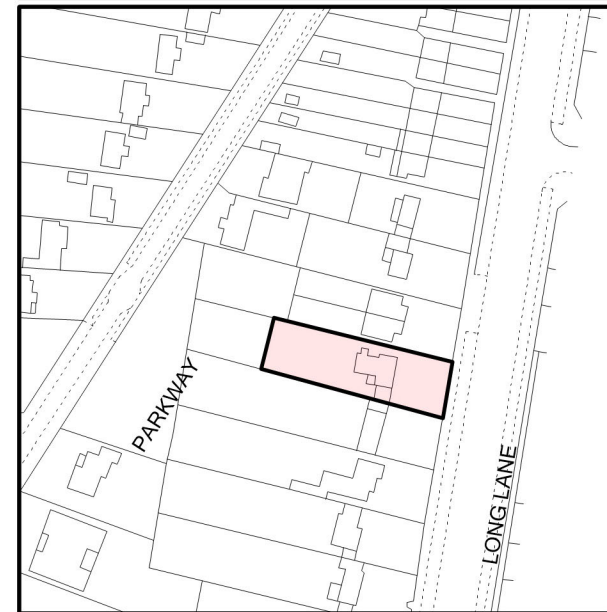

REAR EXTENSION

CERTIFICATE OF LAWFUL DEVELOPMENT APPLICATION

FOR
233 LONG LANE
HILLINGDON
UB10 9JP

DATE

16/11/2020

SCALE

1:100 @ A3 SIZE LANDSCAPED

DRAWING TITLE

SIDE ELEVATION (SOUTH) - EXISTING

PROJECT No	DRAWING No
233LL/100	A3/100/04