


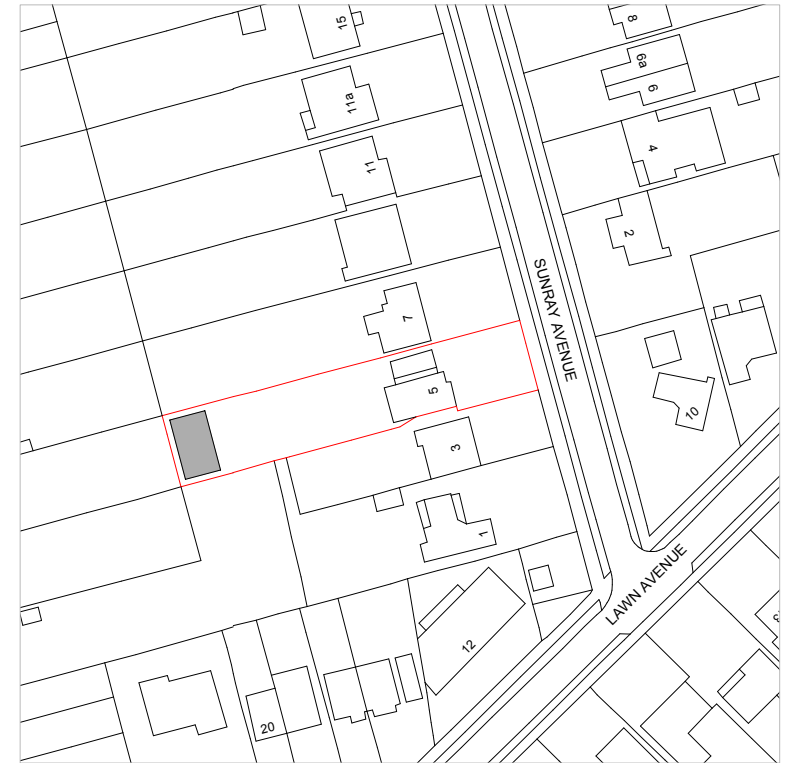


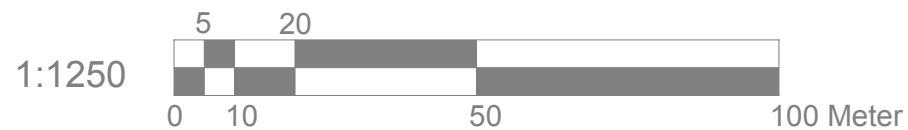


BLOCK PLAN 1:500

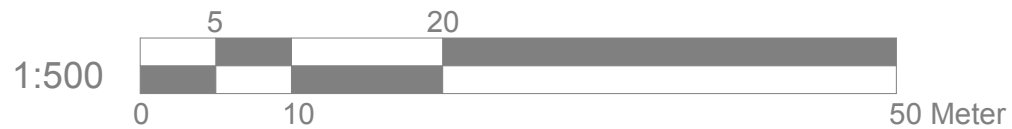

LOCATION PLAN 1:1250

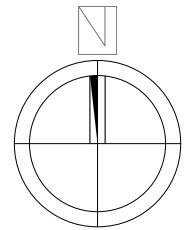

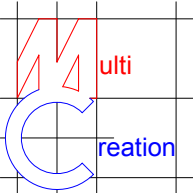	Project: 5 Sunray Avenue West Drayton UB7 7AH	Title: Block plan Location plan	Scale: 1:500/1250 @ A4									
			Date: 09 . 2020									
			Drawing No.: 3000/EXT/106-02/BK									
			Revision <table border="1" data-bbox="1928 1380 2136 1433"><tr><td></td><td></td><td></td><td></td><td></td></tr><tr><td></td><td></td><td></td><td></td><td></td></tr></table>									

239 Western Road, Southall, Middx, UB2 5HS	Tel: 020 8571 1369	info@multicreation.co.uk
--	--------------------	--------------------------