PROPOSED DISH SCHEDULE							
DISH REF	DISH PART No.	BEARING	DISH SIZE	HEIGHT TO ℄	FEEDER TYPE	SIZE	LENGTH
D1	T.B.C.	96°	ø0.6m	47.9m	COAX	LDF 4-50	24.0m
D2	T.B.C.	269°	ø0.6m	47.9m	COAX	LDF 4-50	55.0m
D3	T.B.C.	269°	ø0.6m	47.1m	COAX	LDF 4-50	55.0m

PROPOSED SUPPORT STRUCTURE SCHEDULE						
EXISTING/ PROPOSED	MANUFACTURER	TYPE	SIZE	COLOUR	STATUS	COMMENTS
PROPOSED	BESPOKE	FREESTANDING SUPPORT	ø114.3 x 6.3thk	GALVANISED	PROPOSED	1.5m x 1.5m FREESTANDING SUPPORT FRAME WITH 2.0m LONG, 114.3ø x 6.3mm CHS SUPPORT POLE

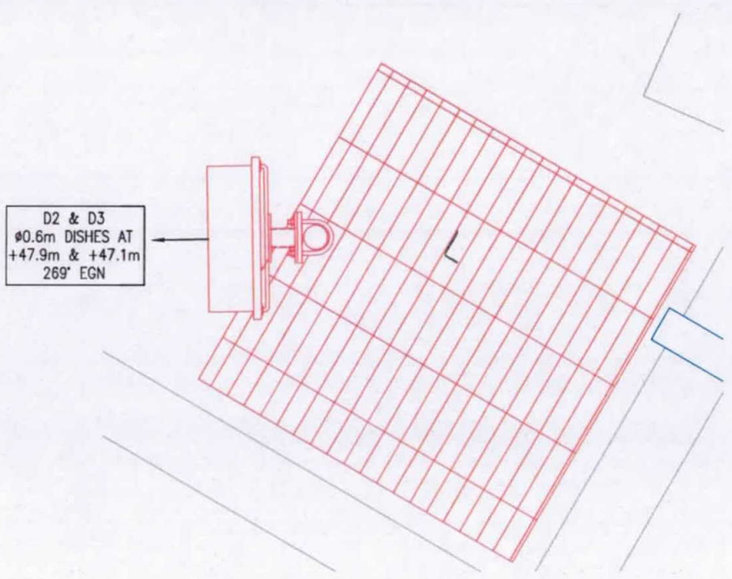

PROPOSED DISH PLAN @ 47.9m A.G.L
SCALE: 1:25

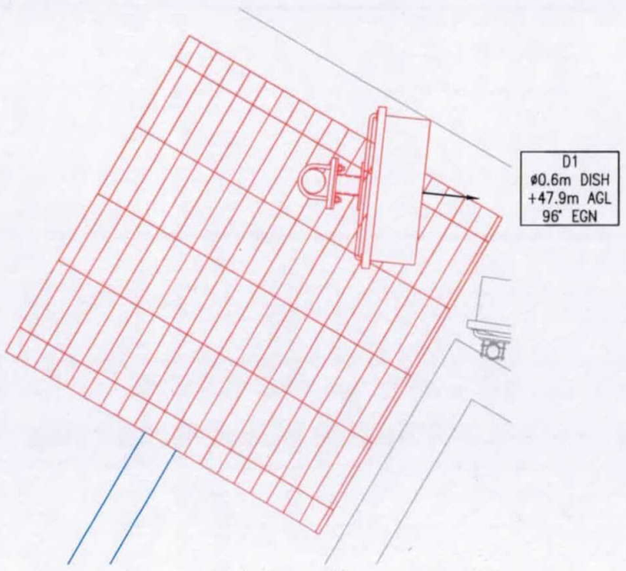

PROPOSED DISH PLAN @ 47.9m A.G.L
SCALE: 1:25

GENERAL NOTES

1) ALL DIMENSIONS IN MILLIMETRES UNLESS STATED OTHERWISE
2) DRAWING IN ACCORDANCE WITH THE STANDARDS REFERENCED IN BS8888: 2000
3) THIS DRAWING TO BE READ IN CONJUNCTION WITH Drg. No's 200, & 300.

NLN
NEWLINE NETWORKS

Iss	Revision	Date	Drn	App
A	Project No. HH FIRST ISSUE	26.08.15	CPK	CT

London Borough of Hillingdon RECEIVED 28 SEP 2015 Planning Residents Services

© This drawing is the property of NLN and may not be reproduced or disclosed to a third party in any form without written permission

Site Name: HILLINDON HOSPITAL
Site Ref: HH
Scale. AS SHOWN
Date: 26.08.15 Drn: CPK

Site Address:
HILLINGDON HOSPITAL
PIELD HEATH ROAD
UXBRIDGE, MIDDLESEX
UB8 3NN

Drawing Title:
DISHES & EQUIPMENT SCHEDULES

Drawing No. A3_HH_400
App. CT

A3