



SITE LOCATION

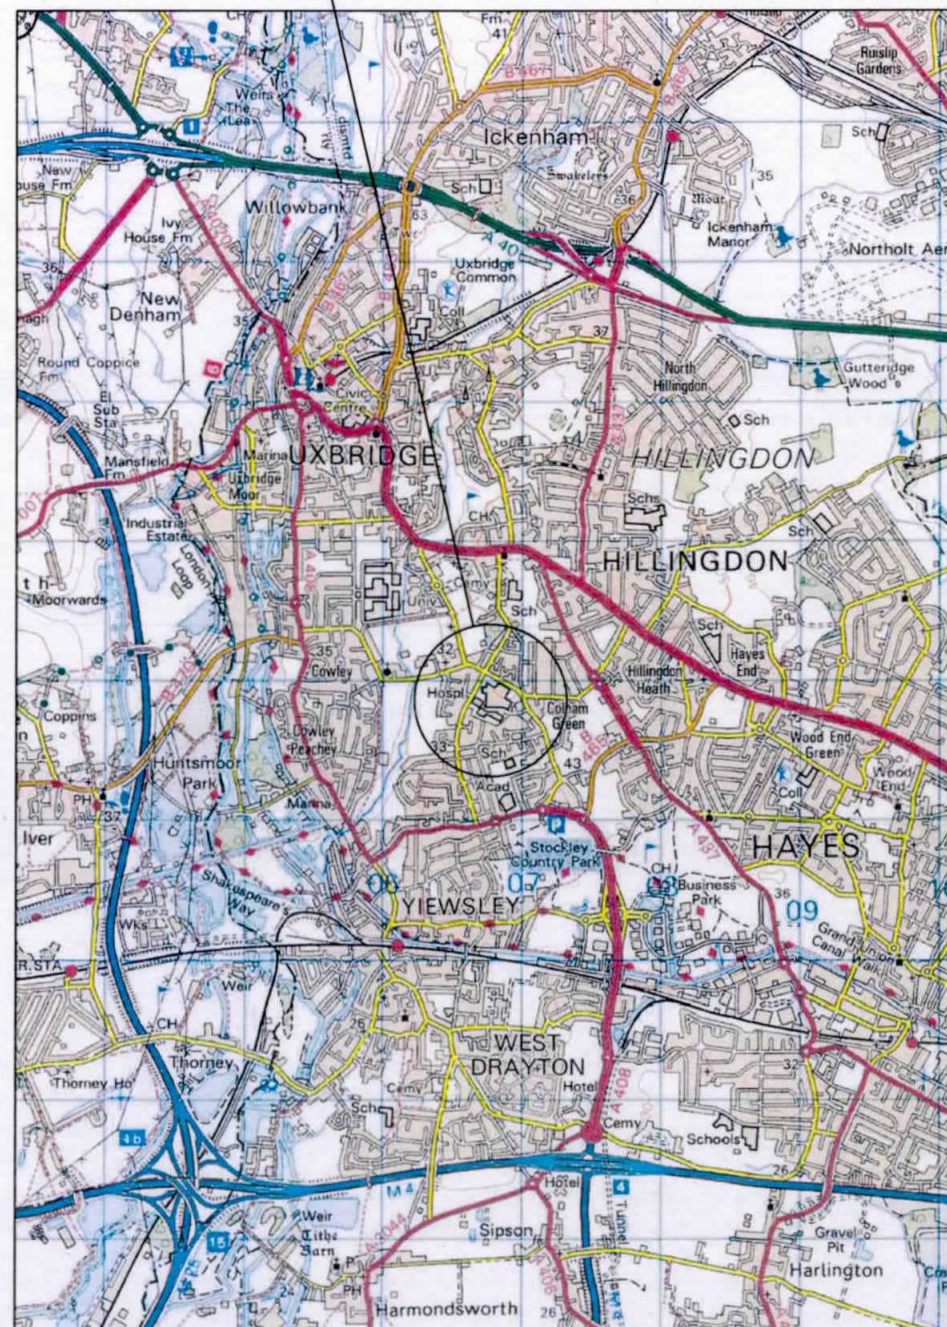

Ordnance Survey 1:50000
Shire Consulting. License number: 0100023487
Controller of her majesty's stationery office © Crown copyright

EQUIPMENT LOCATION

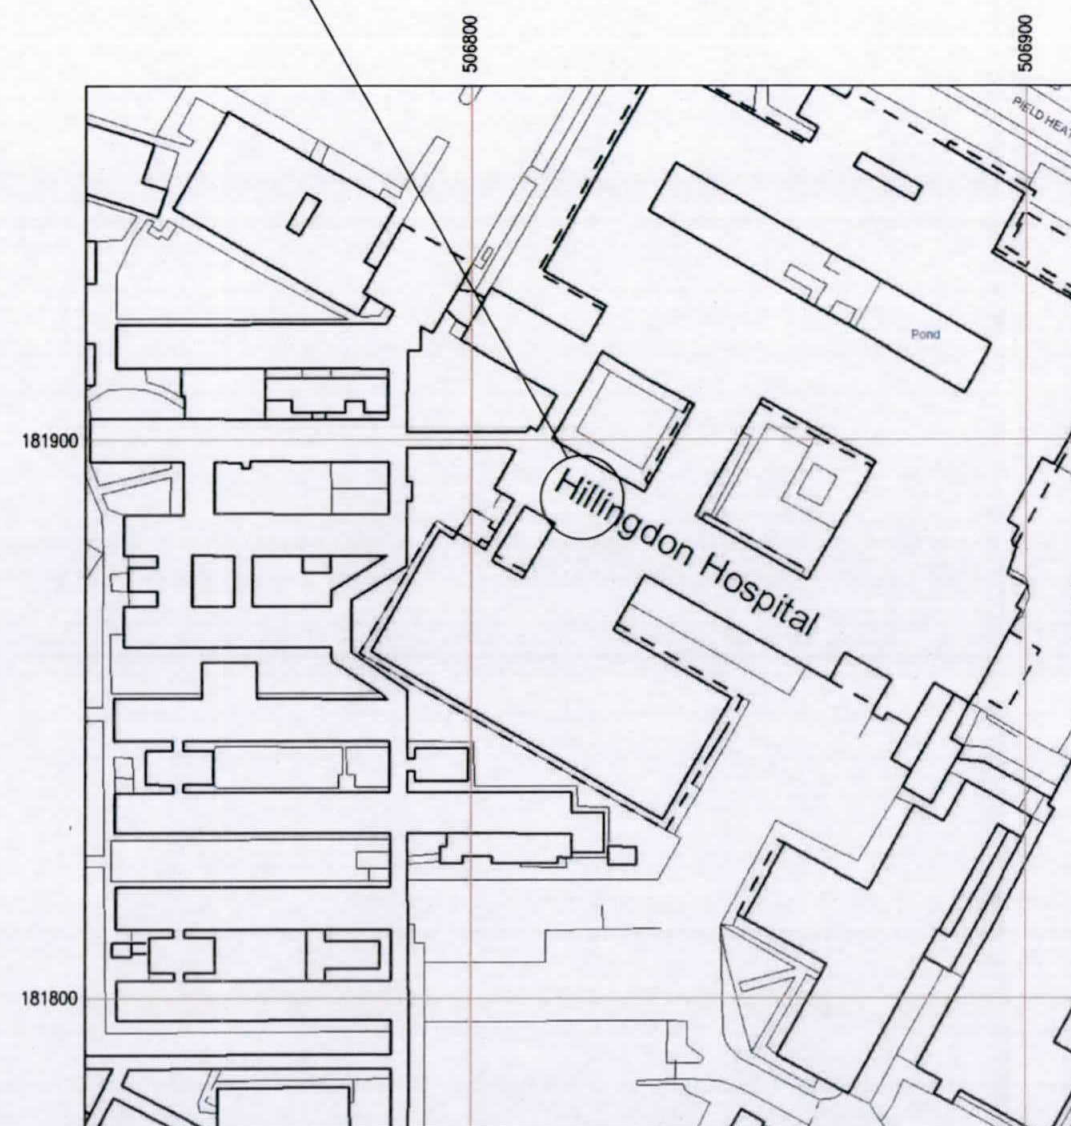

SITE LOCATION MAP SCALE: 1:1250

SITE COORDINATES - NGR 506820, 181884
SITE ADDRESS - HILLINGDON HOSPITAL
PIELD HEATH ROAD,
UXBRIDGE, MIDDLESEX,
UB8 3NN

GENERAL NOTES

- 1) ALL DIMENSIONS IN MILLIMETRES UNLESS STATED OTHERWISE
- 2) DRAWING IN ACCORDANCE WITH THE STANDARDS REFERENCED IN BS8888: 2000

NLN
NEWLINE
NETWORKS

Project No.				
Project No.				
Project No.				
Project No.				
Project No.	HH	26.08.15	CPK	CT
Project No.	FIRST ISSUE			
Rev	Revision	Date	Drn	App

© This drawing is the property of NLN and may not be reproduced or disclosed to a third party in any form without written permission

ueny
LIMITED

Site Name: HILLINGDON HOSPITAL

Site Ref: HH

Scale: AS SHOWN

Date: 26.08.15 Drn: CPK

Site Address:
HILLINGDON HOSPITAL
PIELD HEATH ROAD
UXBRIDGE, MIDDLESEX
UB8 3NN

Drawing Title:

SITE LOCATION MAPS

Drawing No.
A3_HH_100

App.
CT

A3

London Borough of Hillingdon
RECEIVED
26 SEP 2015
Planning
Residents Service