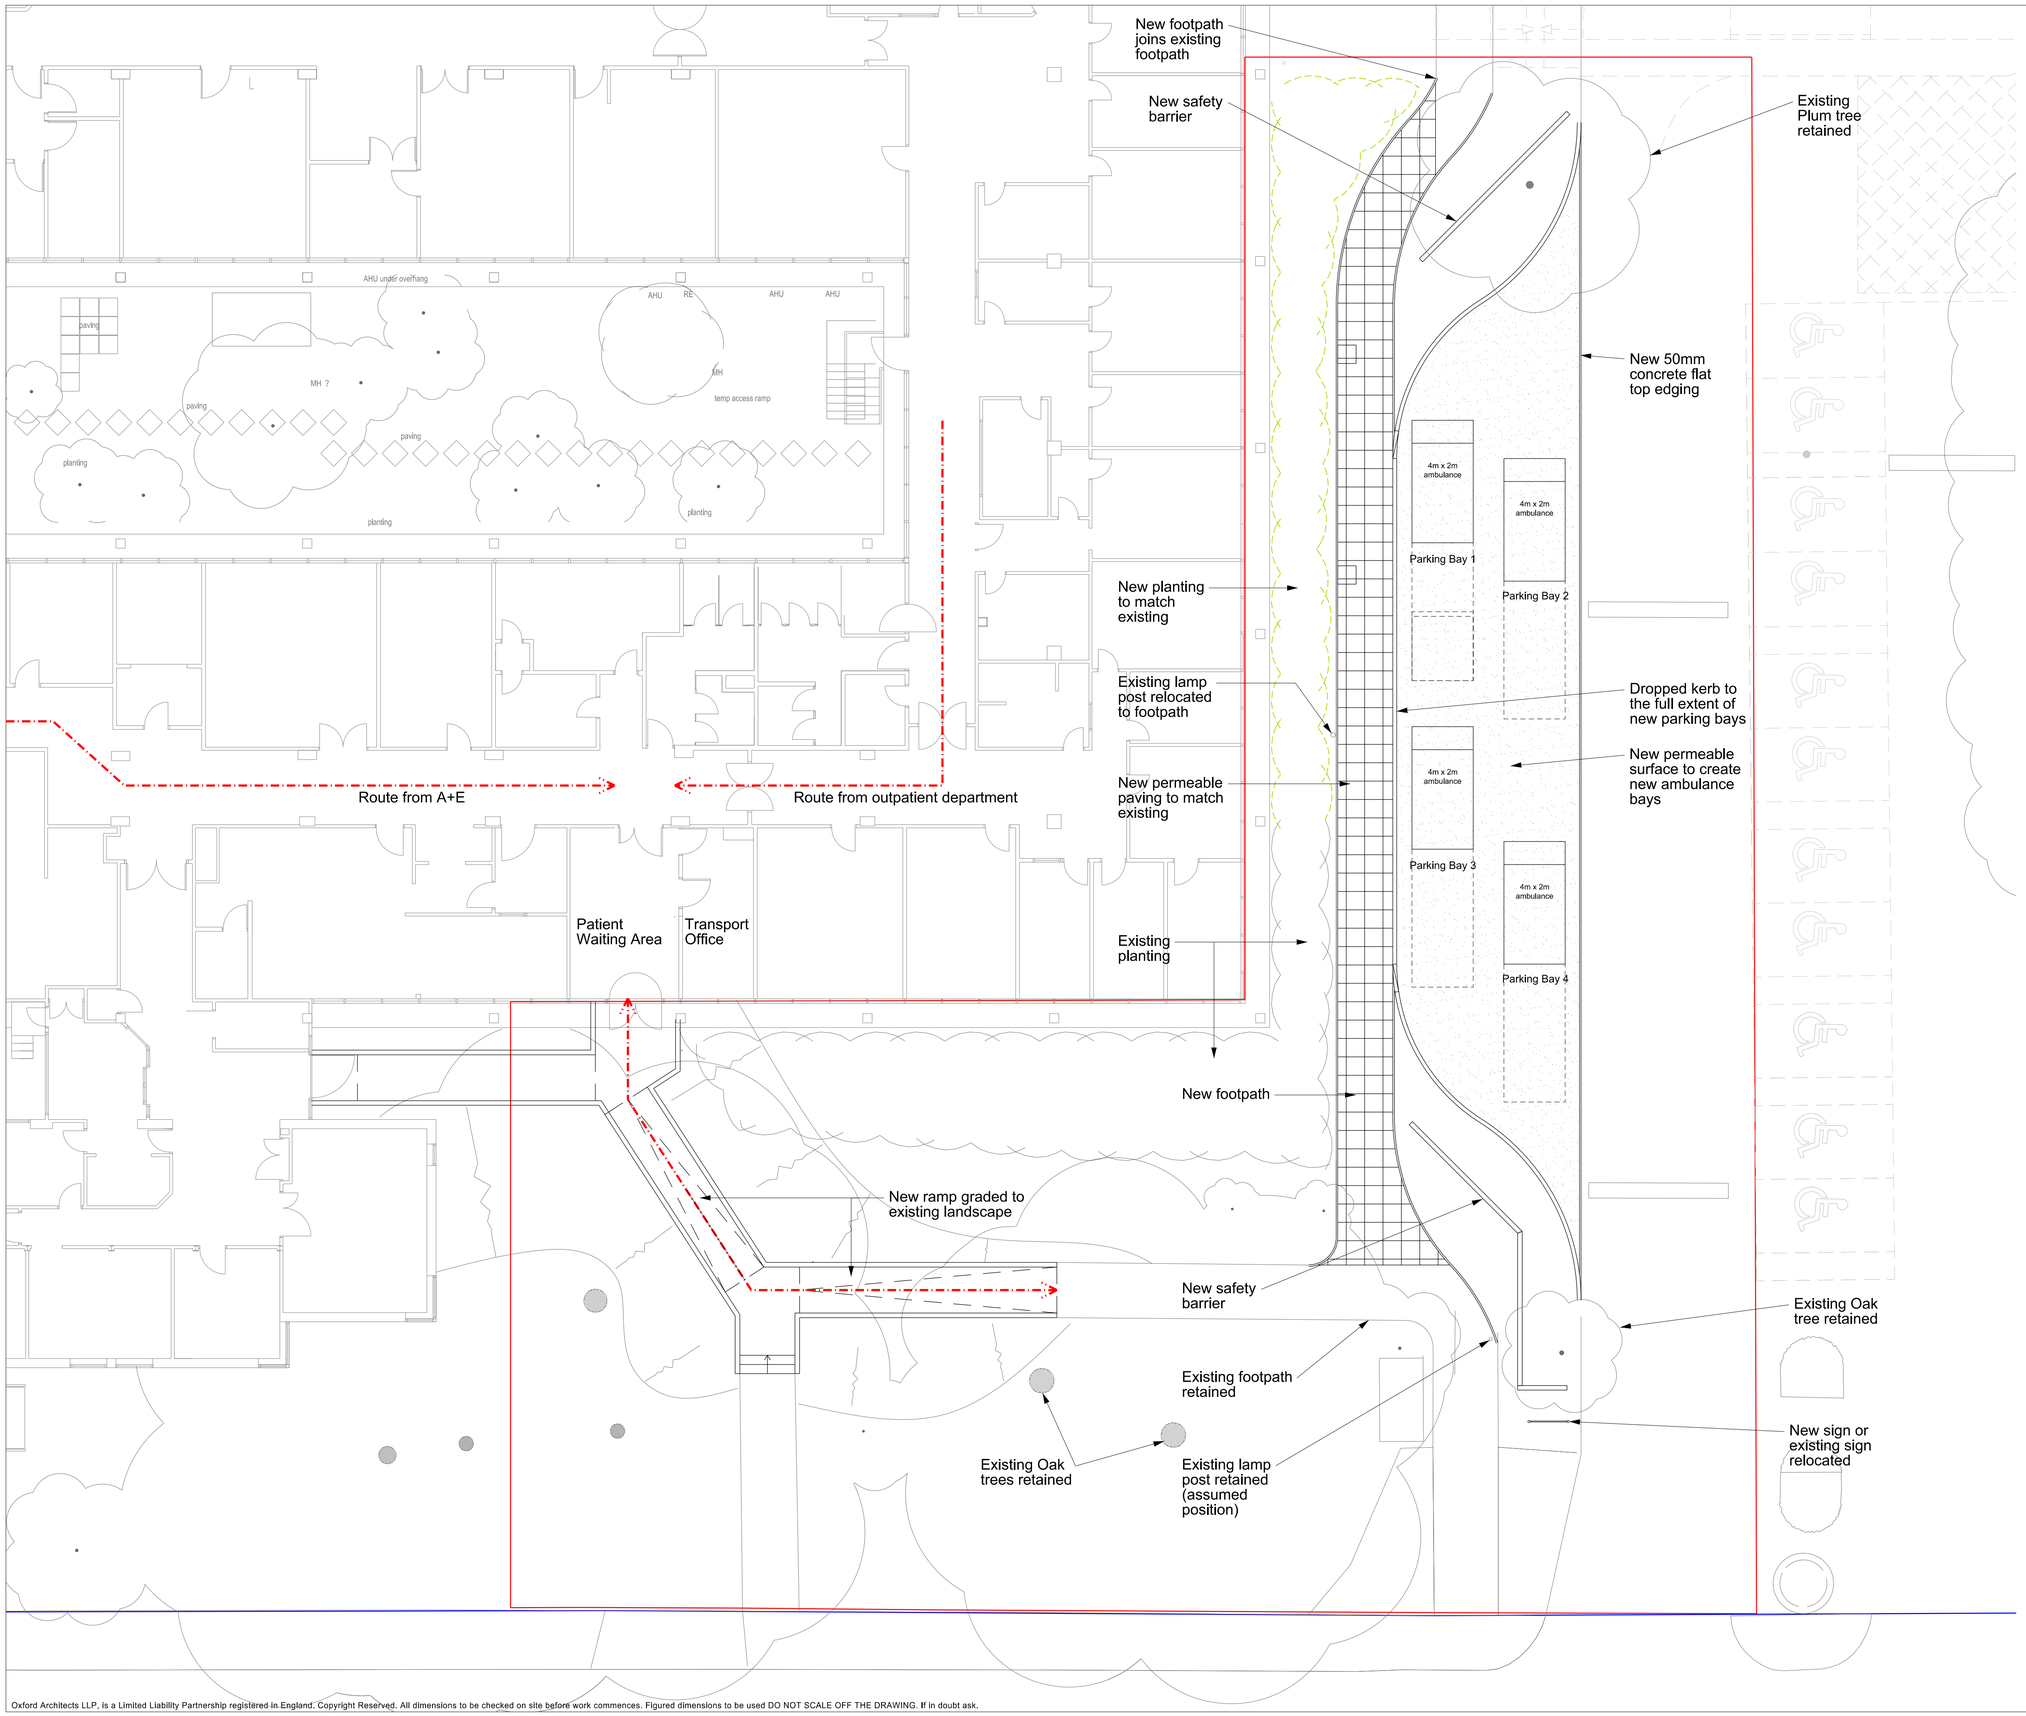

1:100 @ A1 0 4m
1:200 @ A3

NOTES

New planting to match existing

Rev	Description	Date
P9	Updated to clarify extent of new planting to match existing.	15/04/19
P8	Updated following meeting with planners and client and planning consultant feedback.	12/04/19
P7	Planning submission following further comments from planning consultant.	21/02/19
P6	Planning following comments from planning consultant.	08/02/19
P5	Planning submission	05/02/19
P4	Layout amended following client's comments	29/01/19
P3	Layout amended following client's comments	29/01/19
P2	Tree locations corrected to match survey	20/11/18
P1	Planning Application set	15/11/18

Partner	Drawn	Date
MB	RB	15/11/18

Project
Phase 4 (2018)
Enabling Works
Hillingdon Hospital

Title
Proposed External Works:
Carpark & Transport Layout

Drawing Reference
18094-OA-B1-051-P-00

Drawing No	Revision	Status
051	P9	S0

Scale
1:100 @ A1 & 1:200 @ A3

OXFORDARCHITECTS
Bagley Croft, Hinksey Hill, Oxford, OX1 5BS
T. 01865 329100 F. 01865 326822 oxford-architects.com
The Workshop, 254 Southmead Road, Bristol, BS10 5EN
T. 0117 9581500 F. 0117 9581501 oxford-architects.com

Oxford Architects LLP, is a Limited Liability Partnership registered in England. Copyright Reserved. All dimensions to be checked on site before work commences. Figured dimensions to be used DO NOT SCALE OFF THE DRAWING. If in doubt ask.