


Revision	Revision Description	Revision Date	Issued by
A	Internal layout amended	09.08.19	MTK
B	Minor amendments to layout	12.08.19	LDT
C	Amendments made to 4 bed wards - flipping WC position to maximise natural light and ventilation. Room colours added	16.09.19	LDT

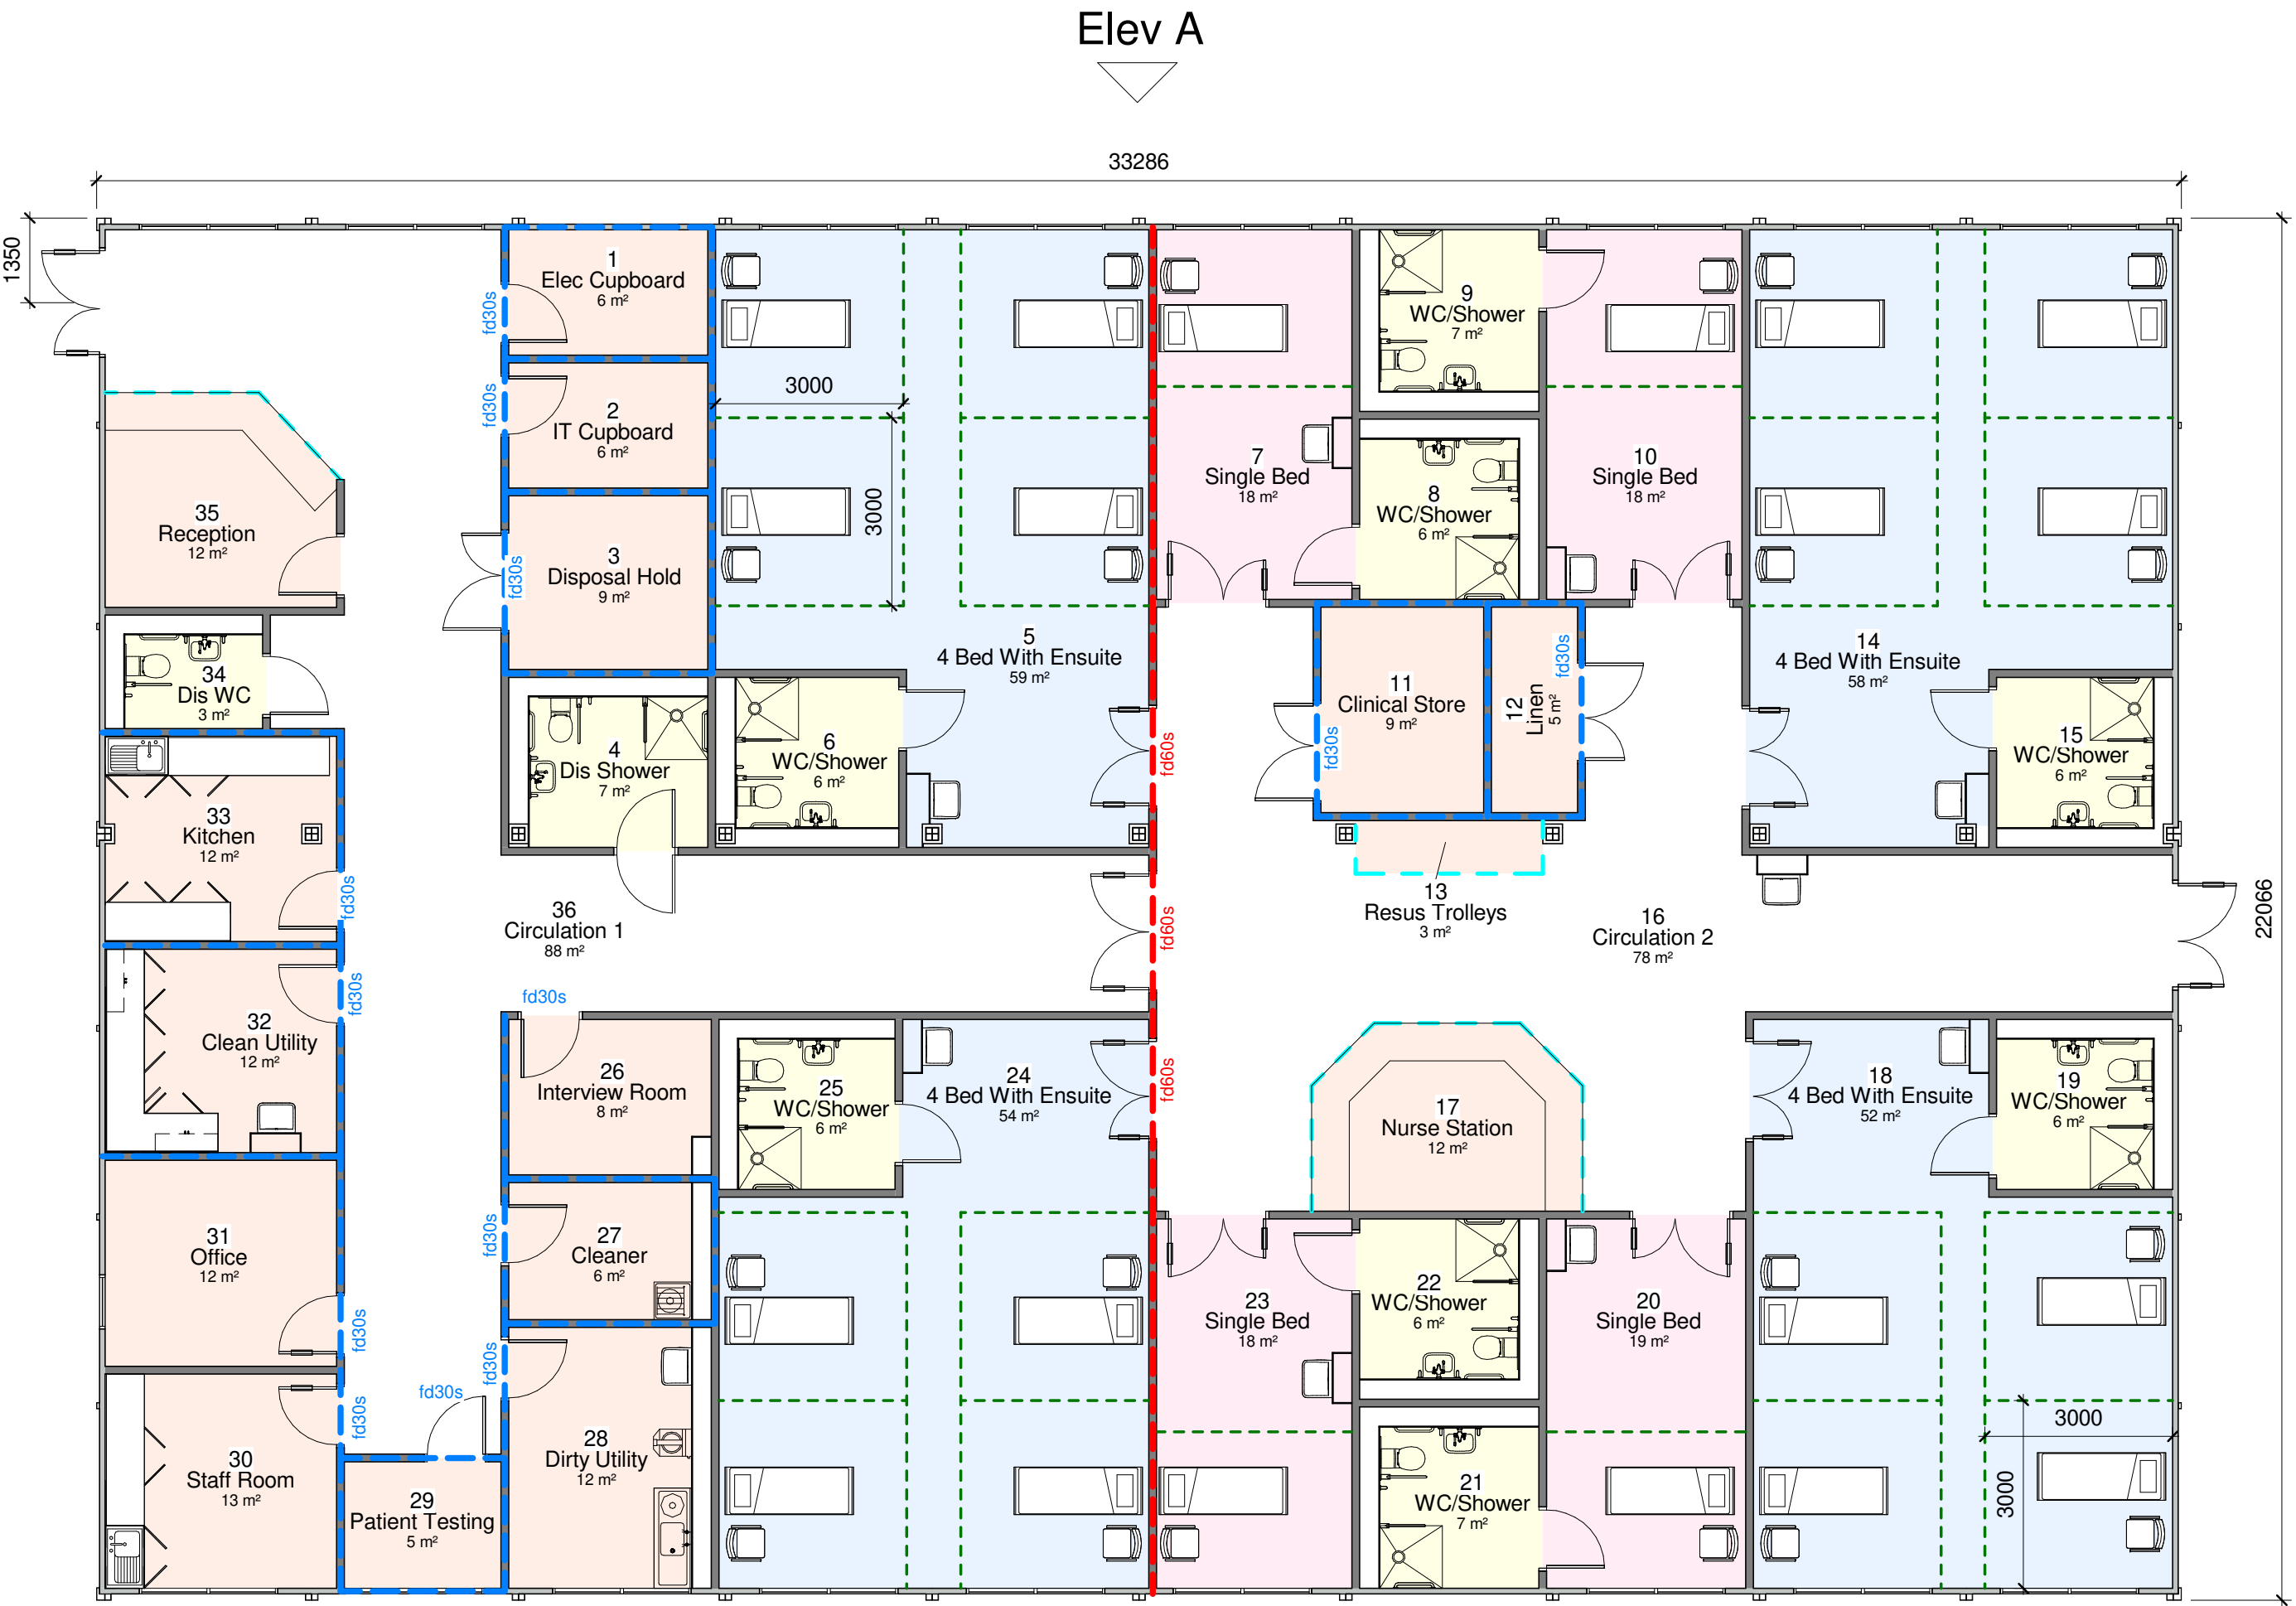

Room Schedule		
Number	Name	Area
1	Elec Cupboard	6 m ²
2	IT Cupboard	6 m ²
3	Disposal Hold	9 m ²
4	Dis Shower	7 m ²
5	4 Bed With Ensuite	59 m ²
6	WC/Shower	6 m ²
7	Single Bed	18 m ²
8	WC/Shower	6 m ²
9	WC/Shower	7 m ²
10	Single Bed	18 m ²
11	Clinical Store	9 m ²
12	Linen	5 m ²
13	Resus Trolleys	3 m ²
14	4 Bed With Ensuite	58 m ²
15	WC/Shower	6 m ²
16	Circulation 2	78 m ²
17	Nurse Station	12 m ²
18	4 Bed With Ensuite	52 m ²
19	WC/Shower	6 m ²
20	Single Bed	19 m ²
21	WC/Shower	7 m ²
22	WC/Shower	6 m ²
23	Single Bed	18 m ²
24	4 Bed With Ensuite	54 m ²
25	WC/Shower	6 m ²
26	Interview Room	8 m ²
27	Cleaner	6 m ²
28	Dirty Utility	12 m ²
29	Patient Testing	5 m ²
30	Staff Room	13 m ²
31	Office	12 m ²
32	Clean Utility	12 m ²
33	Kitchen	12 m ²
34	Dis WC	3 m ²
35	Reception	12 m ²
36	Circulation 1	88 m ²
		665 m ²

Standard floor loading is 3kN/m².
Any loading imposed on a floor that is greater than 3kN/m² may require strengthening. Please contact your hire centre if you expect to exceed 3kN/m².

Please note that this and any accompanying drawing(s) are for illustrative purposes only and as such, the building shown may vary from the actual finished building on site.

The position of windows, external doors and electrical fixtures (if shown) are dependent on stock availability at time of order.

EXTERNAL COLOUR SCHEME | Ultima

Walls - Goosewing Grey - nearest BS ref 10 A 05
Vertical wall trim - Goosewing Grey - nearest BS ref 10 A 05
Bottom wall trims - White - nearest BS ref 00 E 55
Long wall fascias (covering wall) - Goosewing Grey - nearest BS ref 10 A 05
Long wall fascia (covering beam) - White - nearest BS ref 00 E 55
Short wall composite fascia - Goosewing Grey - nearest BS ref 10 A 05
Roof - White - nearest BS ref 00 E 55
External Skirt - Goosewing Grey - nearest BS ref 10 A 05
Columns, external corners - Grey - BS 4800 00 A 05
Columns, intermediate - Grey - BS 4800 00 A 05
Windows - Blue Grey - nearest BS 4800 18 B 25
Doors (insulated door) - Slate grey - nearest BS 18 B 25

Internal Portakabin Note
For connection details please see drawing DQ0539



Portakabin Limited New Lane Huntingdon
York YO32 9PT United Kingdom
+44 (0)1904 611655
portakabin.co.uk

Client: Hillingdon Hospital NHS Trust	
Project: Temporary Ward Facility	
Title: Proposed Layout - 10 x UK123 & 10 x UK093 Ultima Modules.	
Scale @ A2: 1 : 100	Date: 20.09.19
Project Number: HD/11471/02	Drawn By: AND
Rev: C	

Total Overall Internal Area 716m²

- 30 minute fire rating of partition
- 60 minute fire rating of partition

1 Proposed Layout
1 : 100

Standard PTK upgraded acoustic partition throughout, unless shown as whereby partition to 60 min fire rated

N.B. All furniture is for illustrative purposes only and does not necessarily reflect room specification