
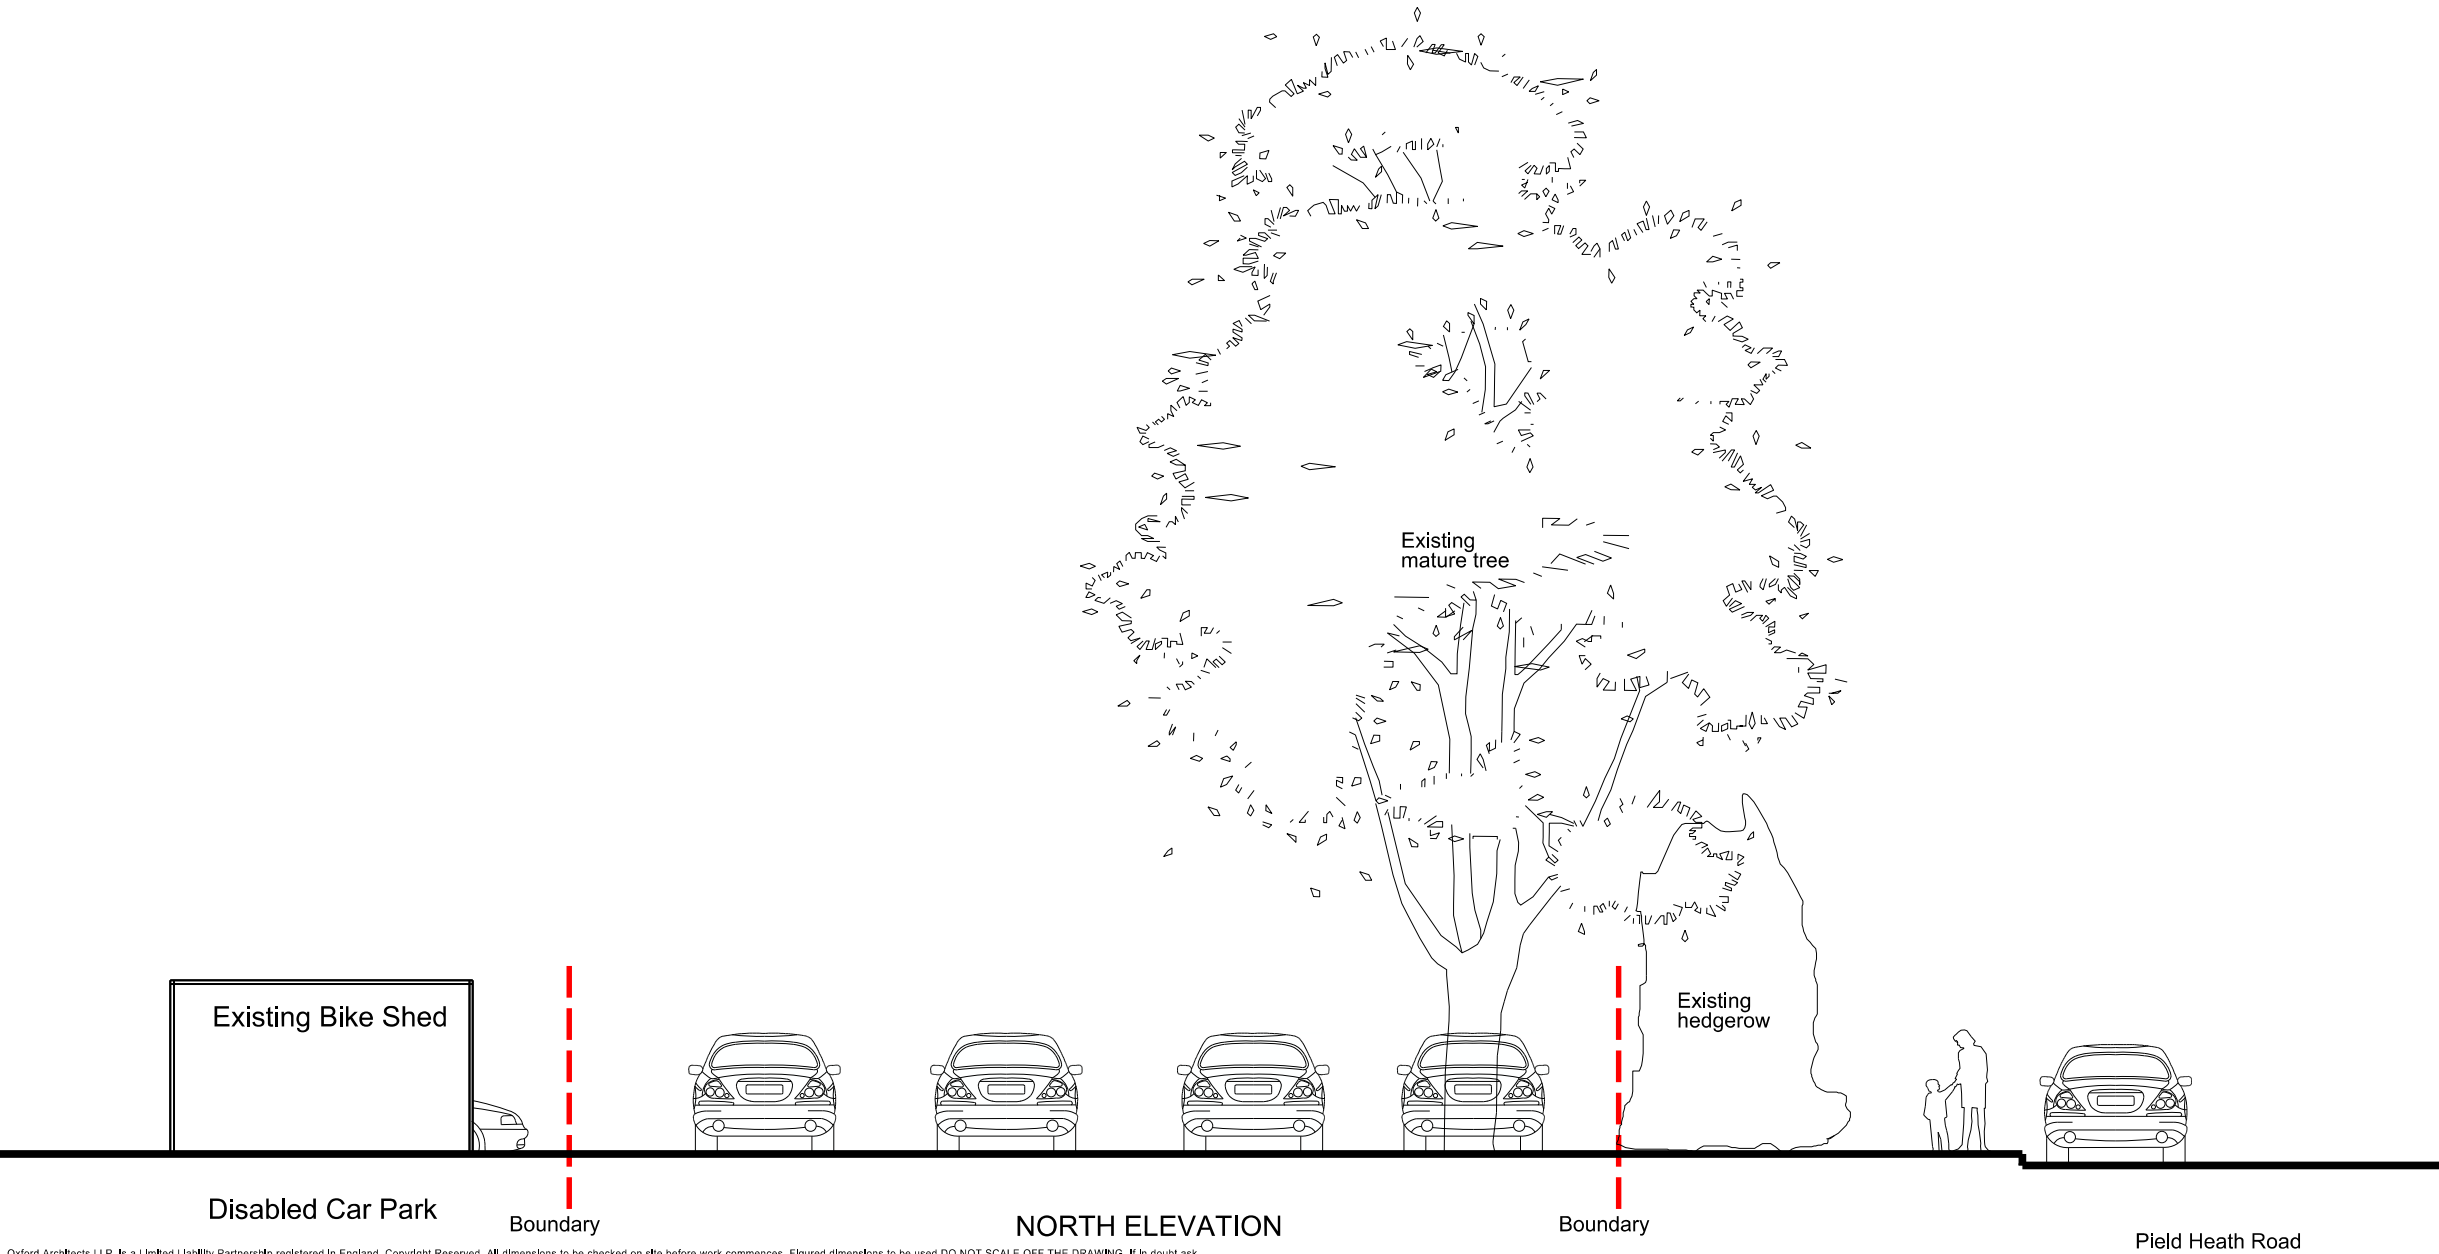


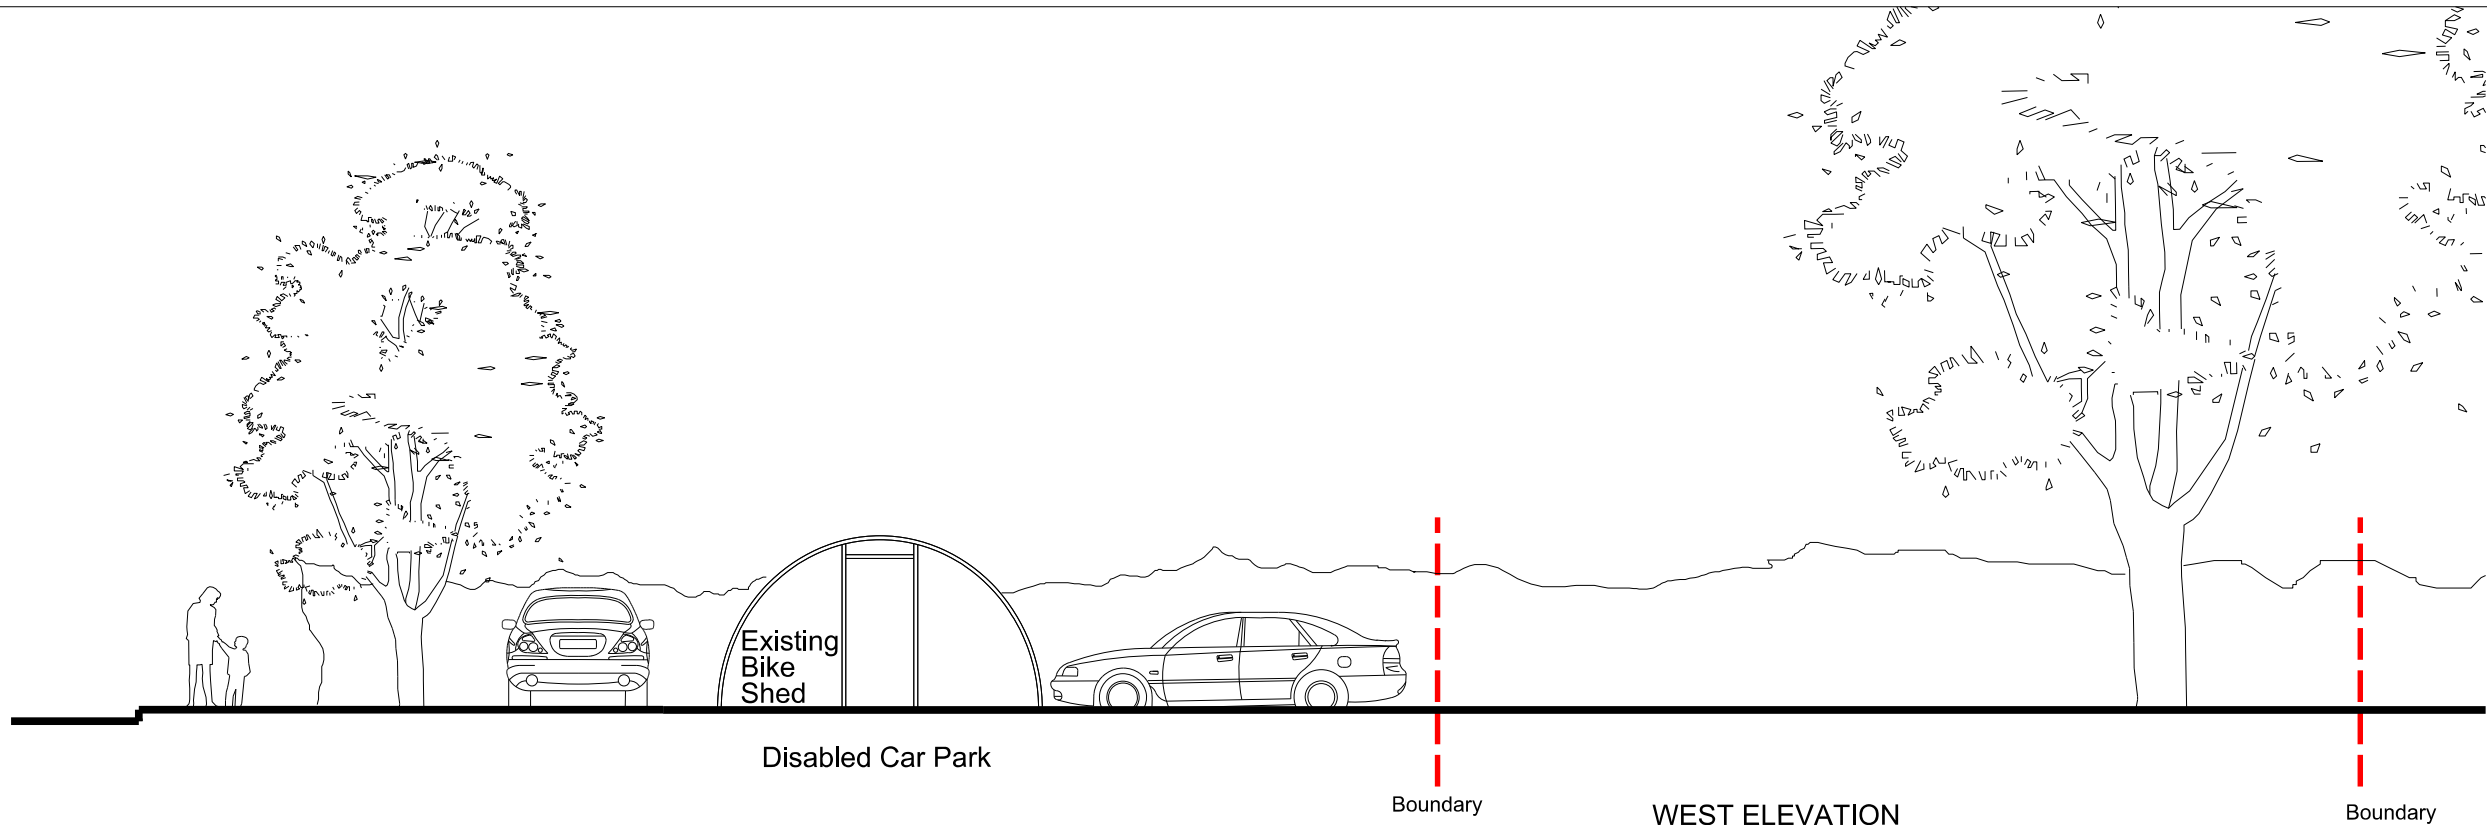

P2	Revisions following meeting 14/07	15/07/2020
P1	First Issue	10/07/2020
Revision	Description	Date

Partner	Drawn	Date Created
MEB	GJHF	10/07/2020

Project
Generator 1A
Hillingdon Hospital

Title
Existing
Context Elevations

Drawing Reference			
20063-OA-B1-XX-XX-A-5000			
Proj Ref	- Origin - Volume - Level - Type - Role - Drawing No	Revision	Status
Drawing No		P2	S1
5000			

Scale
1:100 @ A3

OXFORD ARCHITECTS		
Bagley Croft, Hinksey Hill, Oxford, OX1 5BS		
T. 01865 329100		
The Workshop, 254 Southmead Road, Bristol, BS10 5EN		
T. 0117 9581500		www.oxford-architects.com