
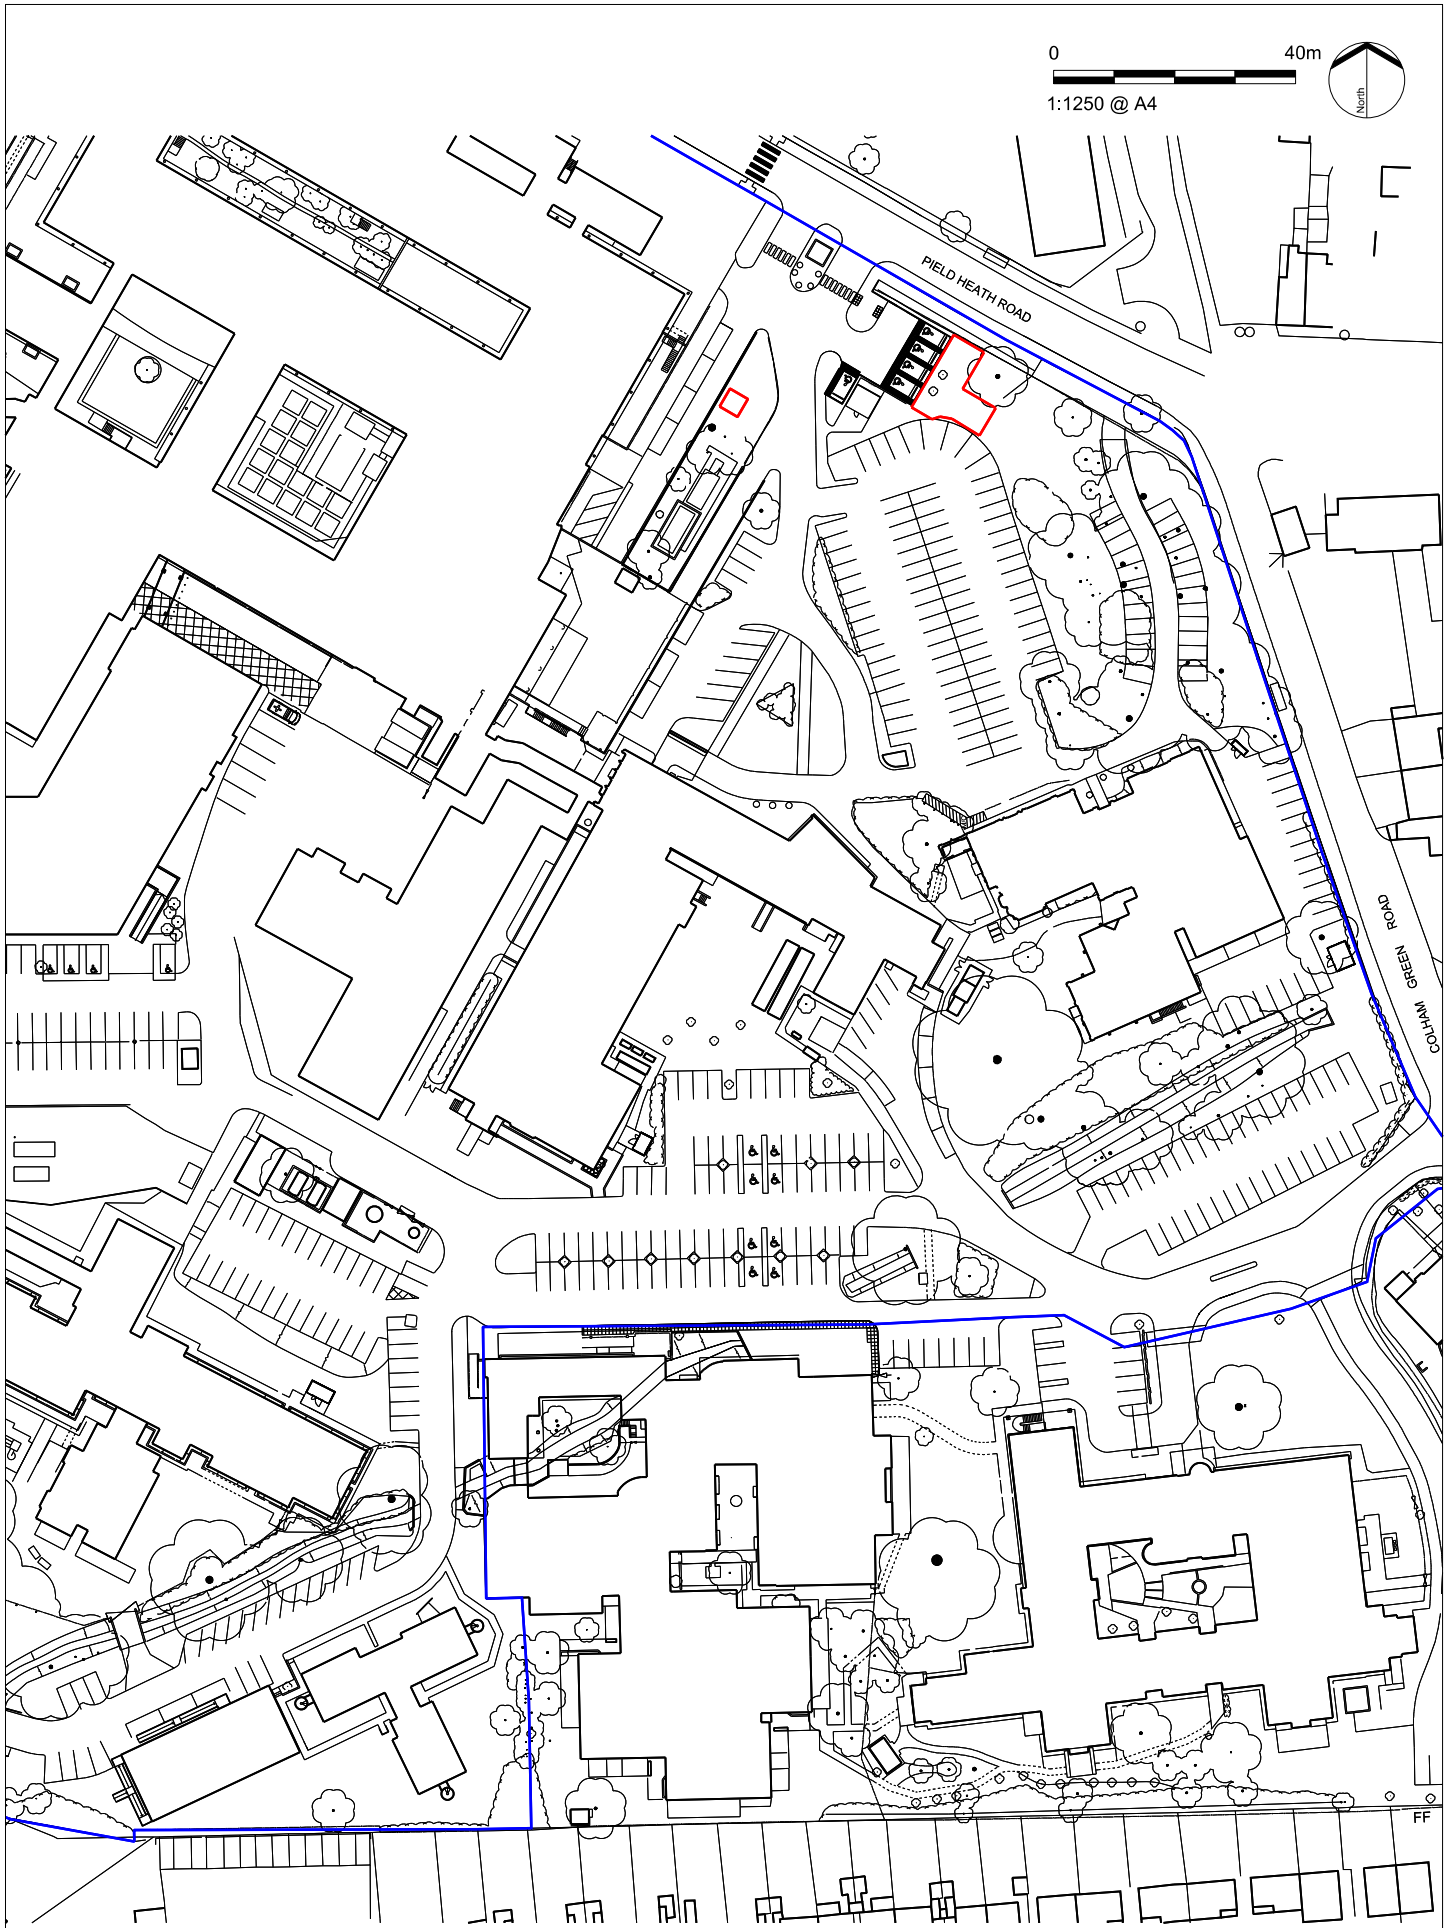


 

Oxford Architects LLP, is a Limited Liability Partnership registered in England. Copyright Reserved. All dimensions to be checked on site before work commences. Figured dimensions to be used DO NOT SCALE OFF THE DRAWING. If in doubt ask.

Project Generator 1A Hillingdon		Partner MEB	Drawn GJHF	Drawing Reference 20063-OA-B1-XX-XX-A-2000-P3				OXFORD ARCHITECTS		
Title Site Location Plan		Date Created 10/07/2020		Drawing No 2000	Scale 1:1250 @ A4	Revision P3	Status S1	Bagley Croft, Hinksey Hill, Oxford, OX1 5BS T. 01865 329100		
								The Workshop, 254 Southmead Road, Bristol. BS10 5EN T. 0117 9581500		
										www.oxford-architects.com