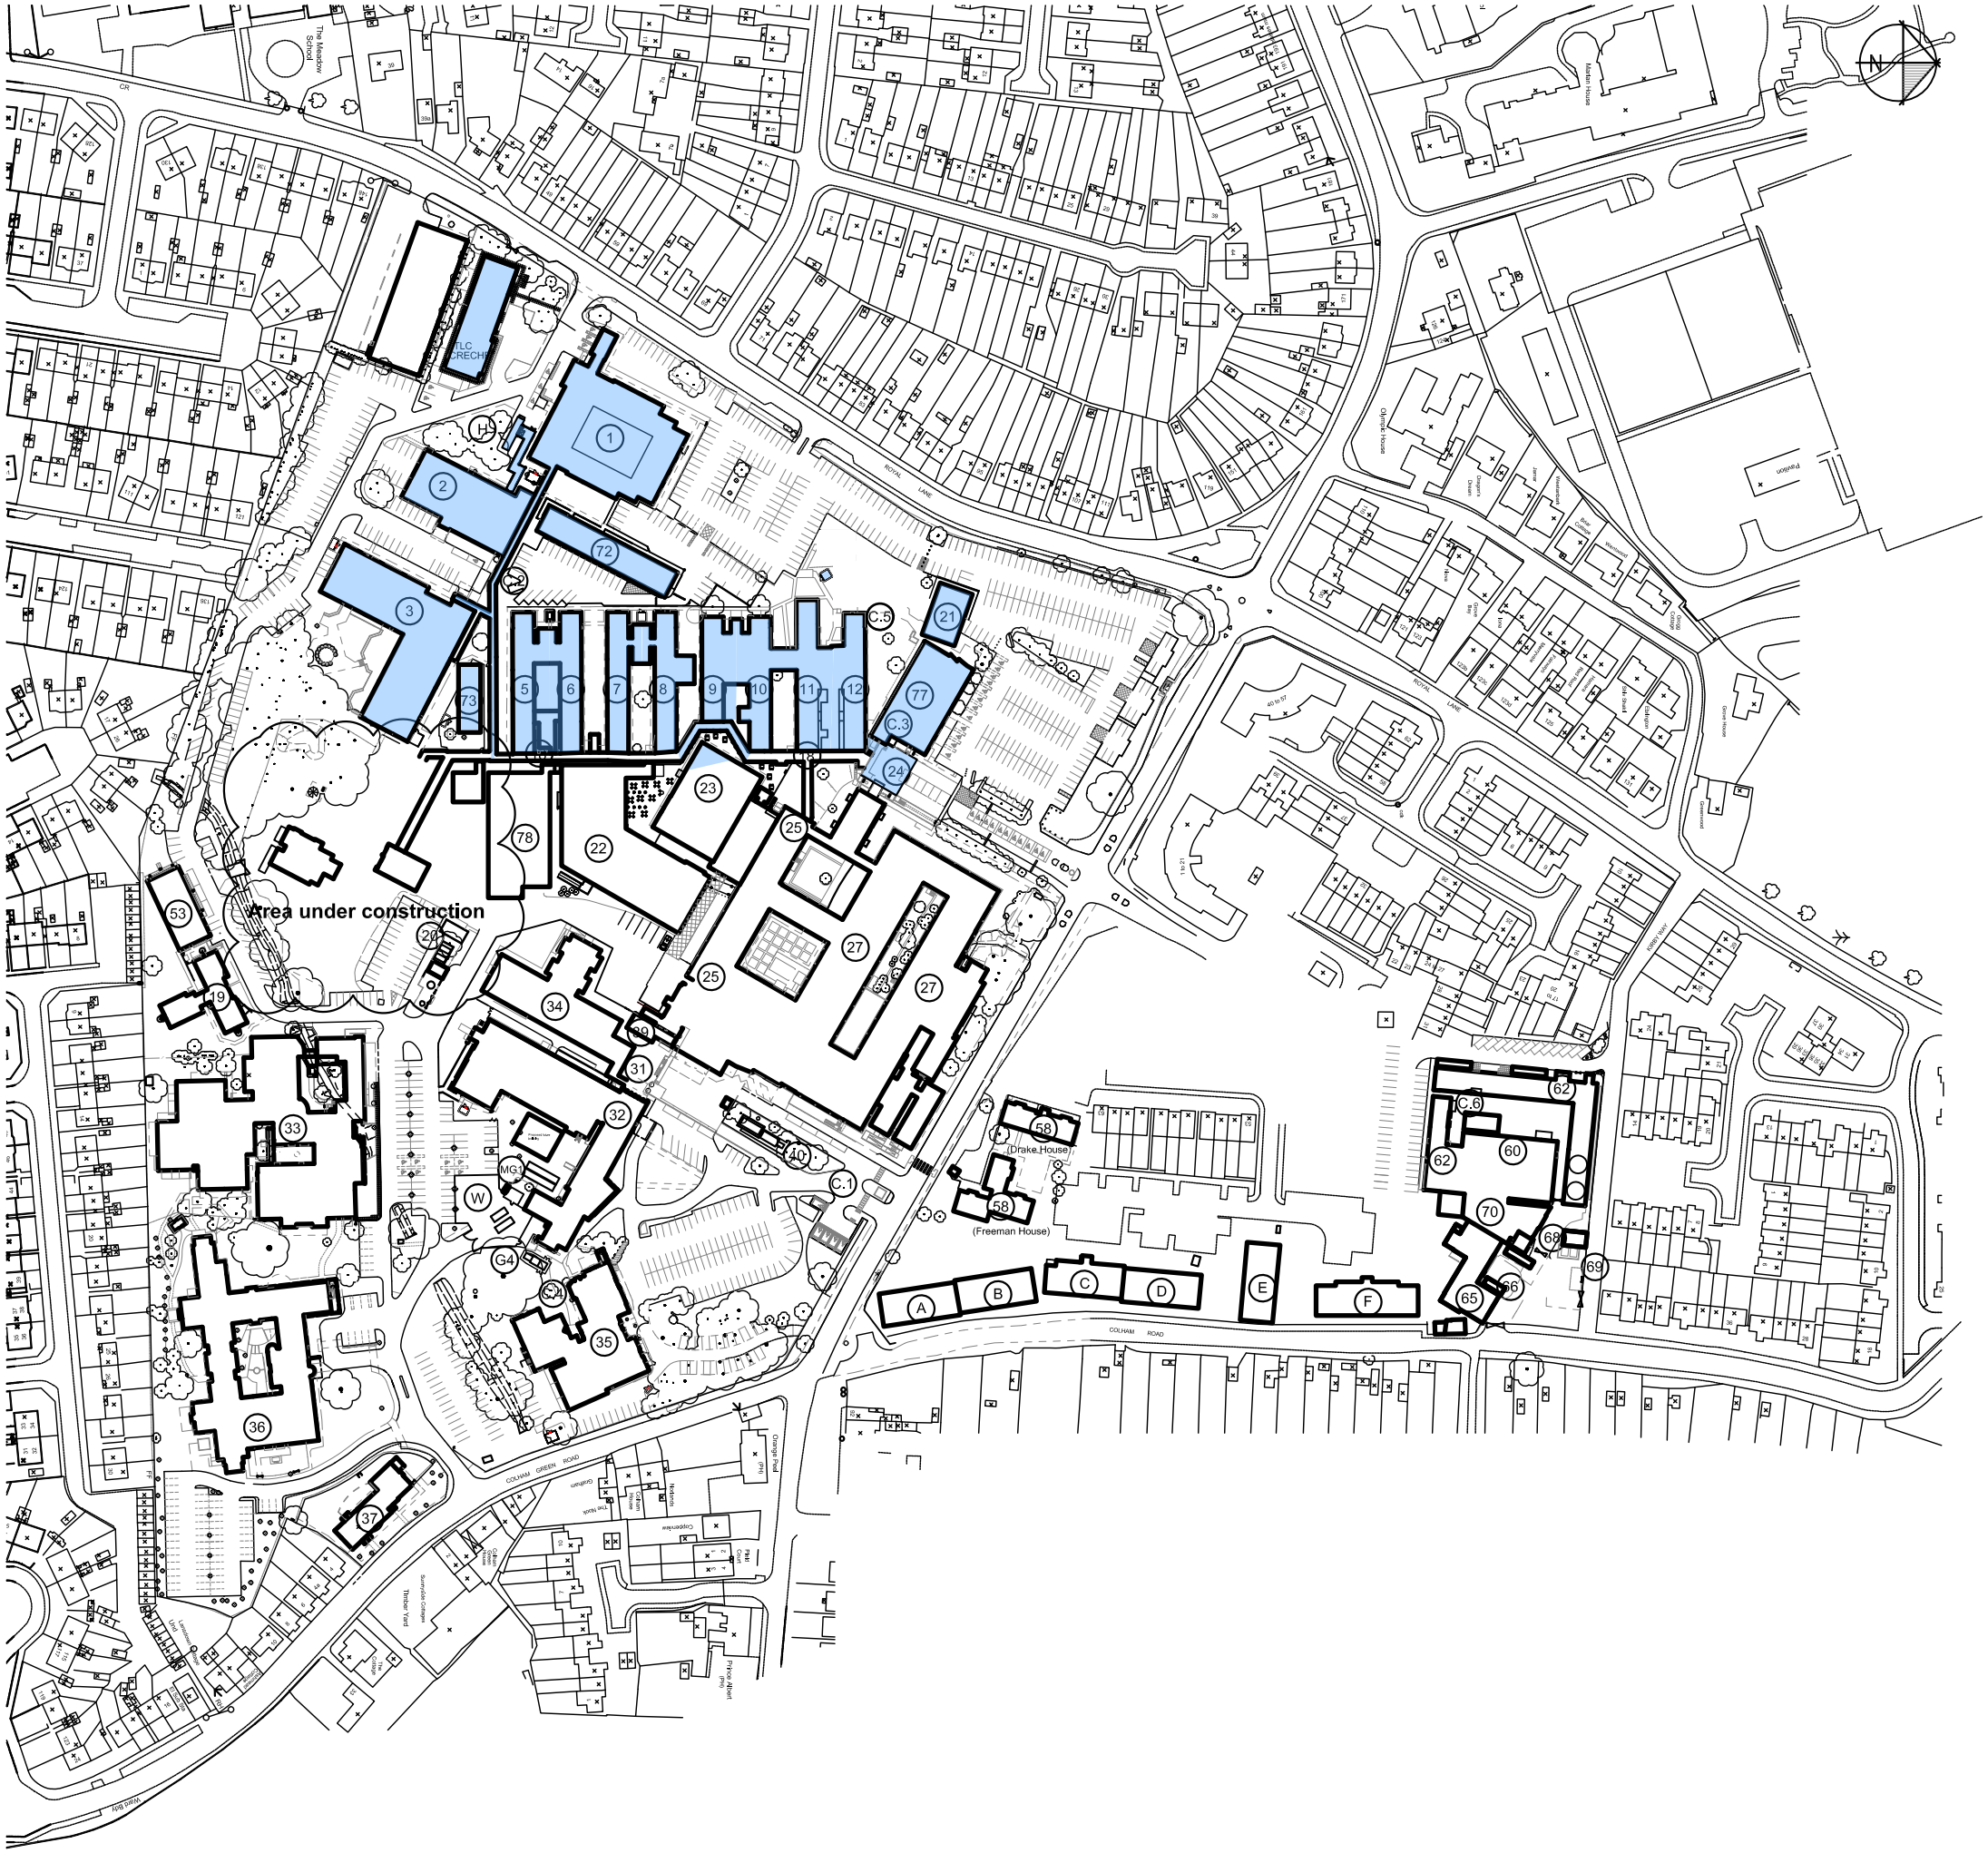

The Hillingdon Hospital NHS
NHS Foundation Trust

Estates Department
Pield Heath Road
Uxbridge
Middx UB8 3NN 01895 279593

Project
Hillingdon Hospital

Drawing
Site Layout and Building Key

Drawn by	Scale
IV	1:1250 @ A1
Date	**Cad ref**
16/11/01	(03) 201

DRG No (03) 201 **REV** W