


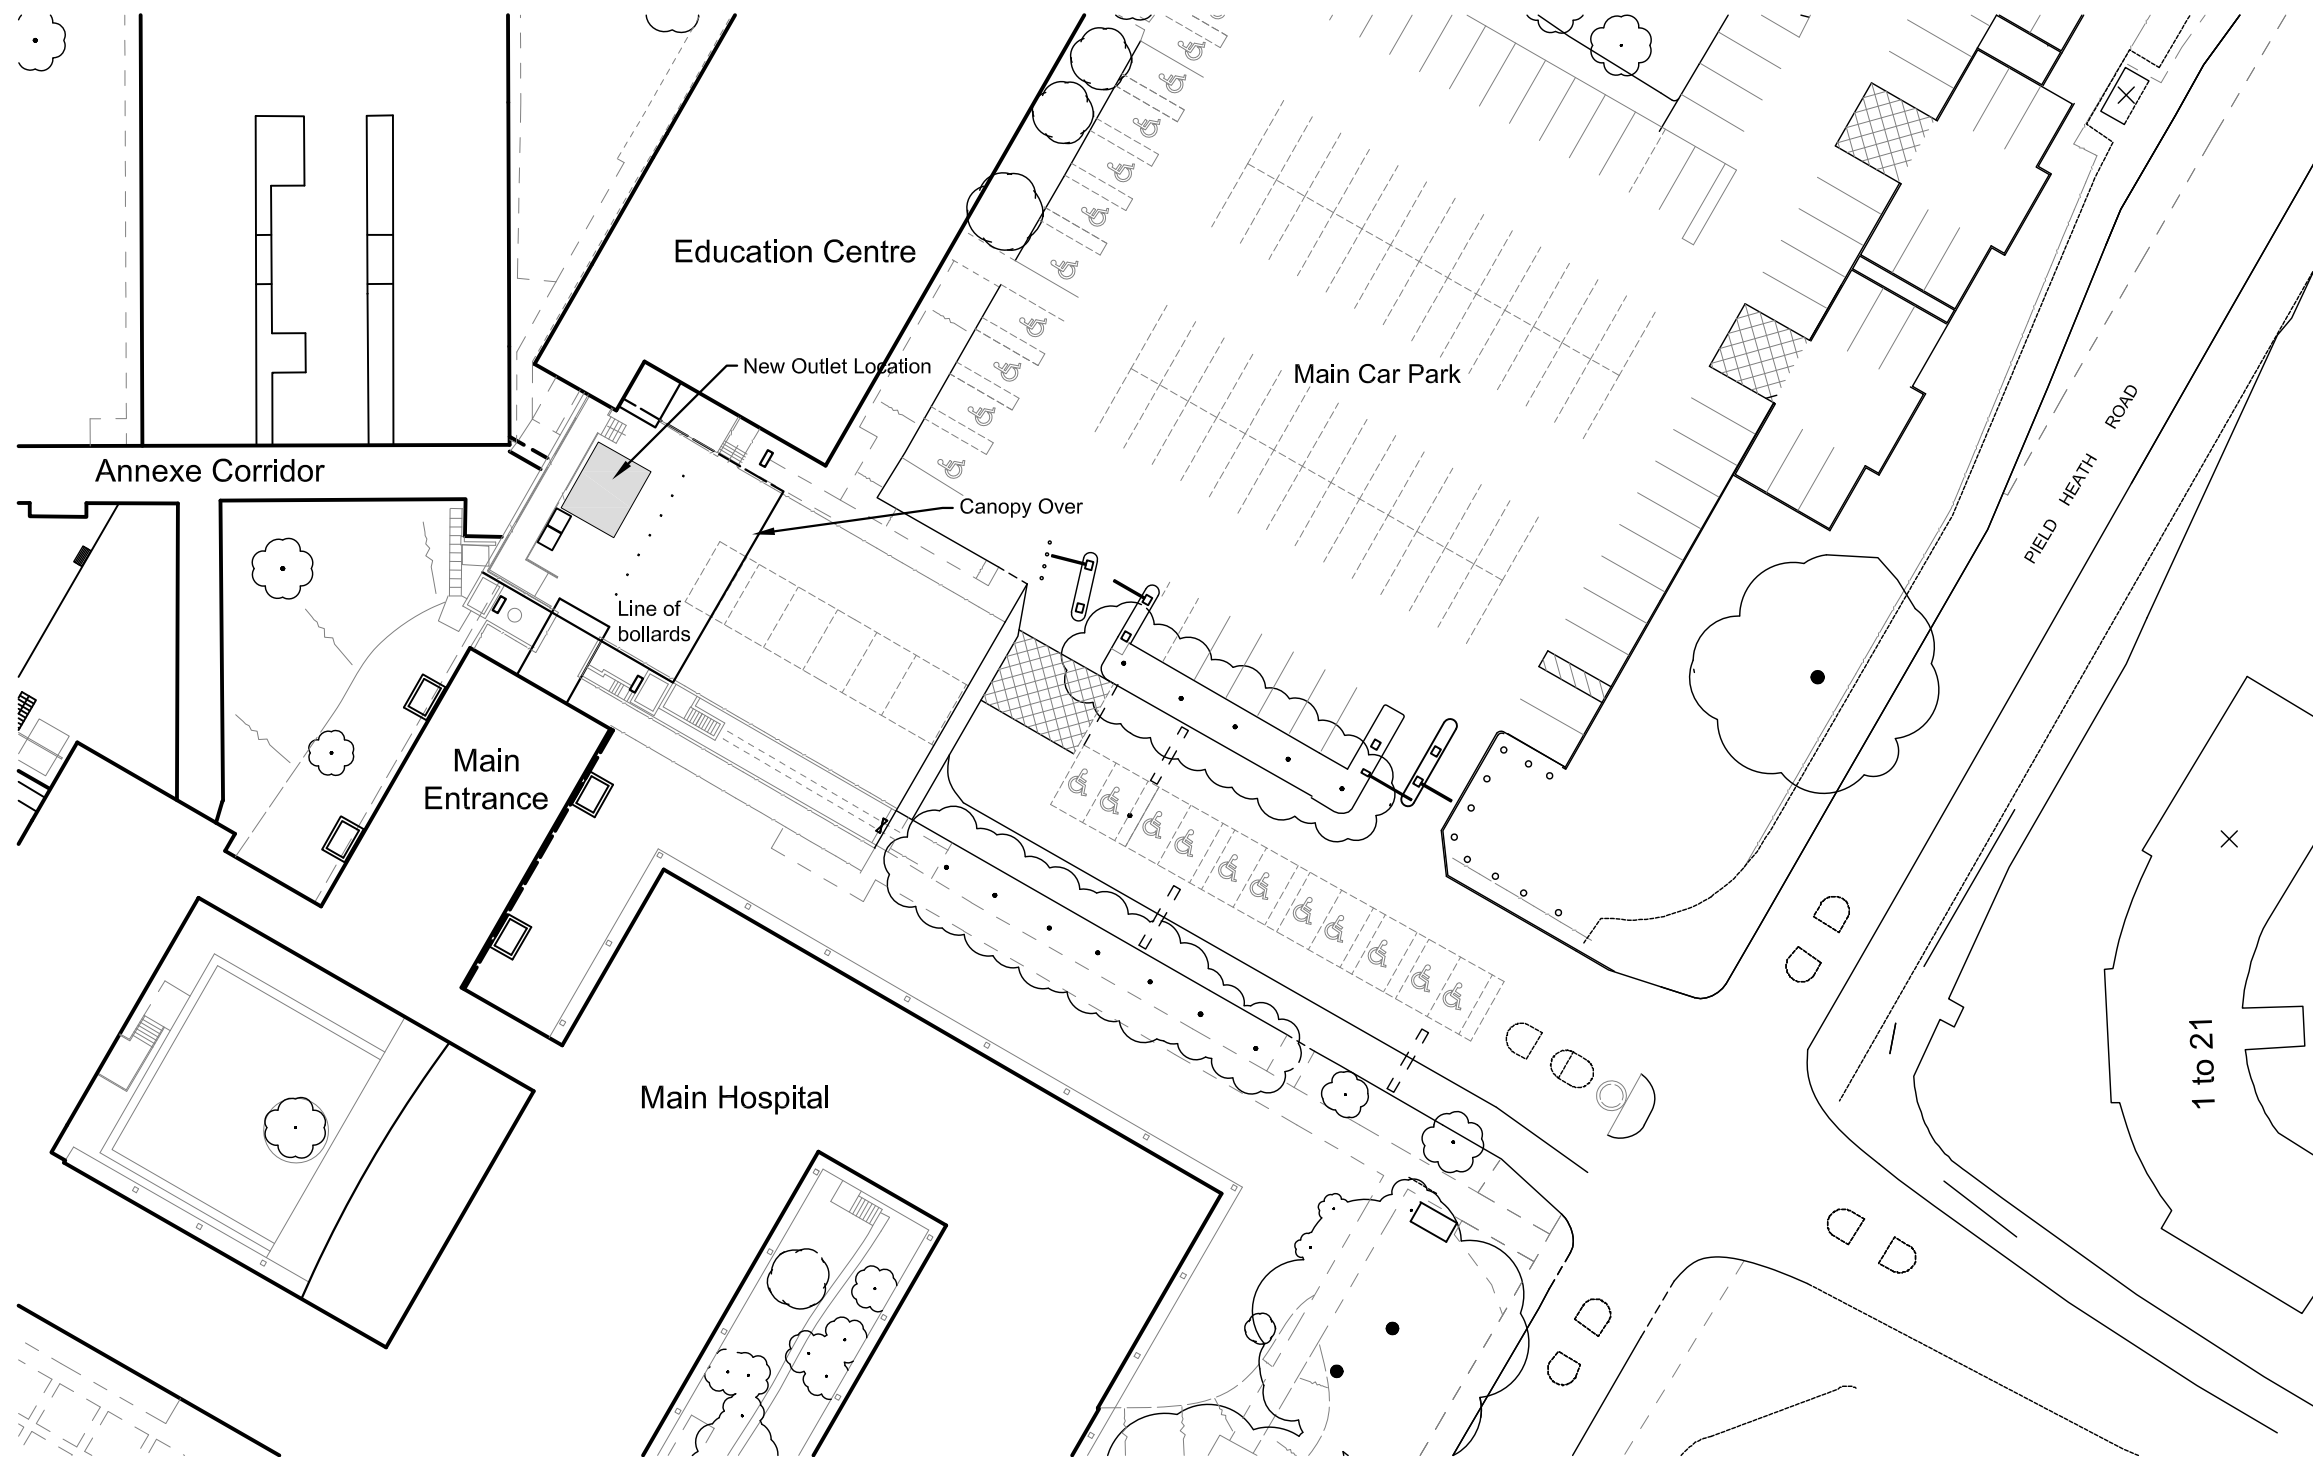

Block Plan - 1:500

The Hillingdon Hospitals  Estates Department Field Heath Road Uxbridge Middx UB8 3NN 01895 279593	Project Hillingdon Hospital Proposed New Retail Outlet -	Drawing Retail Outlet Block Plan	Drawn by iv		Scale 1:500	
			Date Jan '21		Cad ref site	
			DRG No (00) 201			