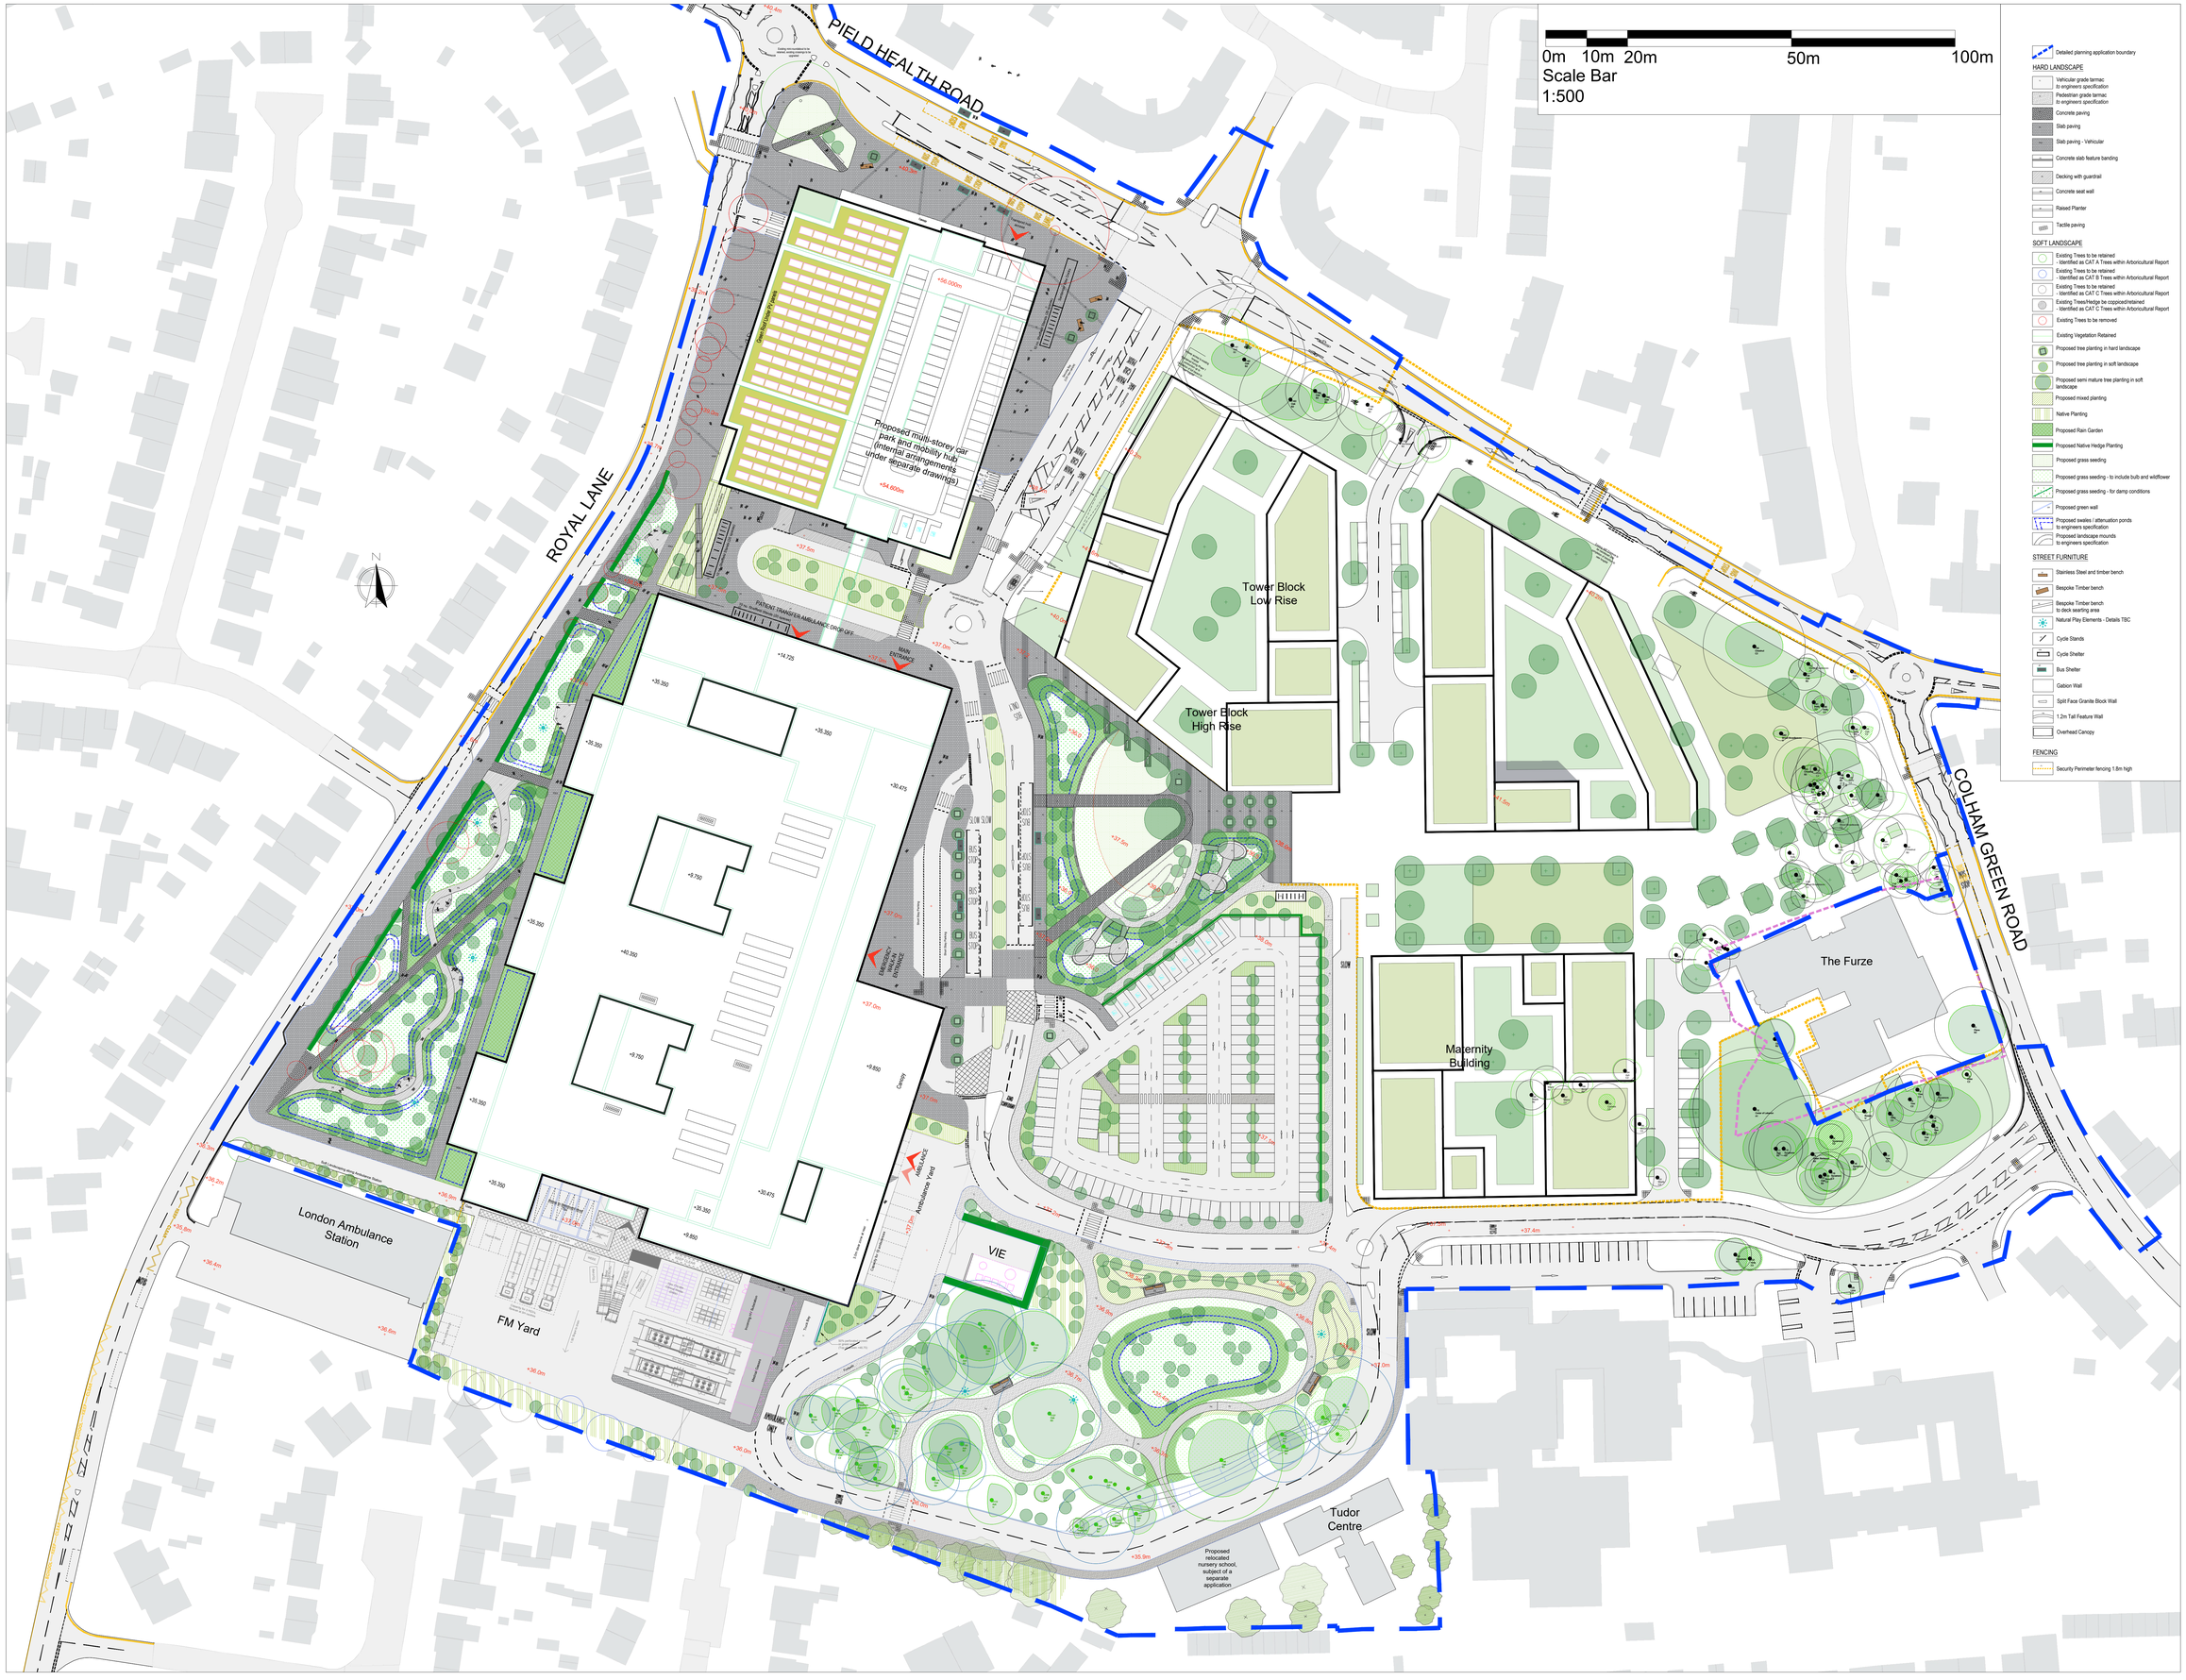

Notes
- This drawing is copyright.
- Do not scale dimensions from this drawing.
- All discrepancies on this drawing are to be reported to the architect.
- Do not modify any element of this drawing.
- Use drawing only for purposes(s) issued.

North Sign / Key Plan

The following external model files are included within this drawing:

- Land owned by the Hillingdon NHS Trust
- Detailed Planning Application Boundary
- Outline Planning Application Boundary
- Separate planning application for The Furze

Rev	Date	Revision Notes	Dn	Ry
P05	22/04/2022	Issue for Planning	RK	CH
P04	25/03/2022	General Updates for Planning Submission	RK	CH
P03	25/03/2022	New central greenspace (Park), bus diversion scheme, surface parking added to the Landscape GA to the east of the hospital and woodlands area to the south added to the Landscape GA as part of the Phase 2 works.	CH	JB
P02	04/03/2022	Wetland park to west of hospital updated to co-ordinate with drainage design along Royal Lane, some existing trees removed along Royal Lane due to drainage design, new vehicle access to MSCP added from Royal Lane. Native hedgerow added along Royal Lane landscape frontage. Footpath access below canopy of existing tree (T176) amended. Low seat walls removed to soft landscape areas to west of the MSCP due to fire tender access requirements. Raised planting bed, green wall and trees added adjacent to truck bay to east of FM yard.	CH	DW
P01	08/02/2022	First Issue	RK	CH

Client / Contractor

NHS

IBI Intelligence Buildings Infrastructure www.ibigroup.com

Project
HILLINGDON HOSPITAL REDEVELOPMENT

Drawing Title
LANDSCAPE GENERAL ARRANGEMENT PLAN

Job Number	Date	Scale@A0
126649	08/02/2022	1:500

Status	Purpose
S6	PLANNING

Drawing Number	Revision
THHR_01-IBI-WS-XX-DR-L-700000	P05