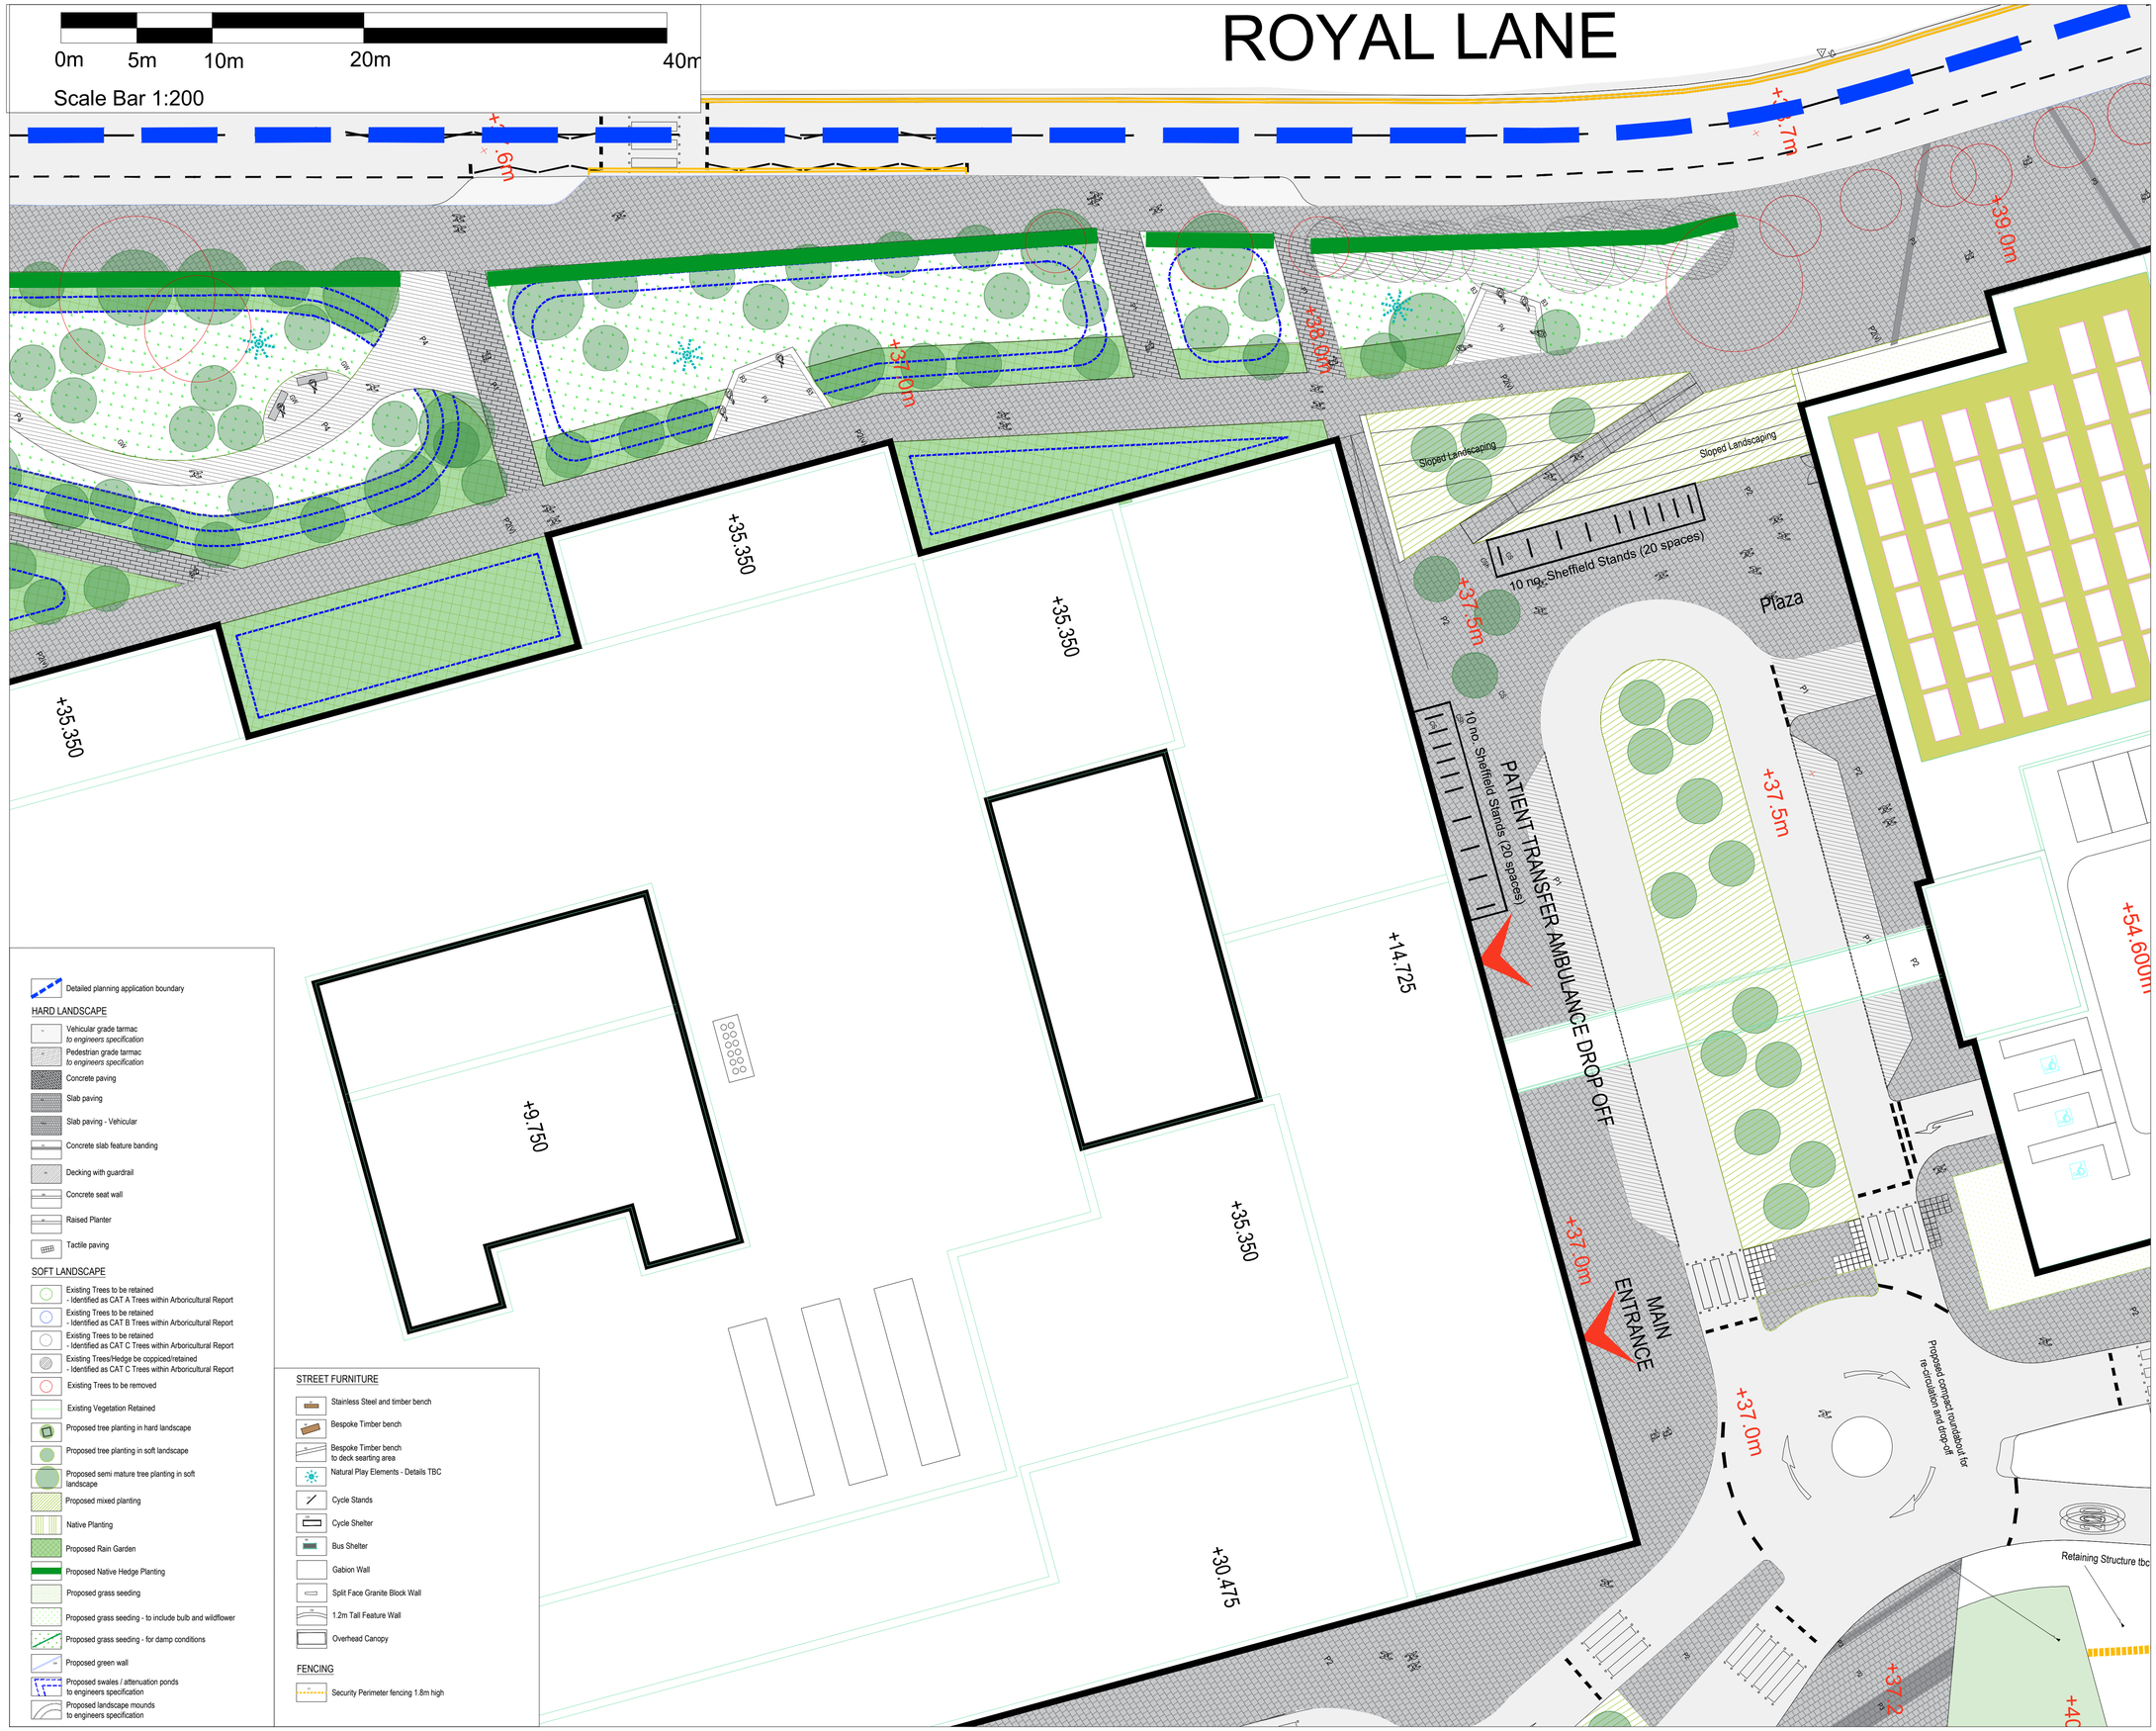

Detailed planning application boundary

HARD LANDSCAPE

- Vehicular grade tarmac *to engineers specification*
- Pedestrian grade tarmac *to engineers specification*
- Concrete paving
- Slab paving
- Slab paving - Vehicular
- Concrete slab feature banding
- Decking with guardrail
- Concrete seat wall
- Raised Planter
- Tactile paving

SOFT LANDSCAPE

- Existing Trees to be retained - Identified as CAT A Trees within Arboricultural Report
- Existing Trees to be retained - Identified as CAT B Trees within Arboricultural Report
- Existing Trees to be retained - Identified as CAT C Trees within Arboricultural Report
- Existing Trees/Hedge be coppiced/retained - Identified as CAT C Trees within Arboricultural Report
- Existing Trees to be removed
- Existing Vegetation Retained
- Proposed tree planting in hard landscape
- Proposed tree planting in soft landscape
- Proposed semi mature tree planting in soft landscape
- Proposed mixed planting
- Native Planting
- Proposed Rain Garden
- Proposed Native Hedge Planting
- Proposed grass seeding
- Proposed grass seeding - to include bulb and wildflower
- Proposed grass seeding - for damp conditions
- Proposed green wall
- Proposed swales / attenuation ponds to engineers specification
- Proposed landscape mounds to engineers specification

STREET FURNITURE

- Stainless Steel and timber bench
- Bespoke Timber bench
- Bespoke Timber bench to deck searting area
- Natural Play Elements - Details TBC
- Cycle Stands
- Cycle Shelter
- Bus Shelter
- Gabion Wall
- Split Face Granite Block Wall
- 1.2m Tall Feature Wall
- Overhead Canopy

FENCING

- Security Perimeter fencing 1.8m high

Notes:
- This drawing is copyright.
- Do not scale dimensions from this drawing.
- All discrepancies on this drawing are to be reported to the architect.
- Do not modify any element of this drawing.
- Use drawing only for purpose(s) issued.

North Sign / Key Plan

The following external model files are included within this drawing:

Rev	Date	Revision Notes	Dn	Rv
P03	22/04/2022	Issue for Planning	RK	CH
P04	13/04/2022	Removal of soft landscape/trees to west adjacent to the MSCP due to 10m wide fire tender access requirements	RK	CH
P03	22/03/2022	Wetland park to west of hospital updated to co-ordinate with drainage design along Royal Lane, some existing trees removed along Royal Lane due to drainage design, new vehicle access to MSCP added from Royal Lane. Native hedgerow added along Royal Lane landscape frontage. Footpath access below canopy of existing tree (T176) amended. Low seat walls removed to soft landscape areas to west of the MSCP due to fire tender access requirements. Raised planting bed, green wall and trees added adjacent to truck bay to east of FM yard.	CH	DW
P02	10/02/2022	Drawing number revised for Asite	RK	CH
P01	08/02/2022	First Issue	RK	CH

Client / Contractor

NHS

IBI Intelligence Buildings Infrastructure www.ibigroup.com

Project
HILLINGDON HOSPITAL REDEVELOPMENT

Drawing Title
LANDSCAPE GENERAL ARRANGEMENT PLAN

Job Number	Date	Scale@A1
126649	08/02/2022	1:200
Status: S6	Purpose: PLANNING	

Drawing Number: THHR_01-IBI-WS-XX-DR-L-700002

Revision: P05