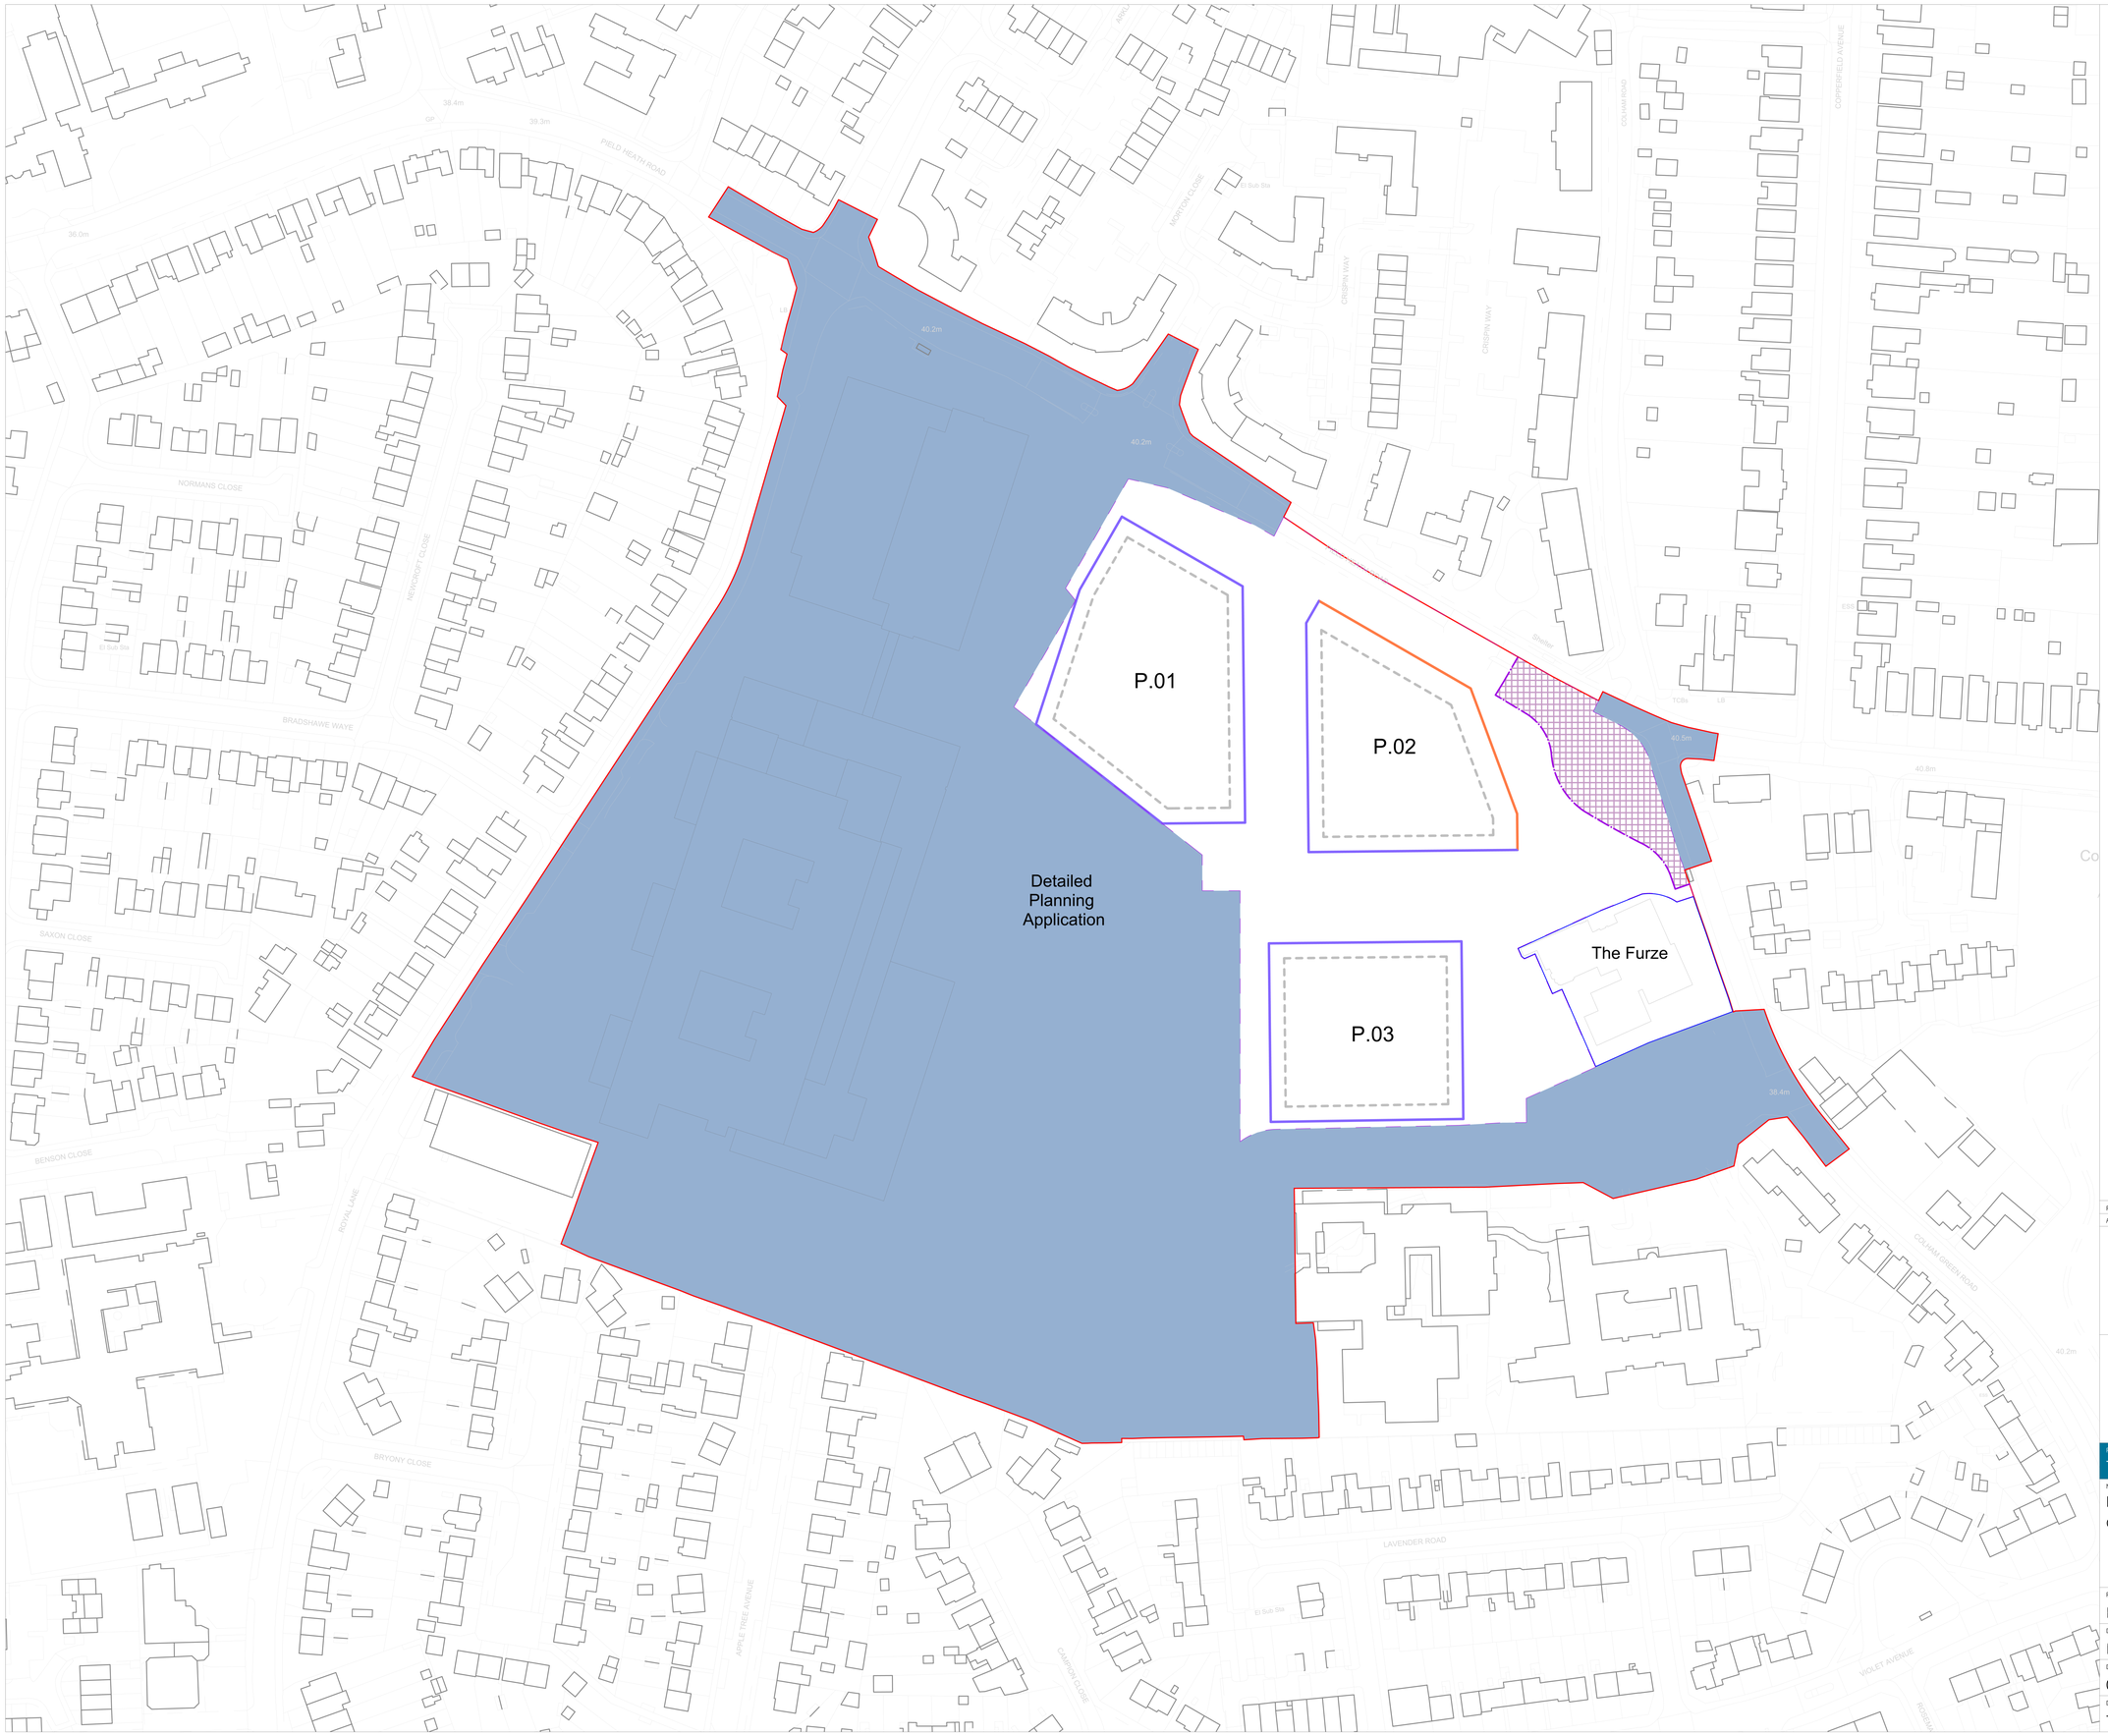

0 5 10 20 50 m

Key:

- Red Line Boundary
- Outline Planning Application Boundary
- Potential area to be allocated for transport infrastructure (T.B.C.)
- Detailed Planning Application
- Land owned by the Applicant but not included in the application
- Maximum Plot Extent (-8m internal deviation)
- Maximum Plot Extent (-5m internal deviation)

Notes:

Plot extent does not necessarily coincide with building line.

Plot extent is inclusive of private terraces.

Balconies can extend the plot line.

Developments plots should be arranged to create a courtyard or yard space within parcel.

Rev	Date	Description	Drawn	Checked
P01	05.2022	First issue	MB	VF

NHS
The Hillingdon Hospitals
NHS Foundation Trust

PRIOR + PTNRS

Project
THE HILLINGDON HOSPITAL REDEVELOPMENT

Name
Proposed plots deviations
Outline Planning Application (Phase 2)

Purpose of drawing
For planning application

Drawn	Drawn	Approved
MB	VF	THH
Date	Scale@A1	Status Code
05.2022	1:1000	S2

Drawing Number: THHR_01-PRP-WS-ZZ-DR-A-200014
Revision: P04