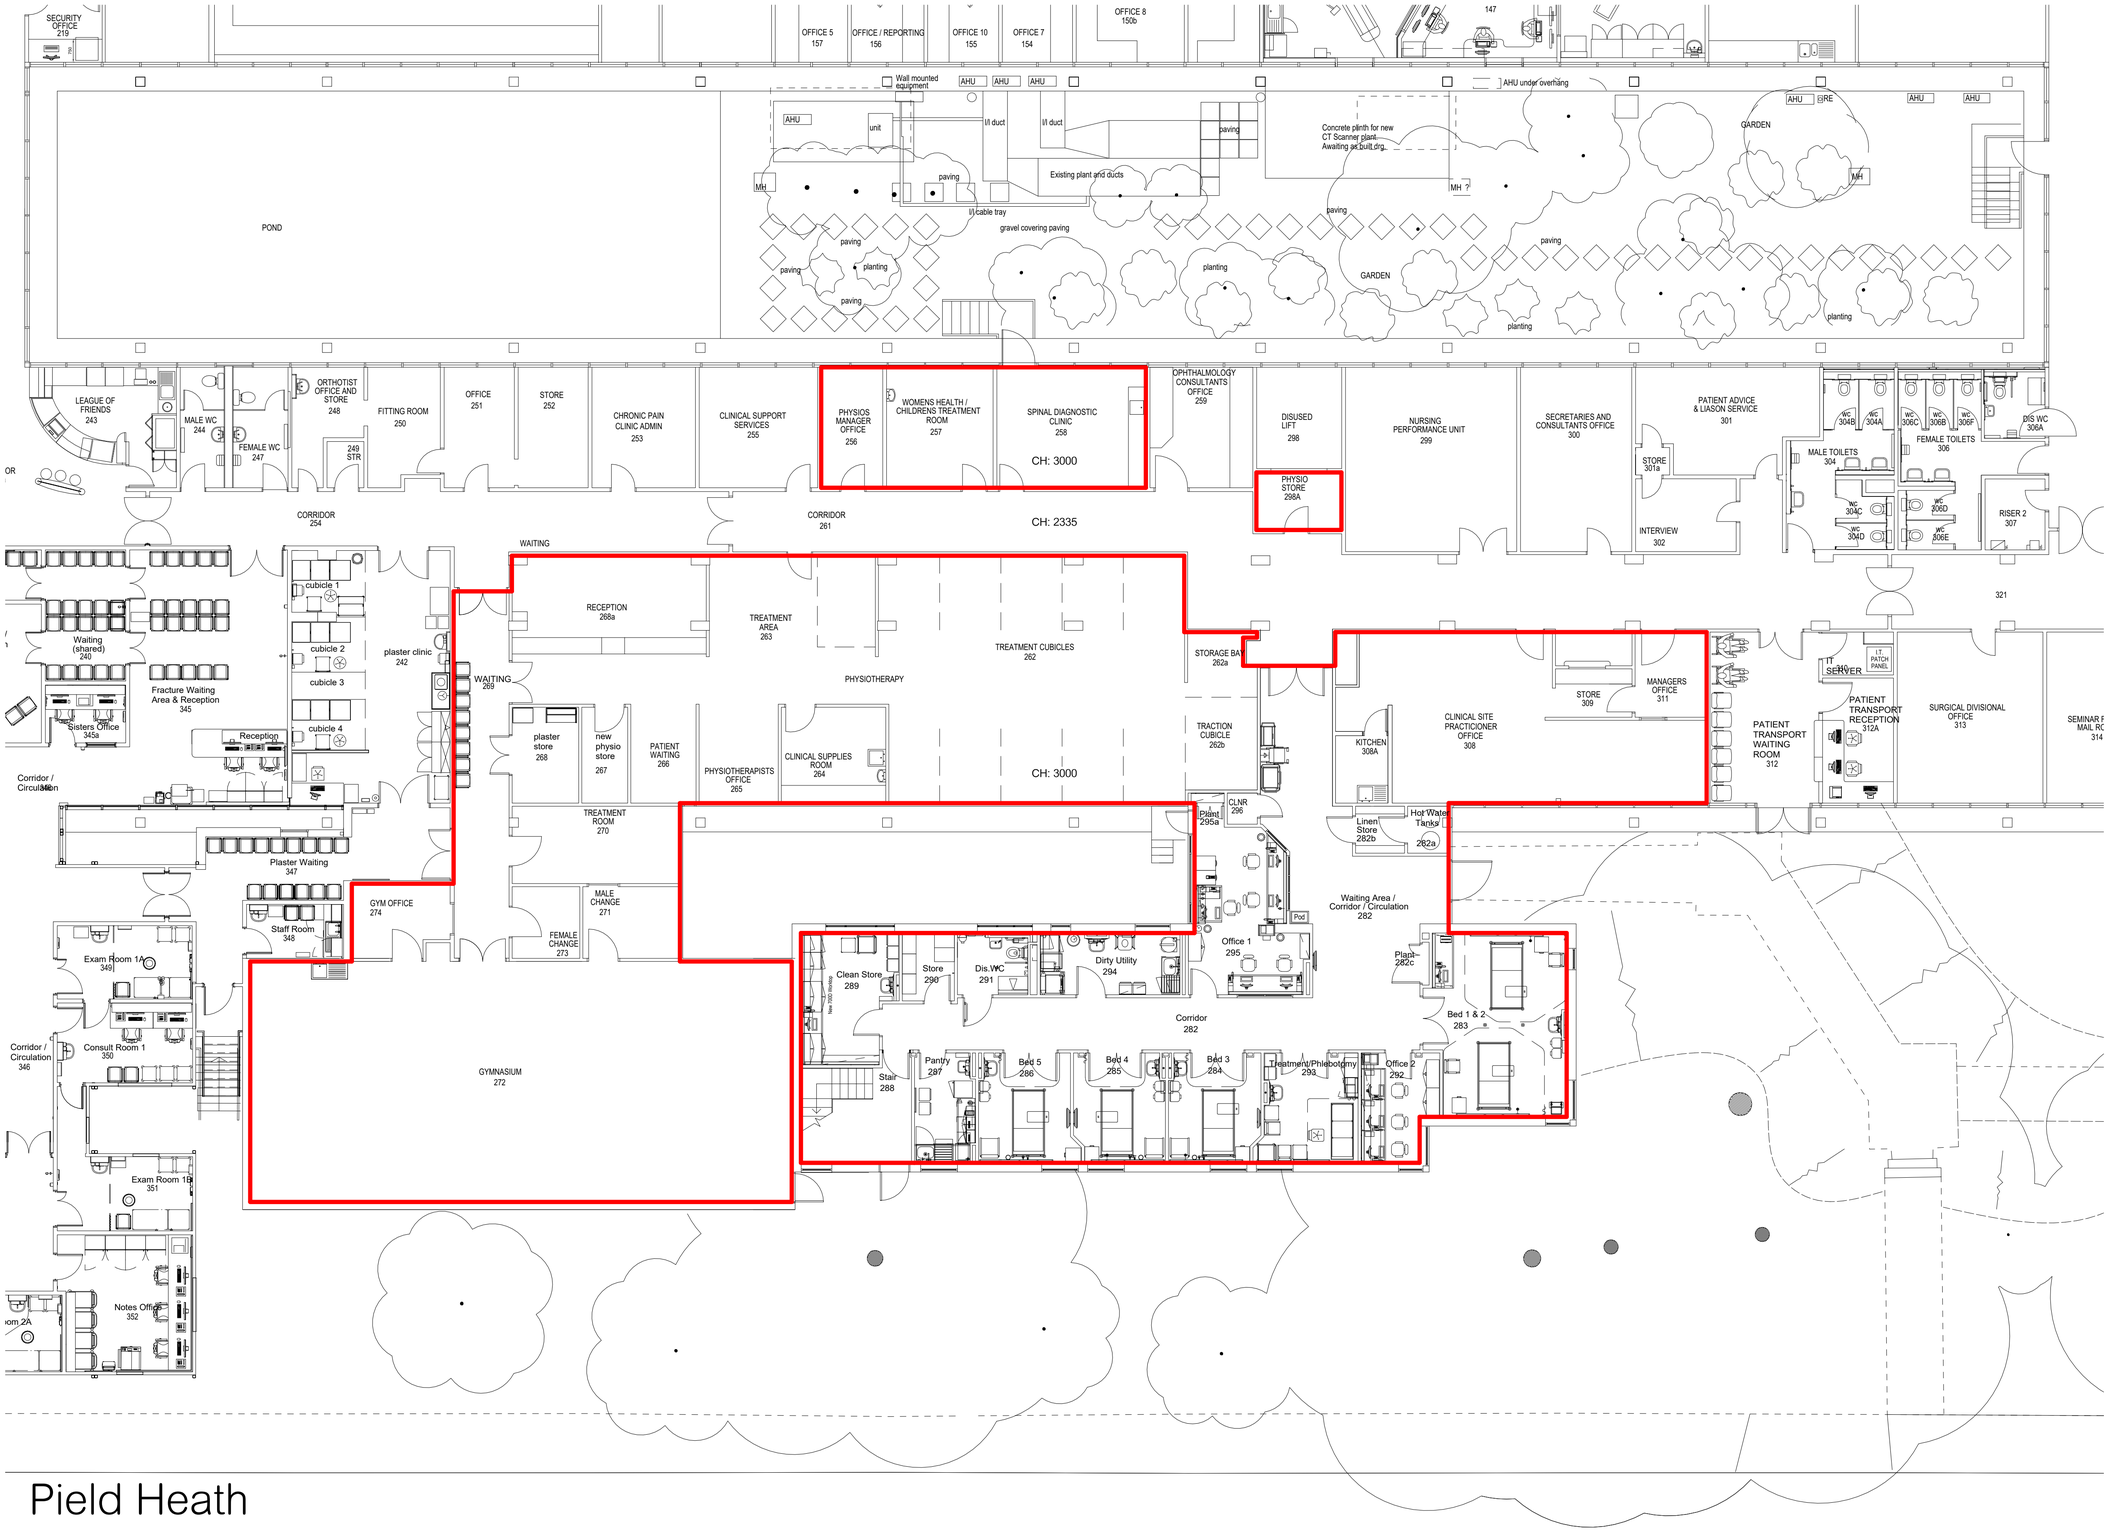

Legend:

- Area of Works
- New SDEC Boundary (Ground Floor Boundary Plan Overlaid)
- Existing Structural Columns from below
- CH Ceiling Height from FFL

Revision	Date	Revised by	
P04	14.05.26		Issued for Planning
P03	27.02.26		Preliminary Issue Stage 3 (for coordination)
P02	08.01.26		Updates following site visit on 07.01.2026.
P01	05.01.26		First Stage 2 Issue

Revision History

hunters

Space One Beadon Road
London W6 0EA

T 020 8237 8200
mail@hunters.co.uk

www.hunters.co.uk

SDEC Relocation

Same Day Emergency Care
The Hillingdon Hospitals NHS Foundation Trust
Pield Heath Rd, Uxbridge, UB8 3NN

Ground Floor Existing Plan

status code:

reason for issue:

hunters project number:	client project number:	scale:	drawn by:	checked by:
M10796	-	1 : 100 @ A1	CT	MBP

drawing title:

M10796-HUN- PB- 00- DR- A- 04-1001

revision:	date:	revised by:
P04	14.05.26	

Issued for Planning

0 1m 5m 10m

Scale: 1:100

All drawings are to be printed in colour.

model ref: C:\Revit Local\M10796-HUN-PB-M3-01-0130-Stage3CentralFile_C.Tarlev.rvt

Use figured dimensions only. All levels and dimensions to be checked on site. This drawing is to be read in conjunction with all other relevant drawings and specifications. Hunters is a trading name of Hunter & Partners Limited. © Hunter & Partners Limited. All rights reserved.

Pield Heath

01 00-Existing Plan
1 : 100