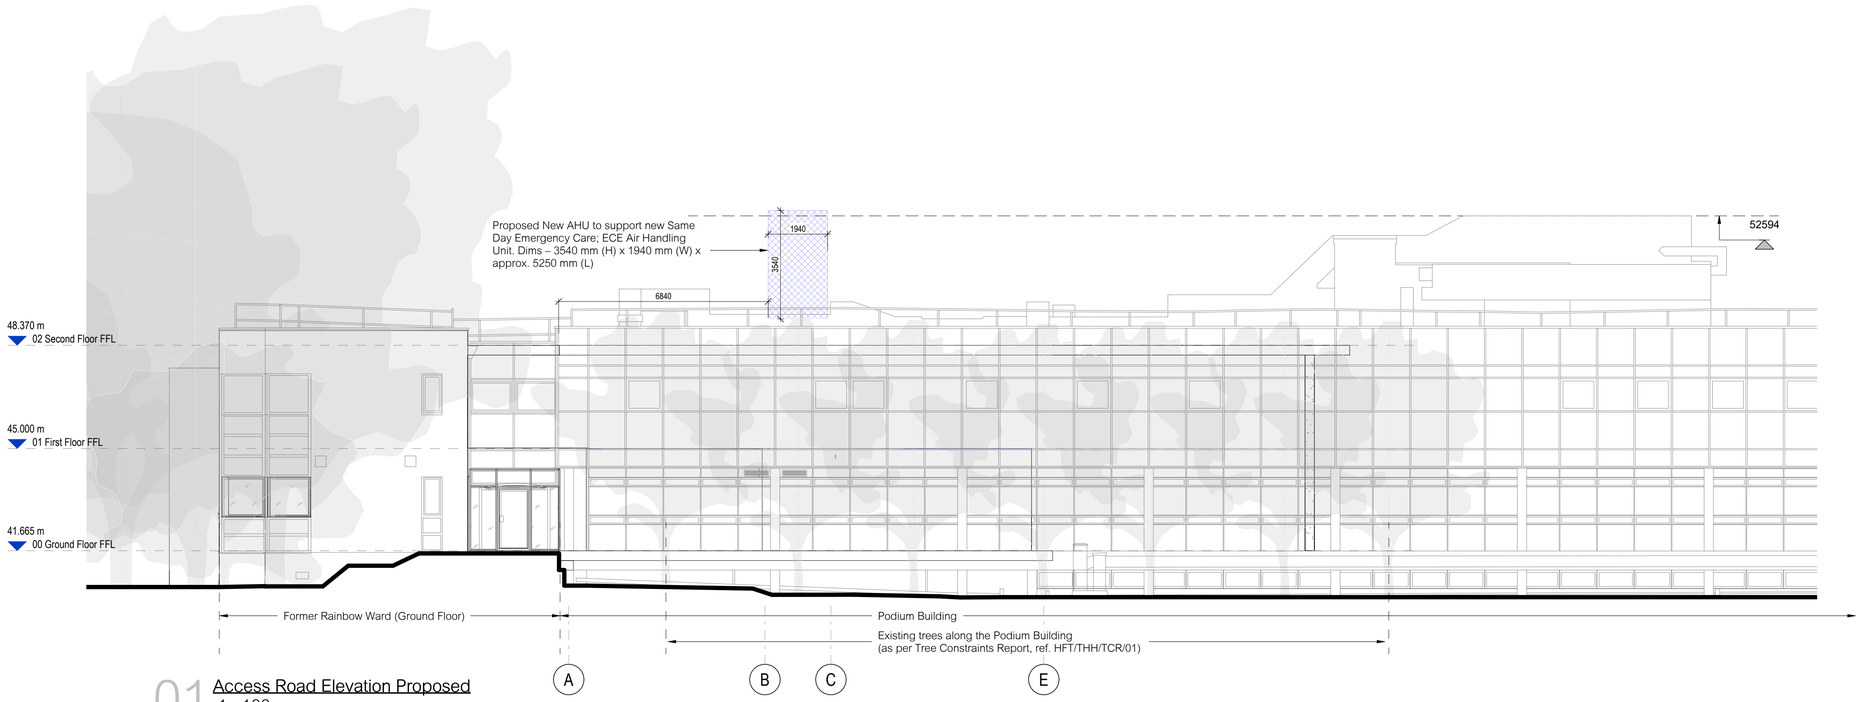

01 Access Road Elevation Proposed
1 : 100

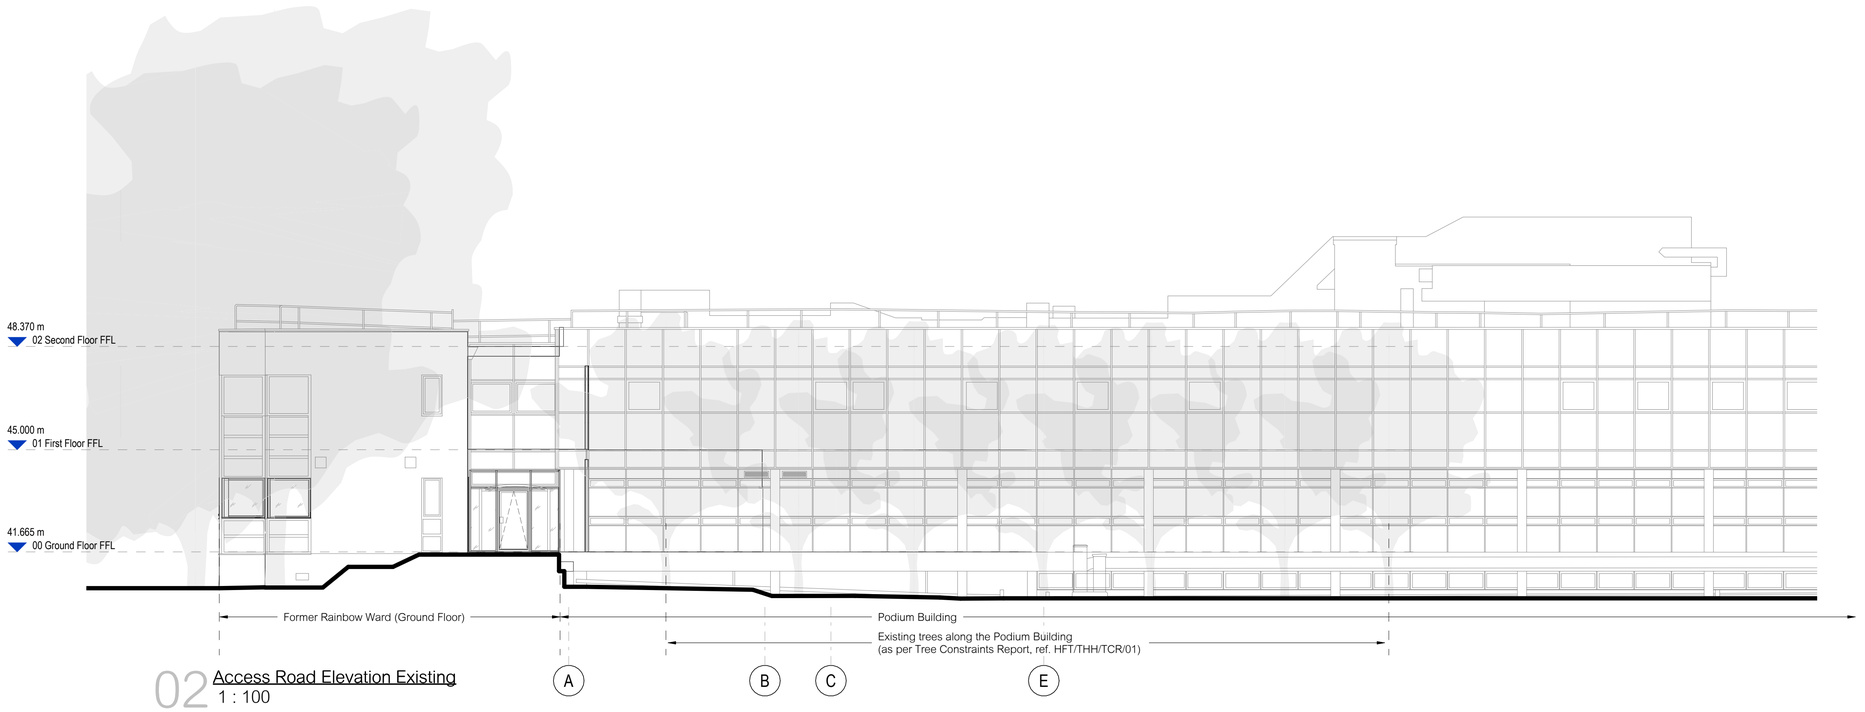

02 Access Road Elevation Existing
1 : 100

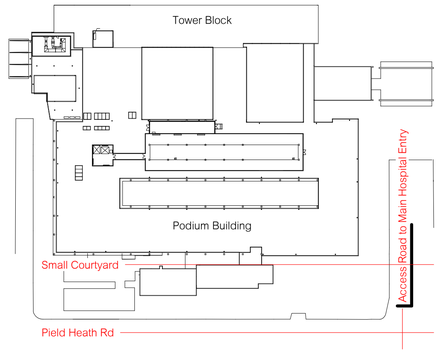

Legend:

- New building elements
- Existing Works
- Extract Air ductwork
- Supply Air ductwork

P01 Revision 14.05.26 Date Revised by Issued for Planning

Revision History

hunters

Space One Beadon Road
London W6 0EA

T 020 8237 8200
mail@hunters.co.uk

www.hunters.co.uk

SDEC Relocation

Same Day Emergency Care
The Hillingdon Hospitals NHS Foundation Trust
Pield Heath Rd, Uxbridge, UB8 3NN

Main Hospital Entry Access Rd Elevations

Proposed & Existing

status code:

reason for issue:

hunters project number:	client project number:	scale:	drawn by:	checked by:
M10796	-	As @ A1 indicated	CT	

drawing title:

M10796-HUN-PB-XX-DR-A-07-4012

revision:	date:	revised by:
P01	14.05.26	

Issued for Planning

0 1m 5m 10m

Scale: 1:100

All drawings are to be printed in colour.

model ref: C:\Revit Local\M10796-HUN-PB-M3-01-0130-Stage3CentralFile_C.Tarlev.rvt

Use figured dimensions only. All levels and dimensions to be checked on site. This drawing is to be read in conjunction with all other relevant drawings and specifications. Hunters is a trading name of Hunter & Partners Limited. © Hunter & Partners Limited. All rights reserved.