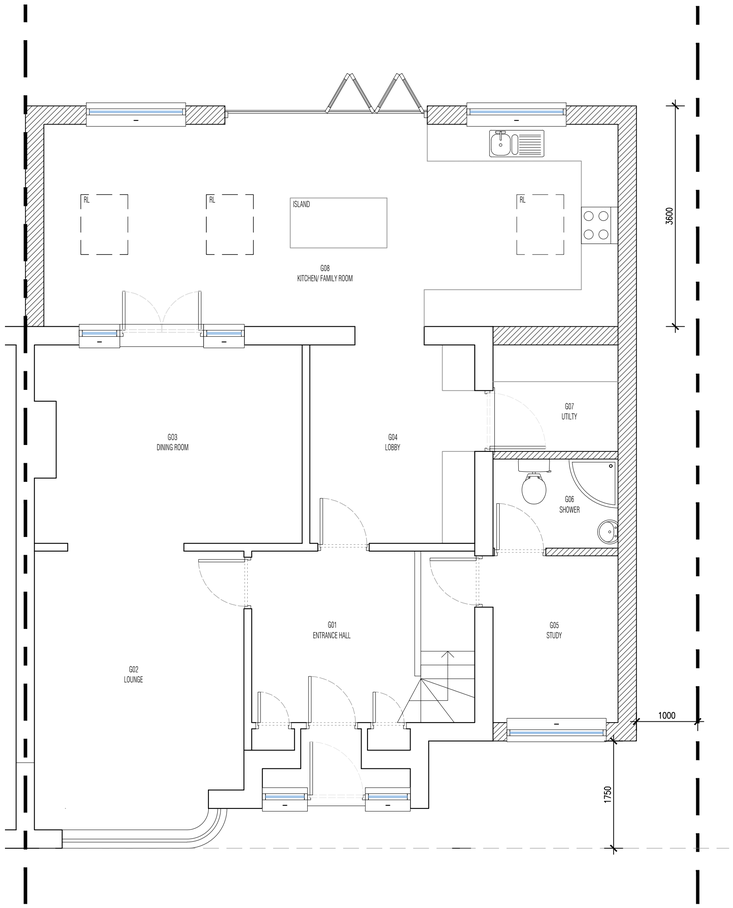

[P-01] GROUND FLOOR PLAN 1:50

Scale 1:50 0 0.5 1.5 3 5m

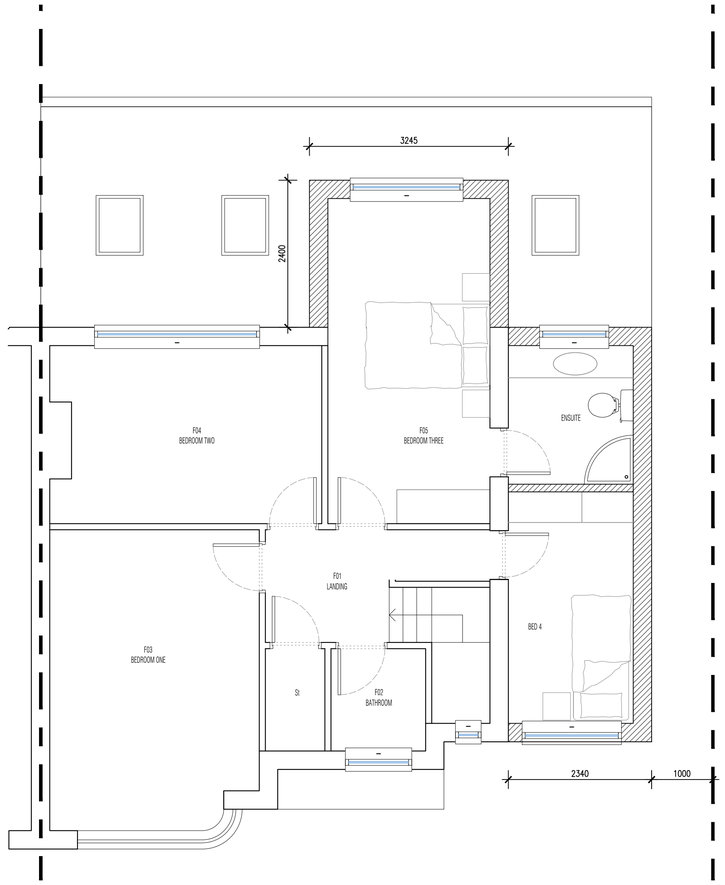

[P-02] FIRST FLOOR PLAN 1:50

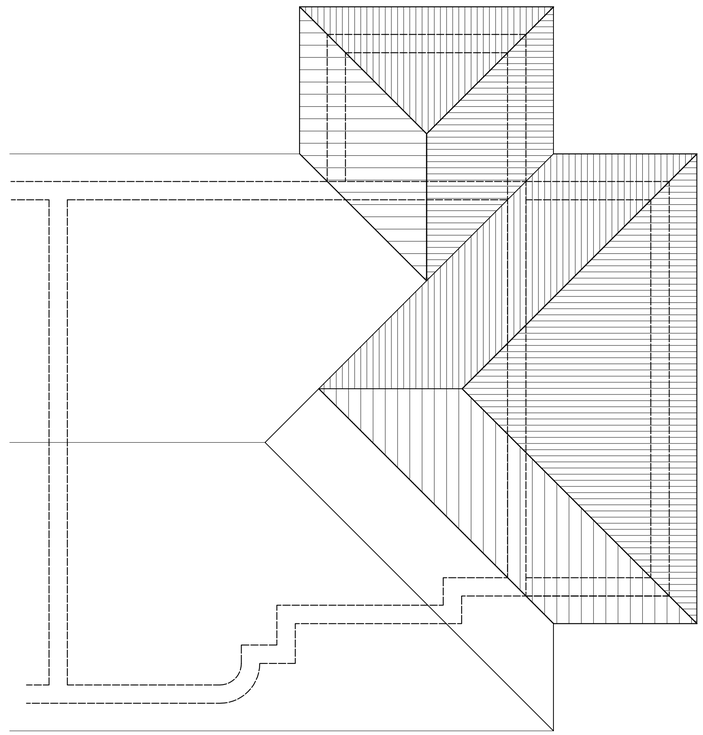

[P-03] ROOF PLAN 1:50

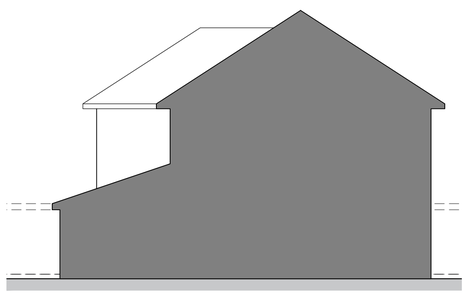

[E] SIDE ELEVATION 1:100

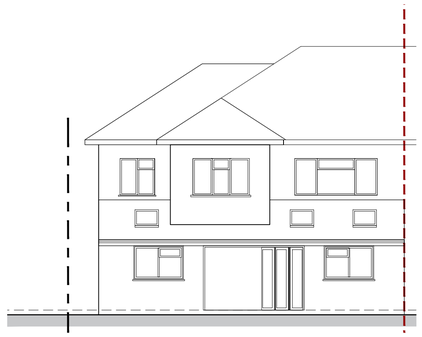

[E] REAR ELEVATION 1:100

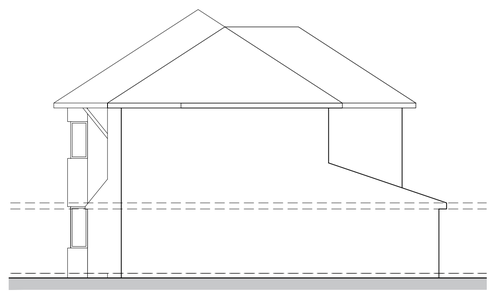

[E] SIDE ELEVATION 1:100

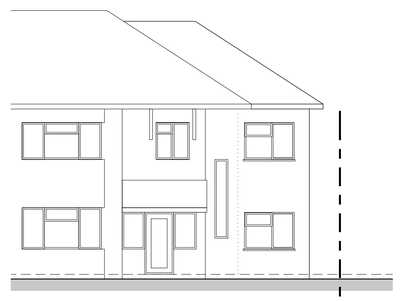

[E] FRONT ELEVATION 1:100

Scale 1:100 0 1 2.5 5 10m

CROE ARCHITECT LLP:
THIS DRAWING IS THE PROPERTY OF CROE ARCHITECTS LLP. AND IS ISSUED ON THE CONDITION THAT IT IS NOT REPRODUCED, DISCLOSED OR COPIED TO ANY UNAUTHORISED PERSON IN WHOLE OR PART WITHOUT PRIOR WRITTEN CONSENT.

NO DIMENSIONS ARE TO BE SCALED FROM THIS DRAWING. ALL DIMENSIONS STATED MUST BE VERIFIED ON SITE. THE ARCHITECT MUST BE ADVISED OF ANY DISCREPANCIES PRIOR TO ANY ITEM OF WORK BEING PUT IN HAND.
THIS DRAWING MUST BE READ TOGETHER WITH THE SPECIFICATION, BILL OF QUANTITIES AND RELATED DRAWINGS.

CLIENT:
Mrs Tran

PROJECT:
160 Joel Street
Pinner, Middlesex
HA5 2PE

STATUS:

TITLE:
Proposed
Floor plans and elevations

DRAWN BY:	DATE:	SCALE:
JR	Sep 2018	varies @A1

PRO NUM:	DRAWING NUM:	REV:
1884	002	–

CROE ARCHITECTS
arb | RIBA Chartered Practice

TELEPHONE : 01462 453931
EMAIL : info@croearchitects.co.uk
WEB : www.croearchitects.co.uk