THIS IS A CAD DRAWING - HAND AMENDMENTS SHOULD BE CARRIED OUT IN ACCORDANCE WITH Q.A. PROCEDURES

SURVEY DRAWING

COPYRIGHT ©

Details of this drawing are the copyright of TPP Services and must not be reproduced or copied without prior written consent. Any errors or omissions are to be reported to the contractor and Architect immediately. All proposed road and junction alterations subject are to highways engineers detailed design. Removal of any existing tree and landscaped areas subject negotiations with Local Authority Planning dept. and other statutory controls. All drawings to be read in conjunction with structural engineers drawings and all related Architects and consultant drawings and other relevant design information. Where doubt arises, seek clarification

EXISTING FRONT ELEVATION

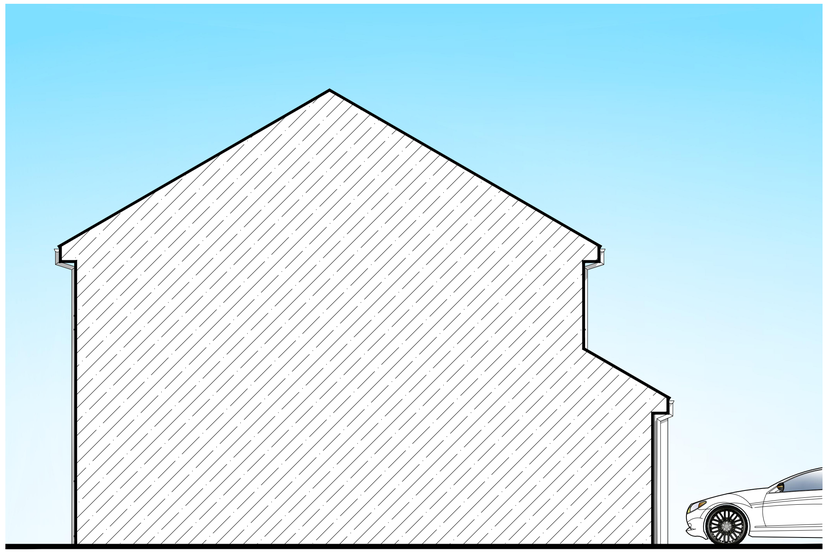

EXISTING SIDE ELEVATION

EXISTING REAR ELEVATION

EXISTING SIDE ELEVATION

SCALE 1:50 (METRES)

0 1 2 3 4 5

Rev.	Description	

Purpose of issue	Date

PROPERTY PLANNER

TPP LTD

Project
1a Frays Close,
West Drayton, Middlesex
UB7 7NH

Title
Residential Extension
(Planning application)

Original Scale	Drawn	Checked
1:50	JSL	JSL
	Date APR 29	Date

Drawing Number
TPP20190417-02

Rev

A1
ORIGINAL
PLOT SIZE