


PROPOSED

27 LAWRENCE RD HAYES UB4 8QA

1/100
A3


1 2 3 4 5 10
1/100

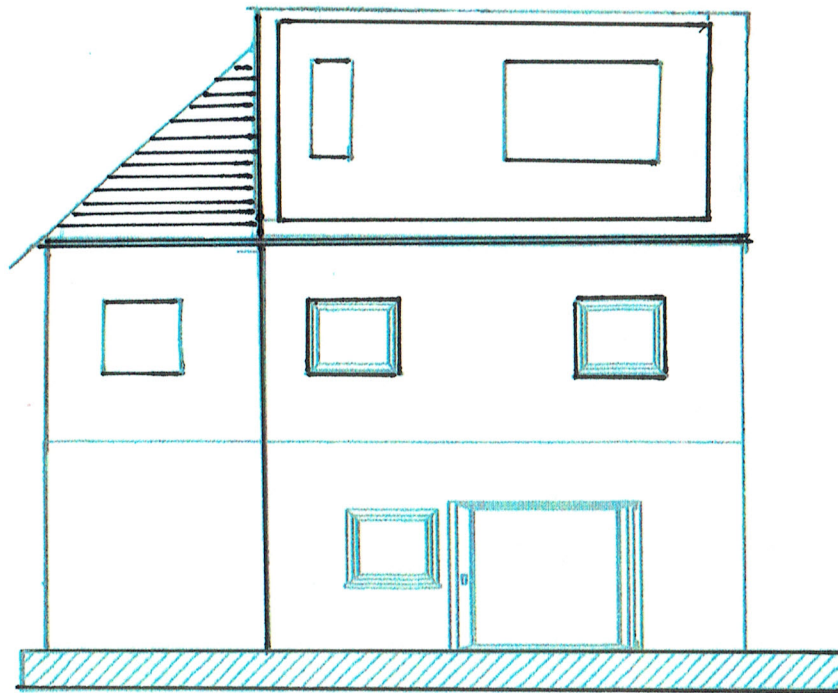


REAR ELEVATION



FRONT ELEVATION

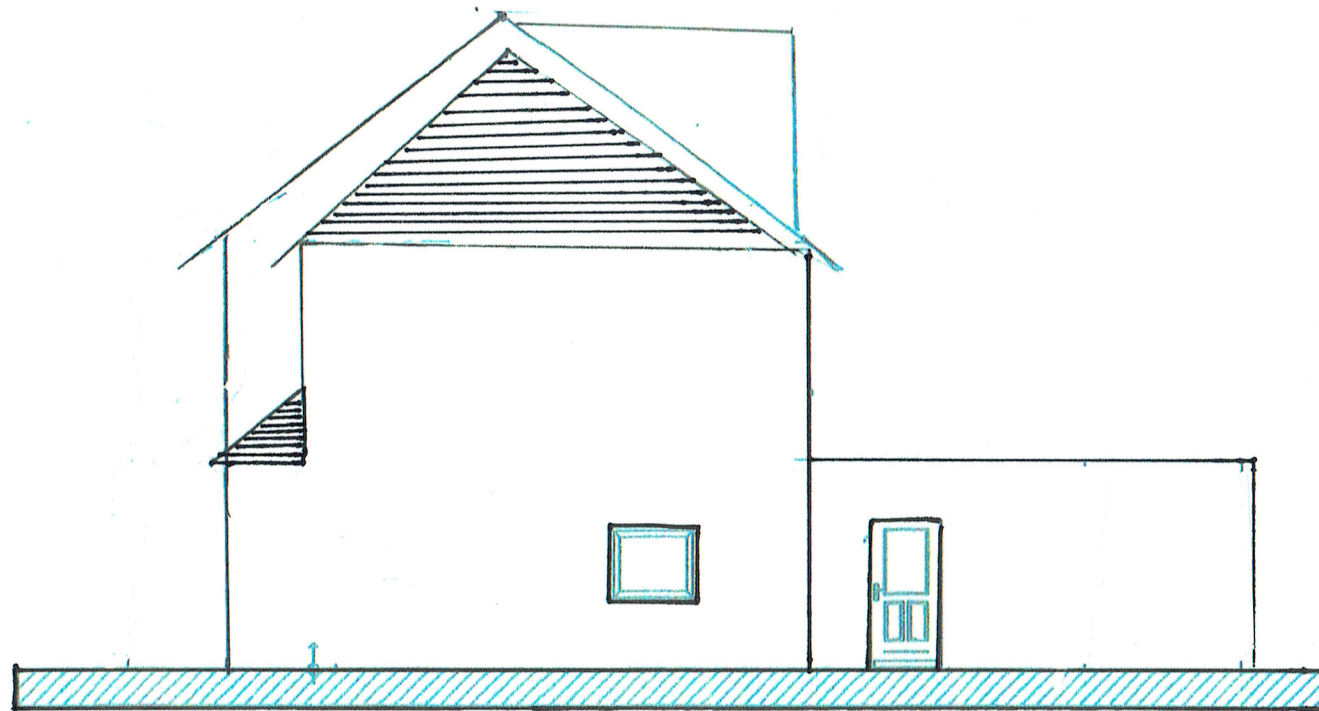

SIDE ELEVATION

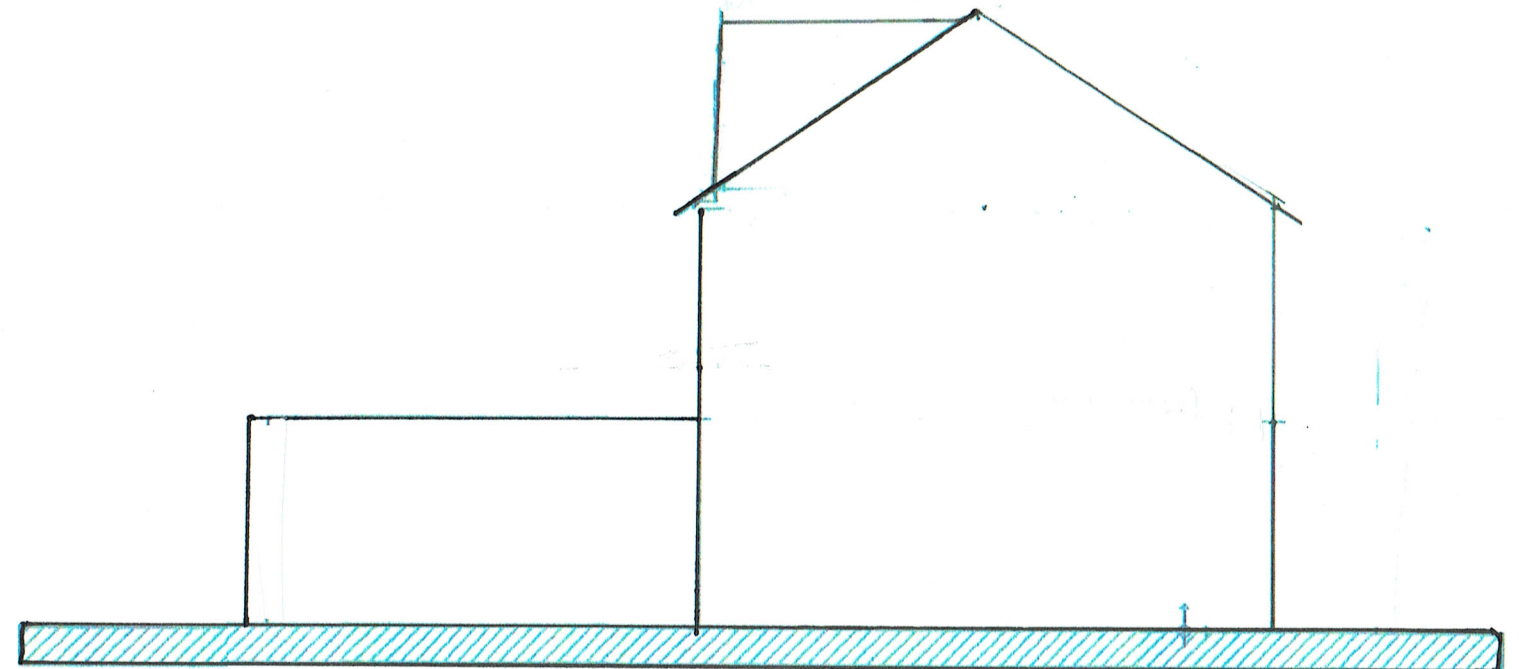


SIDE ELEVATION

EXISTING


27 LAWRENCE RD HAYES UB4 8QA

1/100
A3


1 2 3 4 5 10
1/100

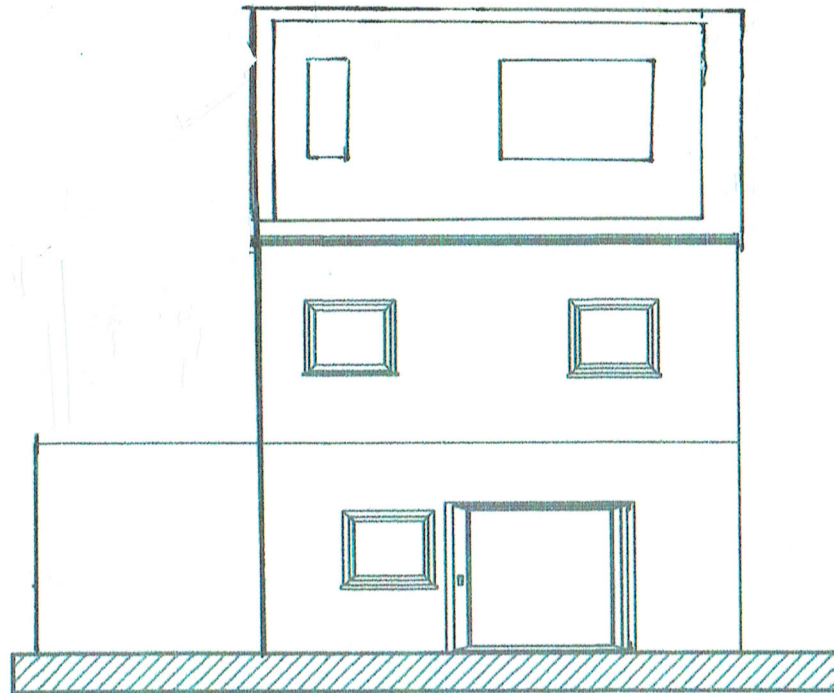


REAR ELEVATION

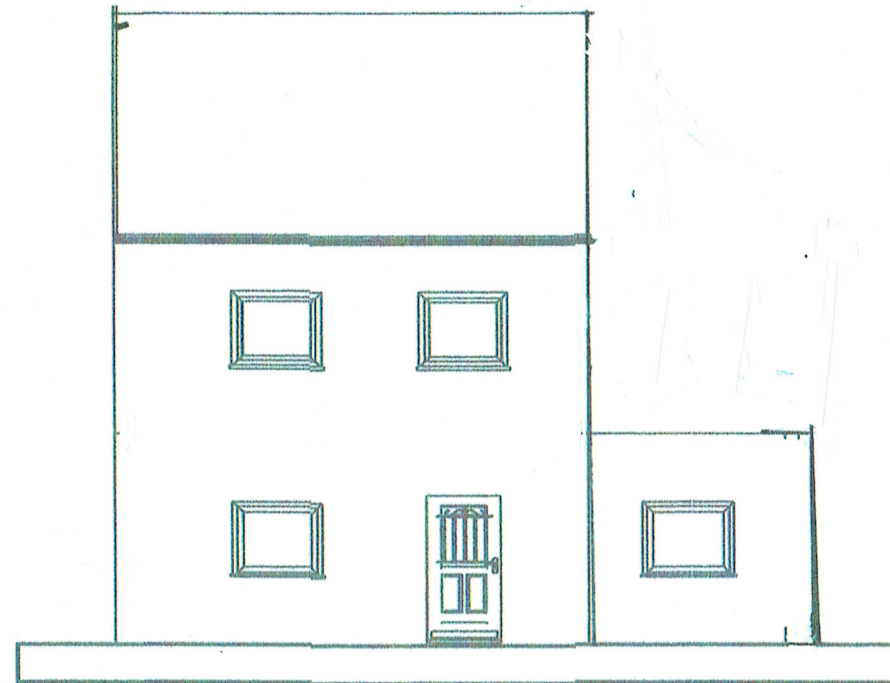

FRONT ELEVATION



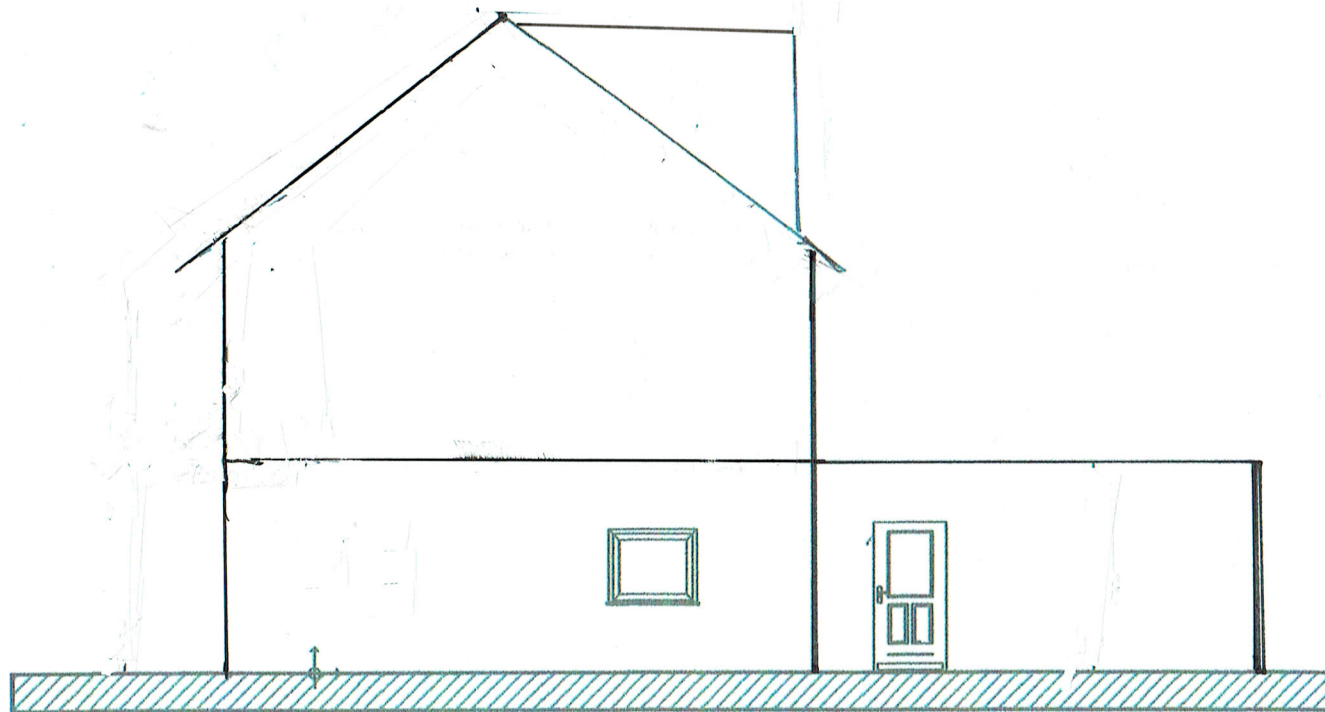


SIDE ELEVATION

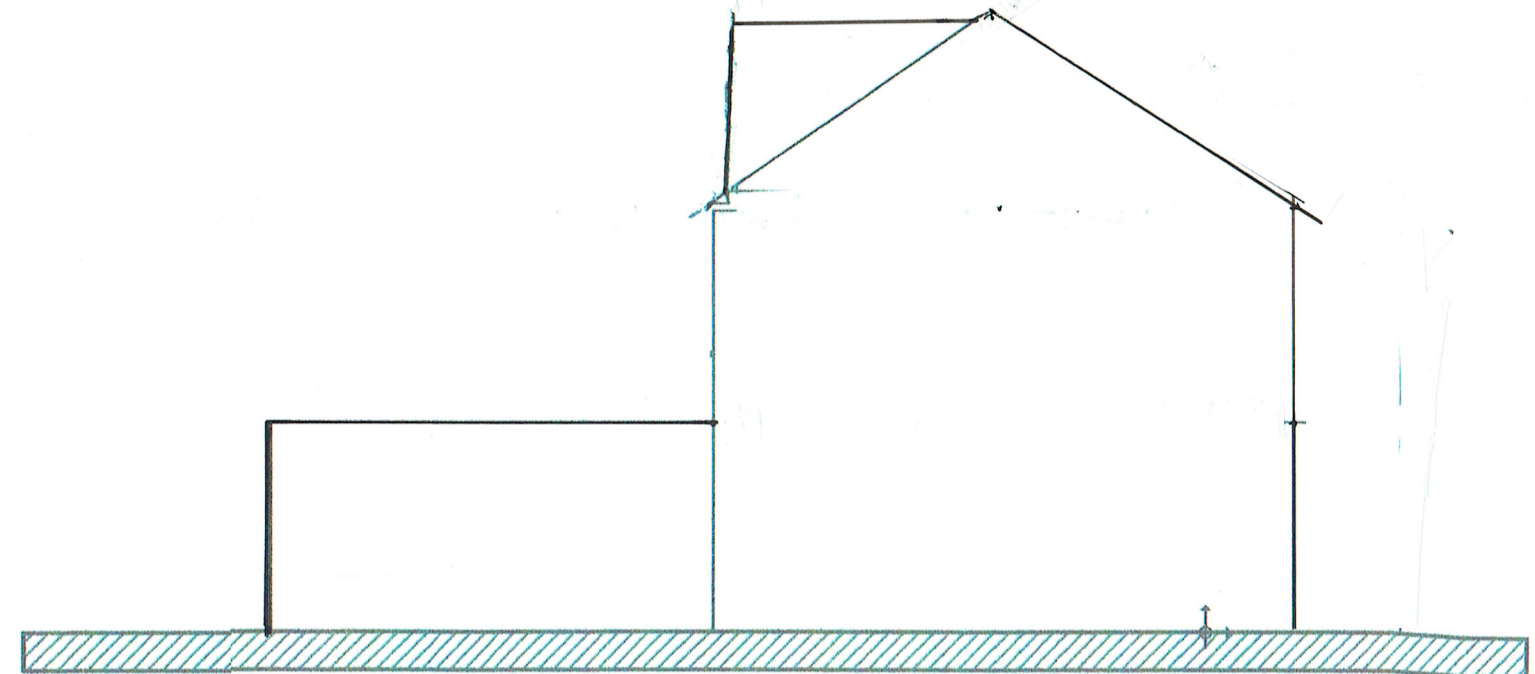


SIDE ELEVATION




existing floor plans

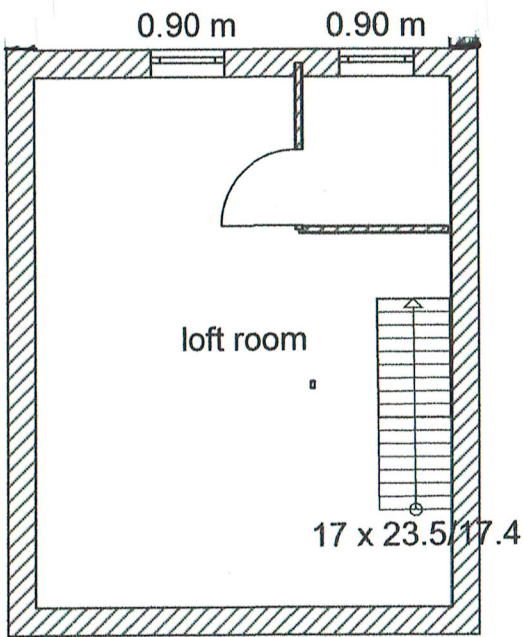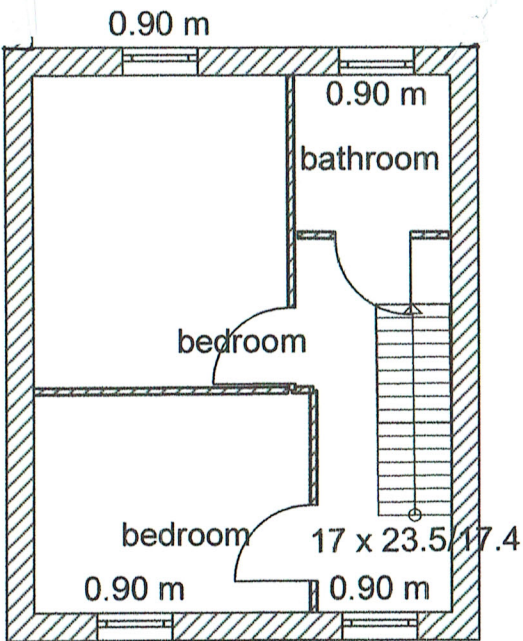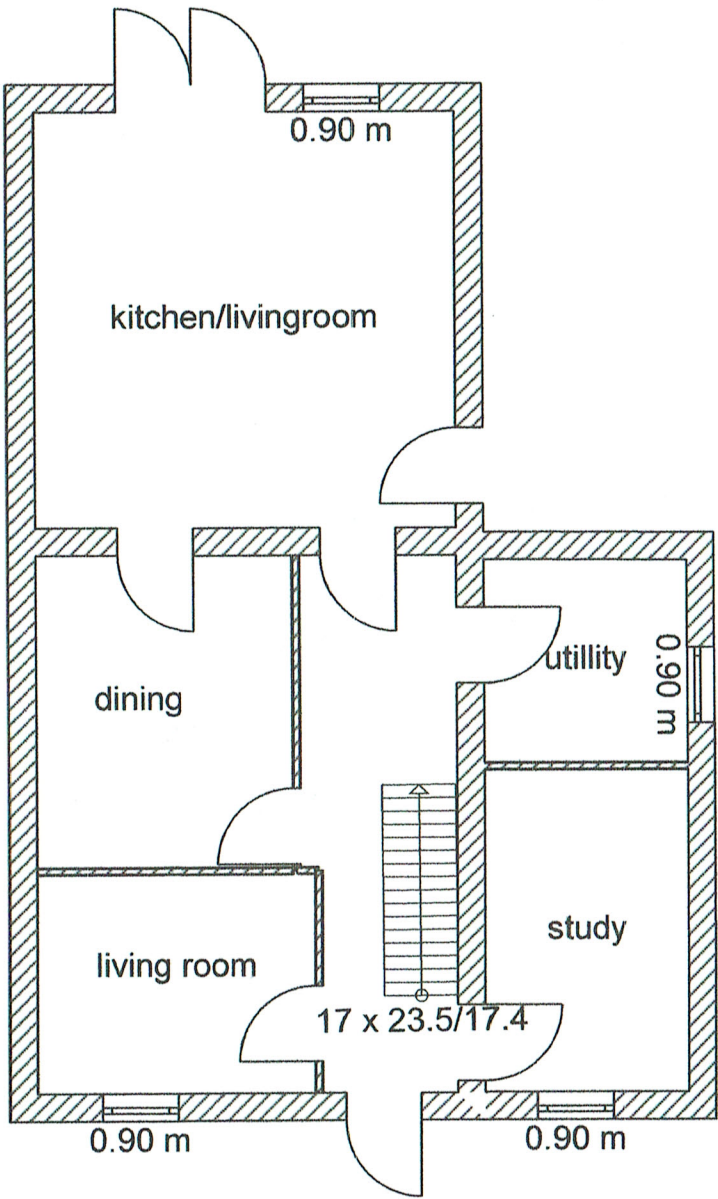

1/100 A3

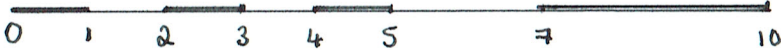

proposed floor plans

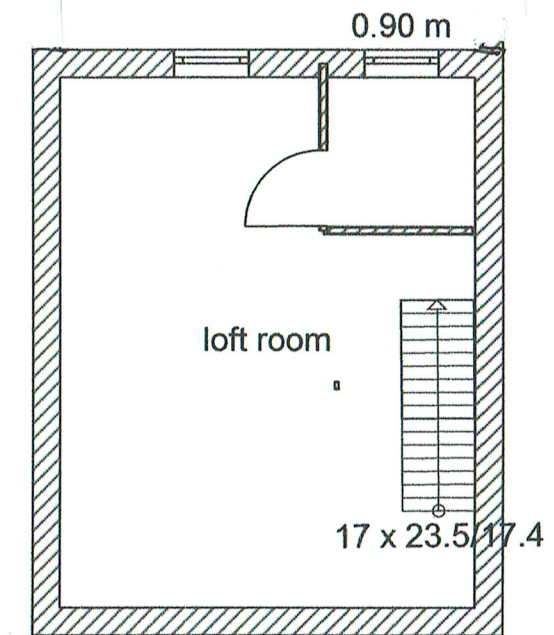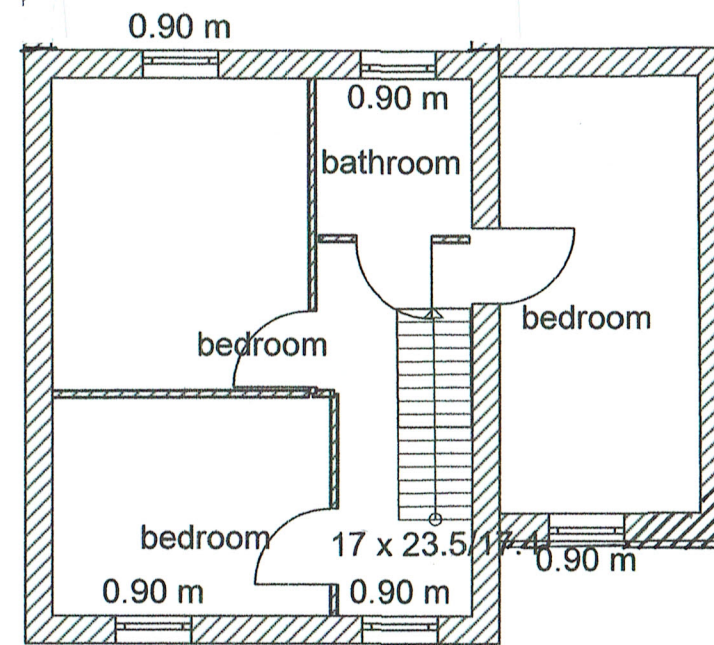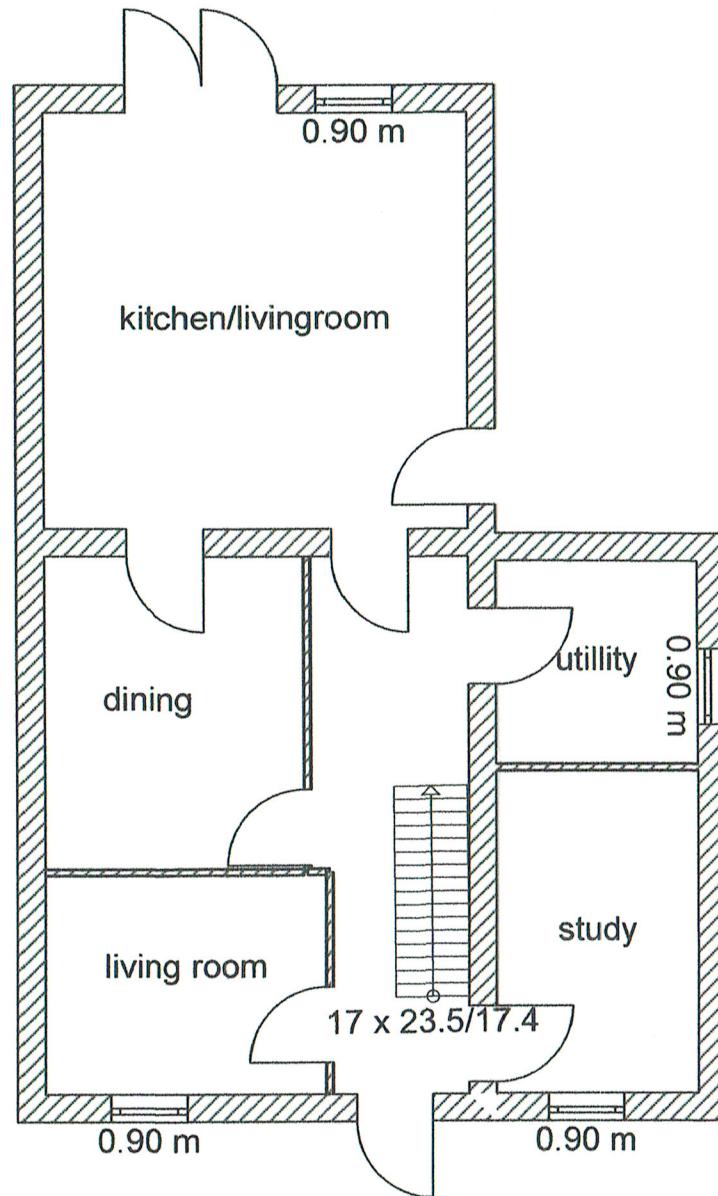

1/100 A3

