



EXISTING

27 LAWRENCE RD HAYES UB4 8QA


1/100
A3

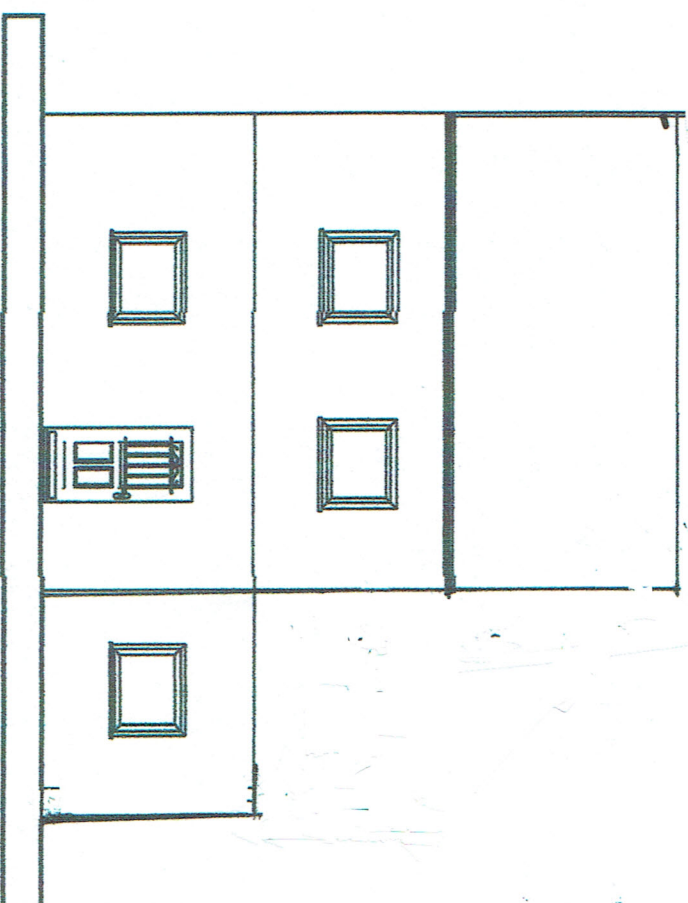


FRONT ELEVATION

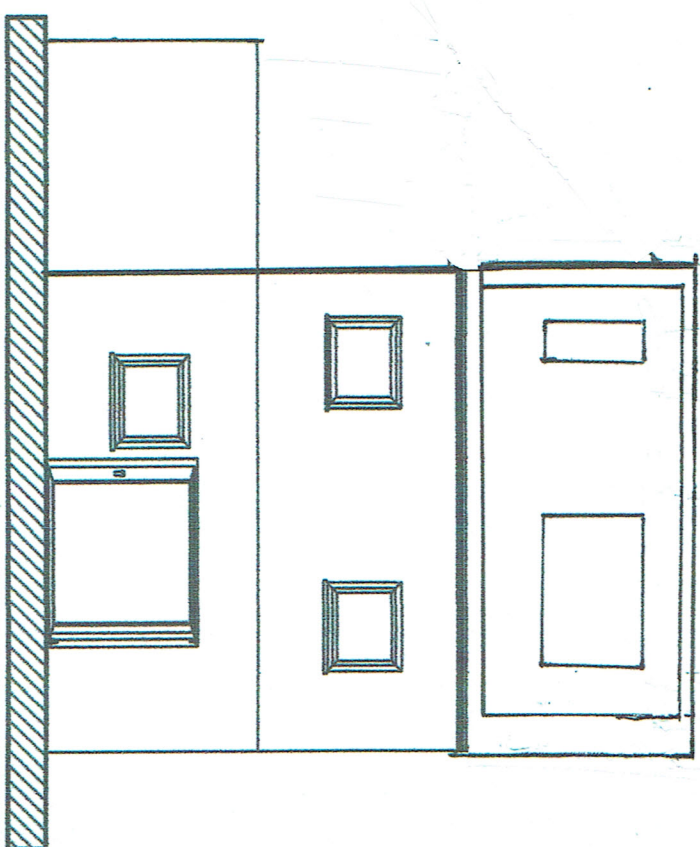

REAR ELEVATION

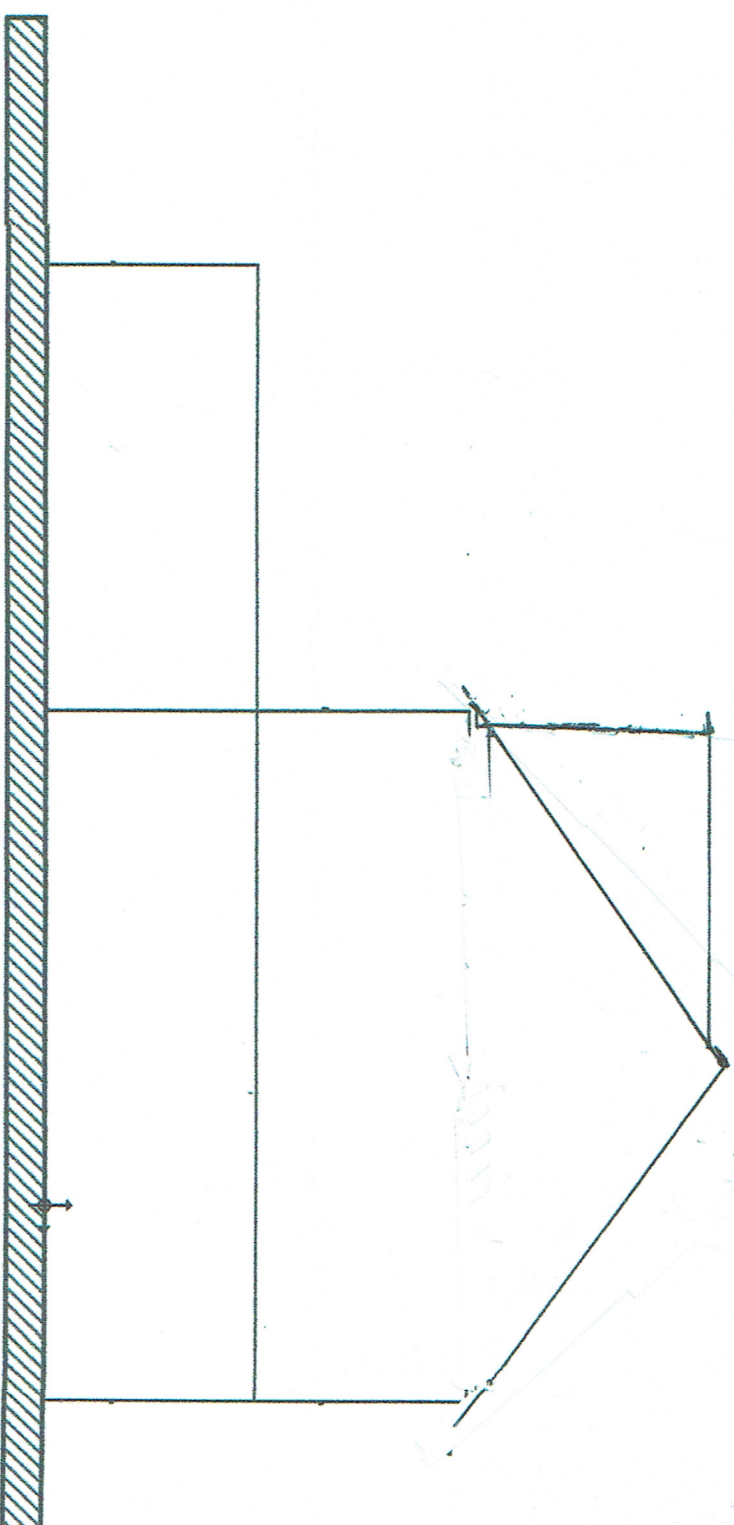

SIDE ELEVATION

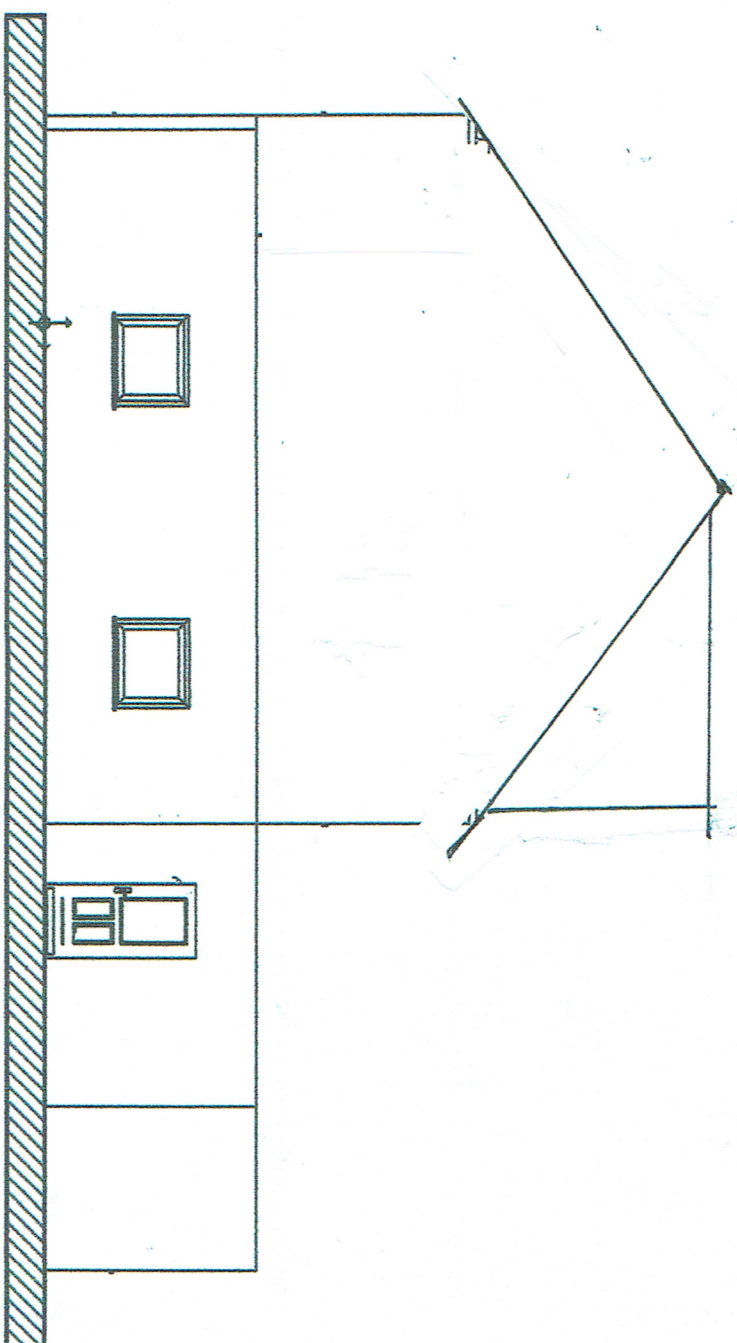

SIDE ELEVATION