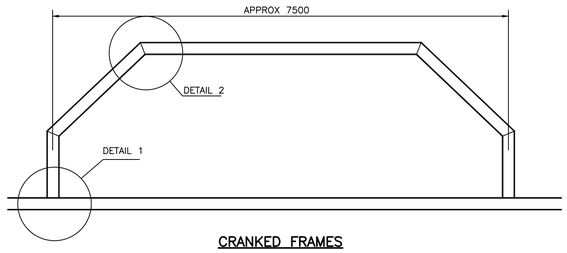
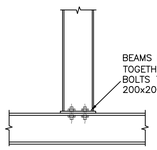


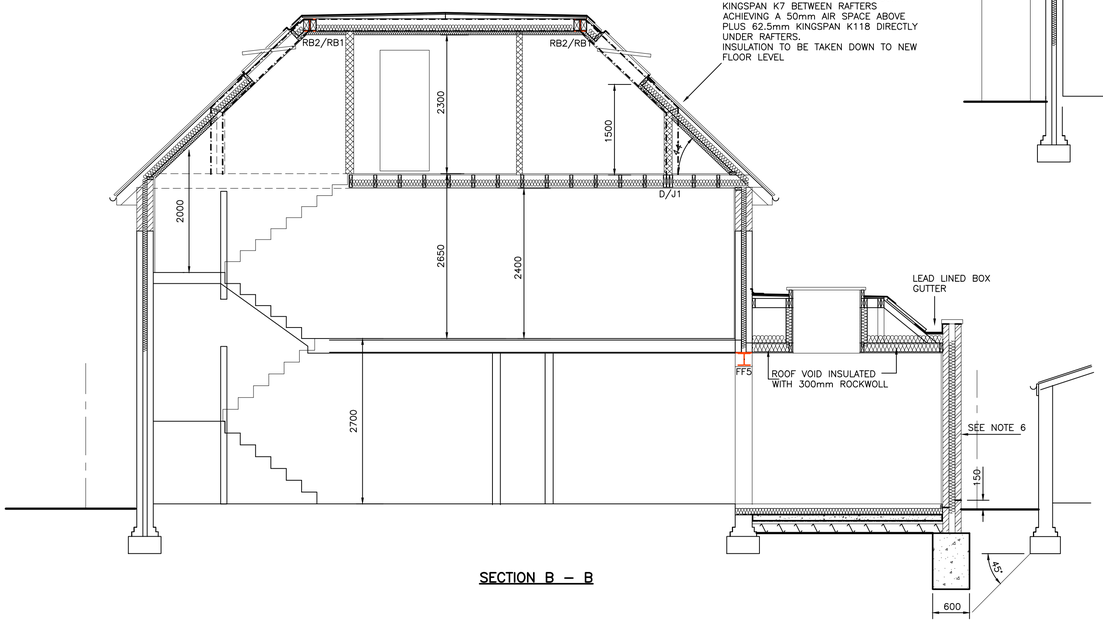

DETAIL 2




CRANKED FRAMES



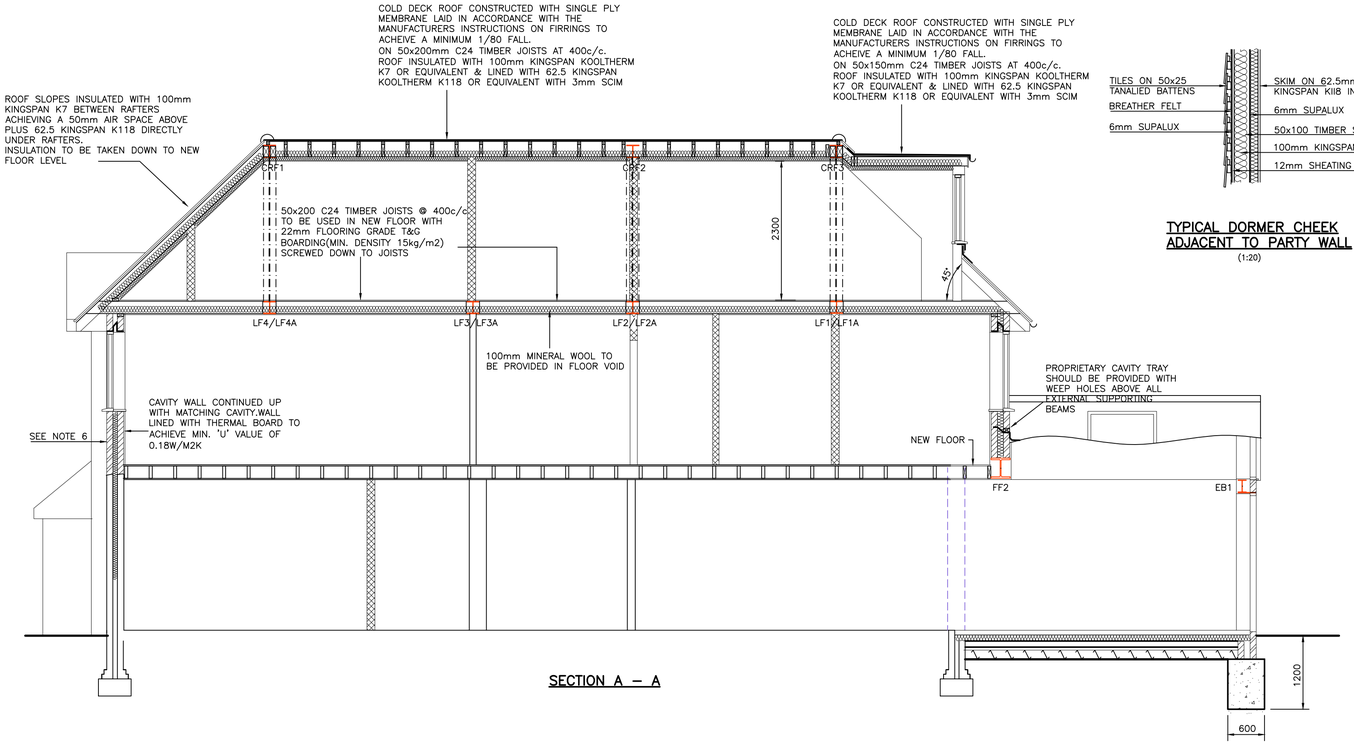

DETAIL 1




SECTION B – B



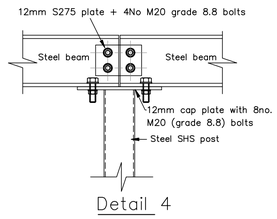

SECTION C – C



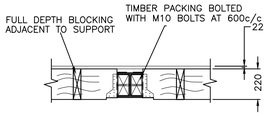

SECTION A – A



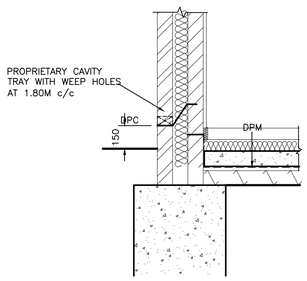

TYPICAL DORMER CHEEK ADJACENT TO PARTY WALL
(1:20)



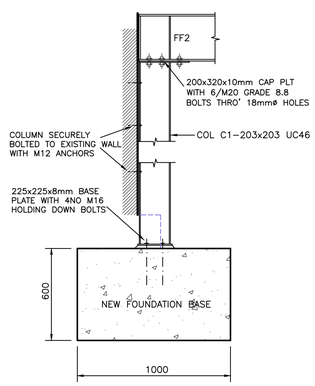

Detail 4



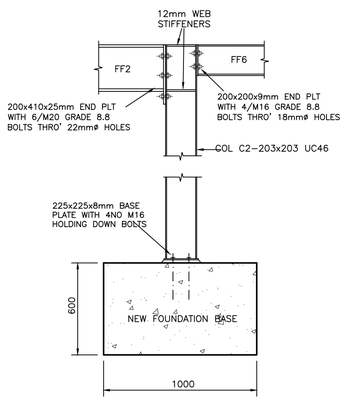

TYPICAL DETAIL AT FLOOR BEAM
(1:20)




DPC/DPM DETAIL
1:20




BEAM/COLUMN C1 CONNECTION DETAIL
SCALE 1:20




BEAM/COLUMN C2 CONNECTION DETAIL
SCALE 1:20

| Rev | Description | Date |
|---|---|---|
| A | REVISED TO SUIT CALCULATIONS | 21/8/26 |

KDA Designs Ltd.
Architectural & Structural Services
kevin@kdadesigns.co.uk

This drawing is property of Mr Kevin D'Austin. The information it contains is copyright and is not to be copied or used without prior permission.

Project

**PROPOSED GROUND FLOOR SIDE AND REAR EXTENSION, FIRST FLOOR FRONT AND REAR EXTENSIONS & ROOF ALTERATIONS**
**33 PARKFIELD ROAD**
**ICKENHAM**
**UB10 8LN**

Drawing

CONSTRUCTION DRAWING
SHEET 3

| Drawn | KDA | Checked | |
|---|---|---|---|
| Scale | A1@1:50 | Date | AUG 2026 |
| Stage | Drg. No. | | Rev |
| | 33PR/C03 | | A |