0 1 2 3 4 5 6 7 8 9 10

SCALE 1:50

EXISTING FRONT ELEVATION
SCALE 1:100

EXISTING REAR ELEVATION
SCALE 1:100

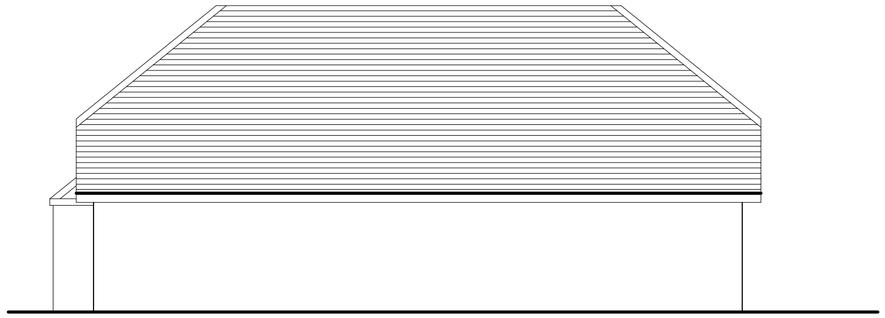

EXISTING SIDE ELEVATION
SCALE 1:100

PROPOSED FRONT ELEVATION
SCALE 1:100

PROPOSED REAR ELEVATION

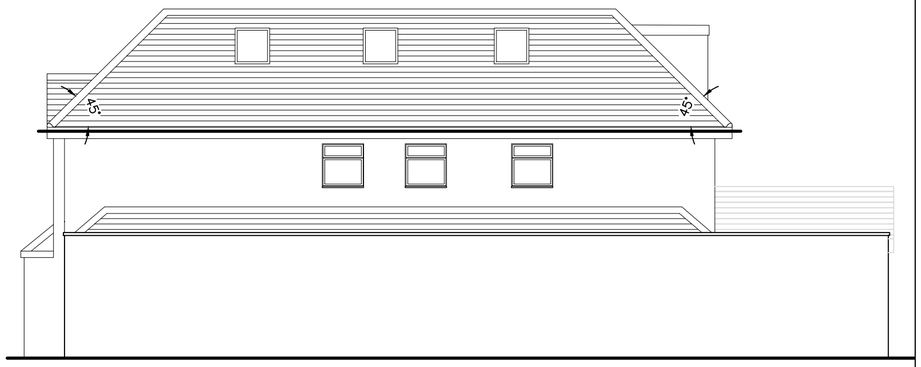

PROPOSED SIDE ELEVATION
SCALE 1:100

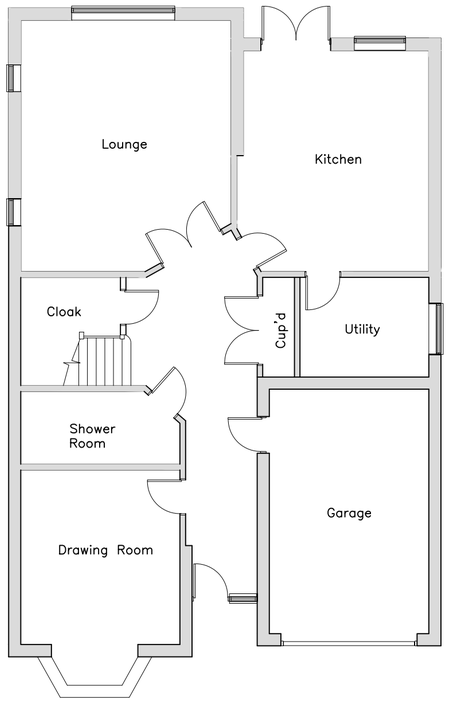

EXISTING GROUND FLOOR PLAN

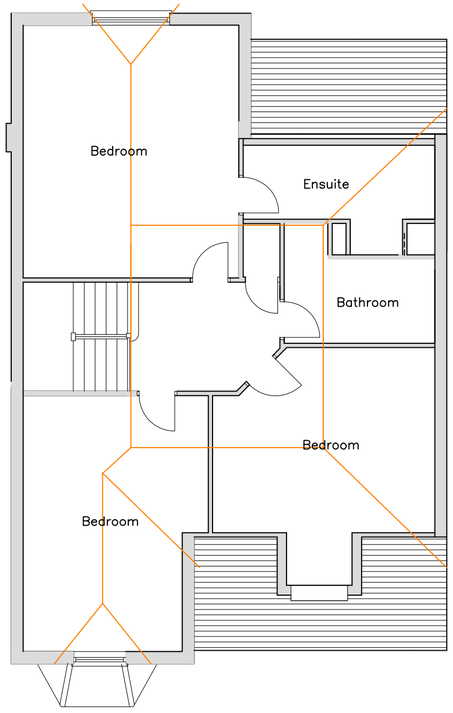

EXISTING FIRST FLOOR PLAN

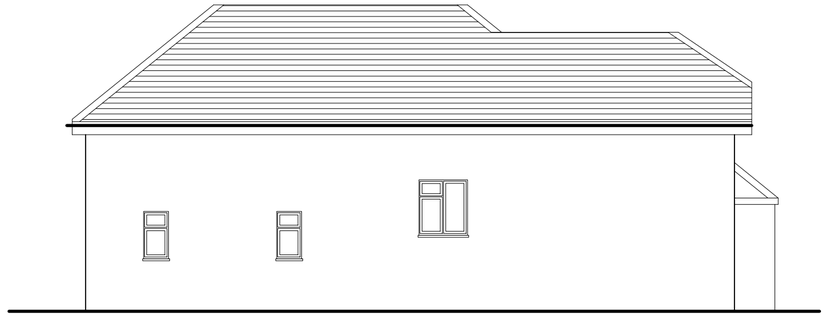

EXISTING SIDE ELEVATION
SCALE 1:100

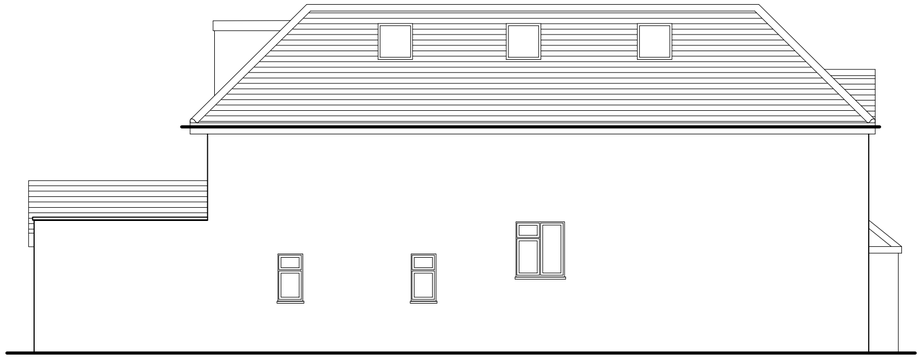

PROPOSED SIDE ELEVATION
SCALE 1:100

Rev	Description	Date
A	CROWN ROOF HEIGHT OVER SIDE EXTENSION REDUCED	23/6/26

KDA Designs Ltd.
Architectural & Structural Services
T:020 8969 5453
M:07739 427023
kevin@kdadesigns.co.uk

This drawing is property of Mr Kevin D'Austin.
The information it contains is copyright and is not to be copied or used without prior permission.

Project
PROPOSED GROUND FLOOR SIDE AND REAR EXTENSION, FIRST FLOOR FRONT AND REAR EXTENSIONS & ROOF ALTERATIONS
33 PARKFIELD ROAD
ICKENHAM
UB10 8LN

Drawing
EXISTING PLANS & PROPOSED & ELEVATIONS

Drawn	Checked
KDA	
Scale: A1@1:50	Date: MARCH 2026

Stage	Drg. No.	Rev
	33PR/P01	A