
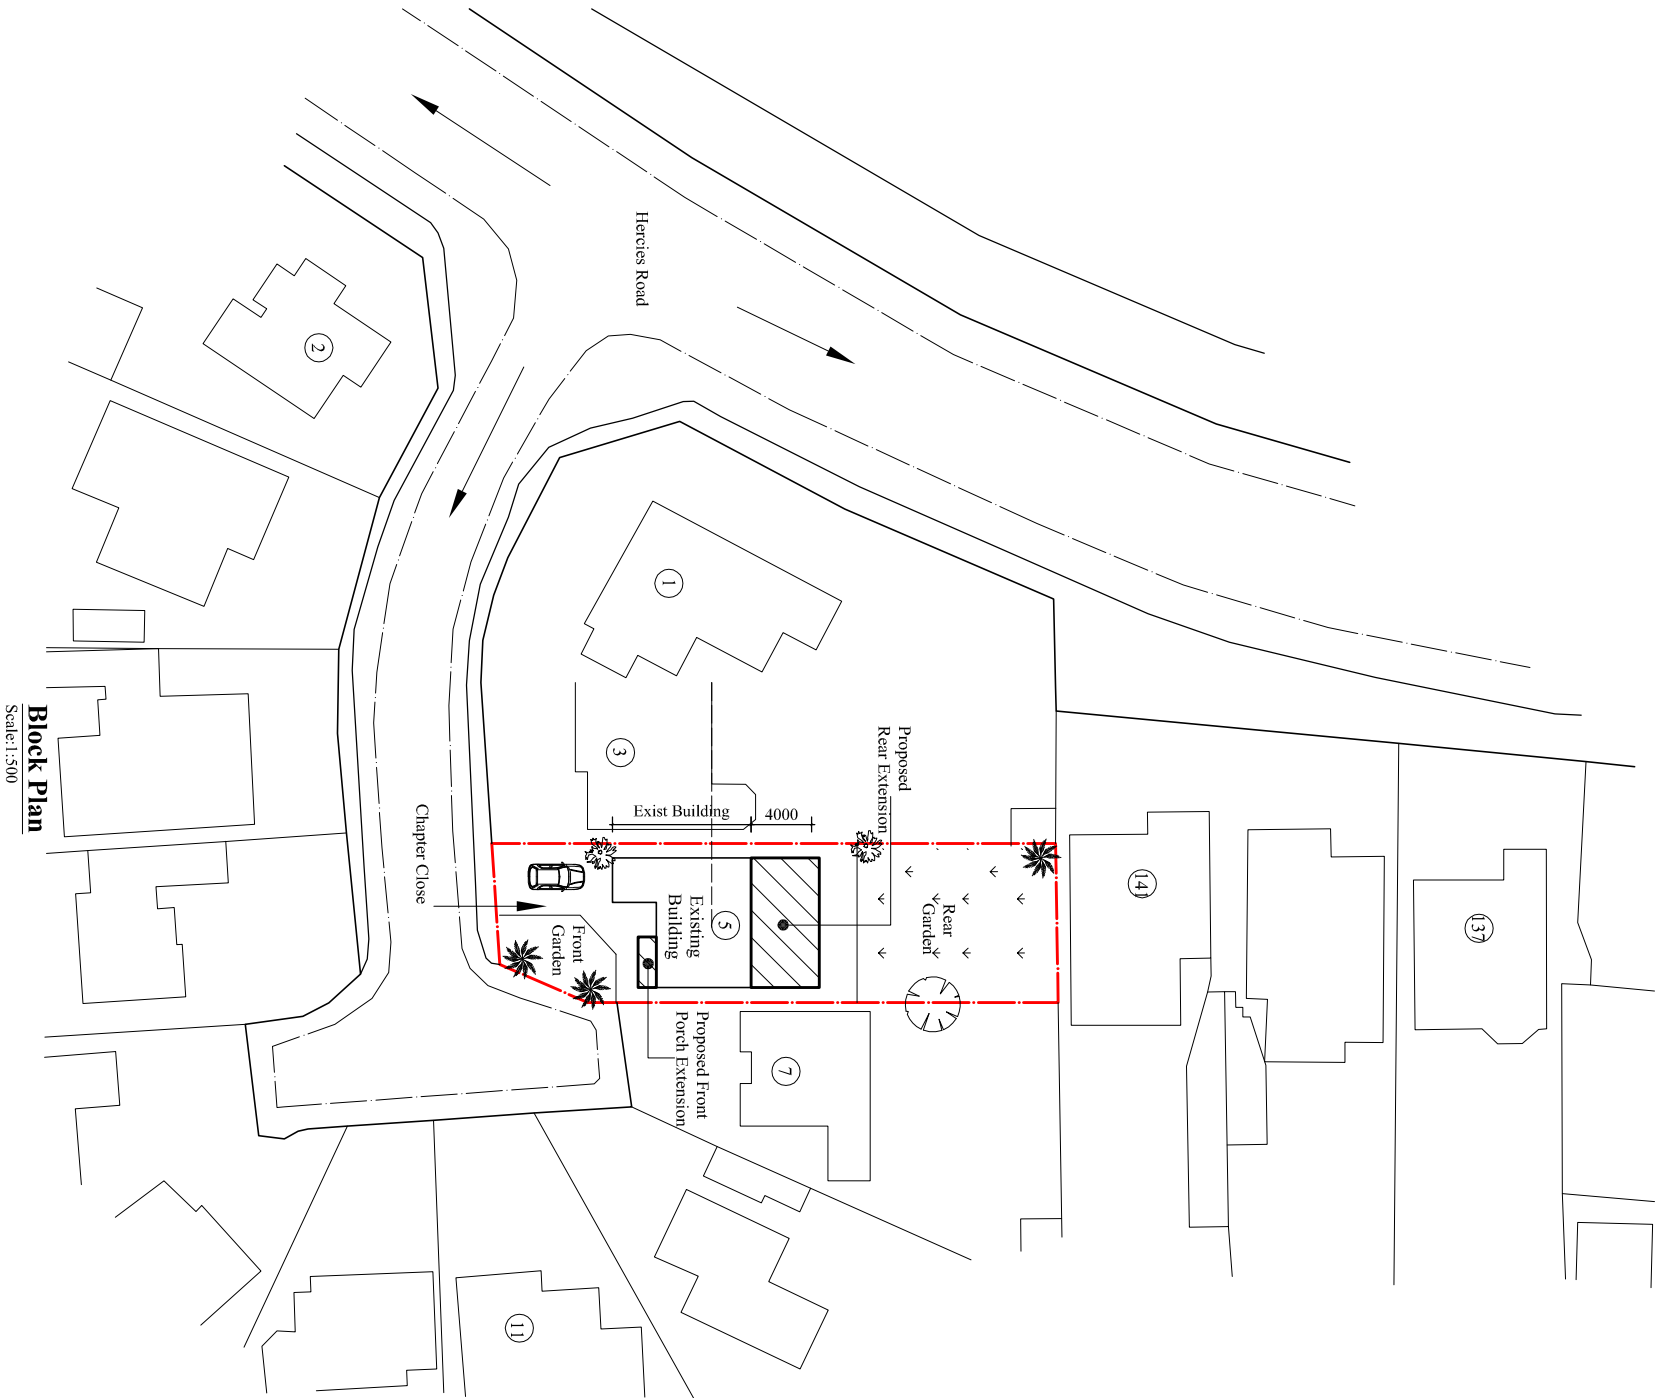
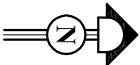


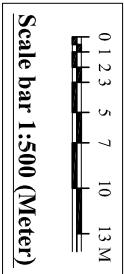

Block Plan
Scale: 1:500

Contact:
Email: rabinkhadka@hotmail.co.uk,
Cell: 044 + 078 3293 8374
Web site: www.bluearchdesign.co.uk

Notes:
© 2021 Blue Architecture Limited.
All rights reserved.
All drawings are for the purpose of gaining
Planning Permission approval only.
All written dimensions to be taken in
preferences to scaled dimensions.

Extend Area:-
Ground Floor Rear
extension : 29.48 Sq.M

Rev.	Description	By	Ckd	Date

Client:
Mr. Manoj Kumar Narain.

Project:
Part Single part Double Storey Rear extension,
front porch. Existing Garage conversion into
habitable room and external alteration.

Location:
5 Chapter Close, Hillingdon,
Middlesex, UB10 9LA.

Status:
PLANNING

Title:
Proposed Block Plan

Drawn by:	Str. Etr.	Checked by:
L.p	---	R.k
Project no:	Sheet Size	Sheet no.
BAL-5CH	A3	
Date:	Scale:	
15/11/2021	1:500	