


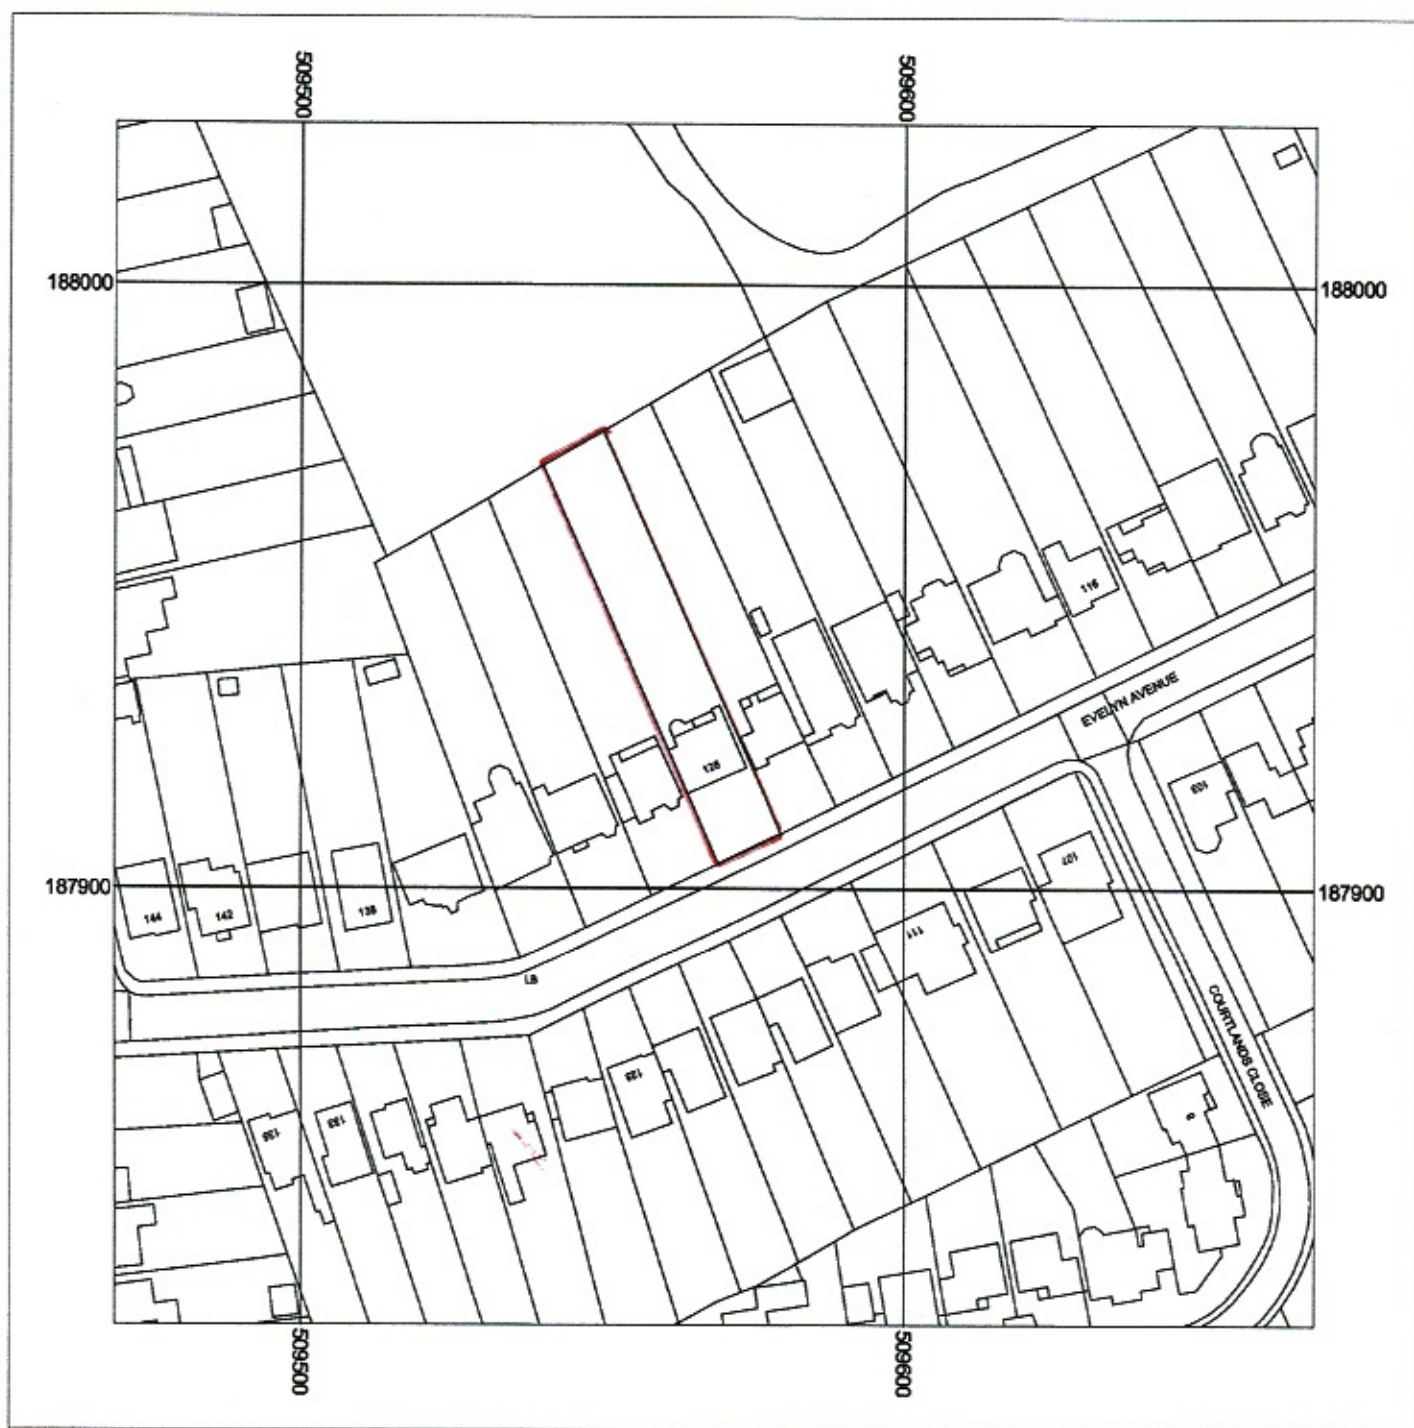

Metres
0 5 10 20 30 40 50
Scale: 1:1250



128 Evelyn Road
Ruislip
HA4 8AQ

Supplied by: National Map Centre
License number: 100031961
Produced: 12/12/2019
Serial number: 2186094

Plot centre co-ordinates: 509568,187927
Download file: pottle_128evelyn.zip
Project name: pottle_128evelyn