Notes:
1. This drawing to be read in conjunction with all other Architect's drawings, specification given on 21, and all other structural, electrical and mechanical drawings.
2. See elevations for details of windows and doors.
3. All new works to outside of existing house to match existing materials exactly.

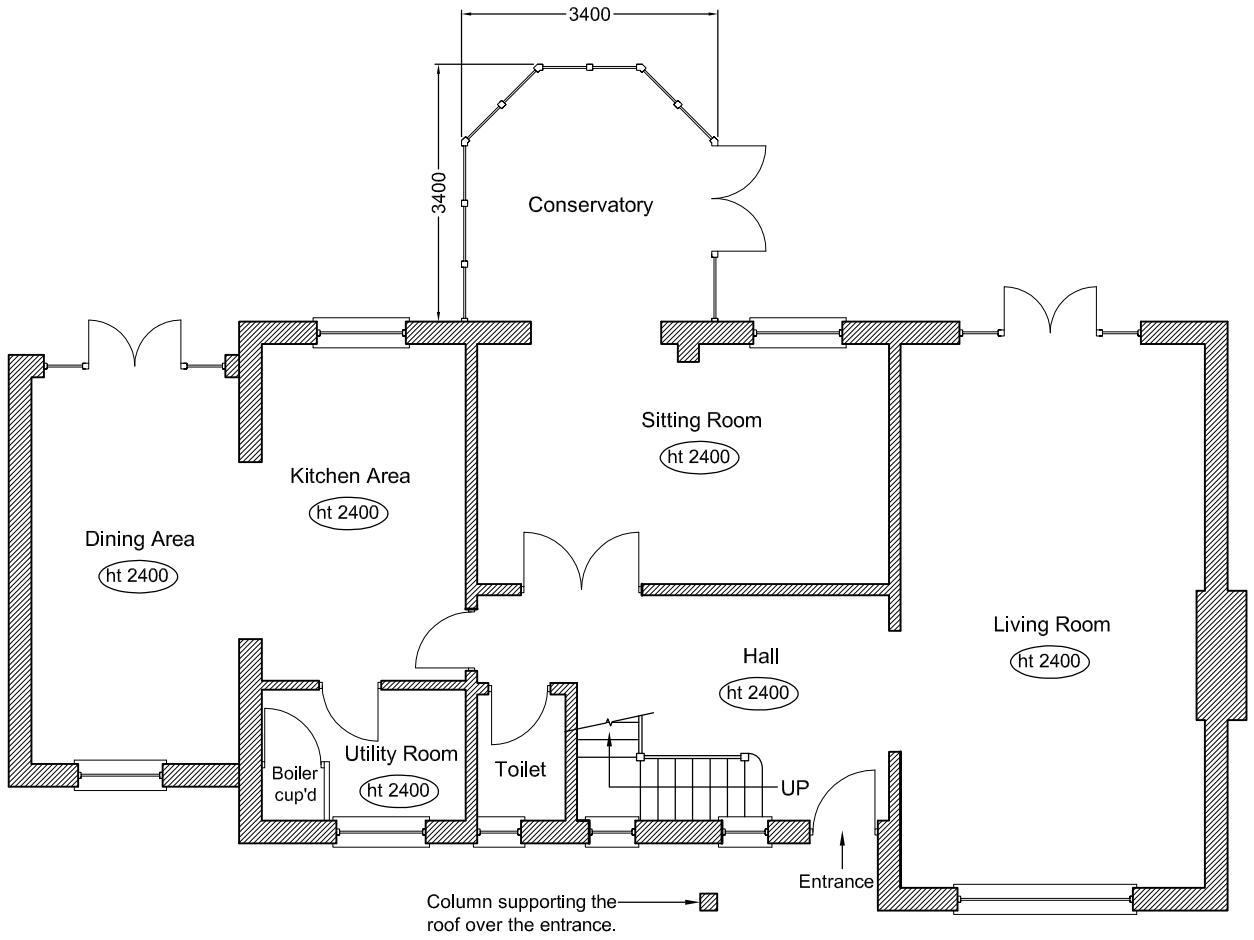

Existing Ground Floor Plan
Scale 1:100 @A3

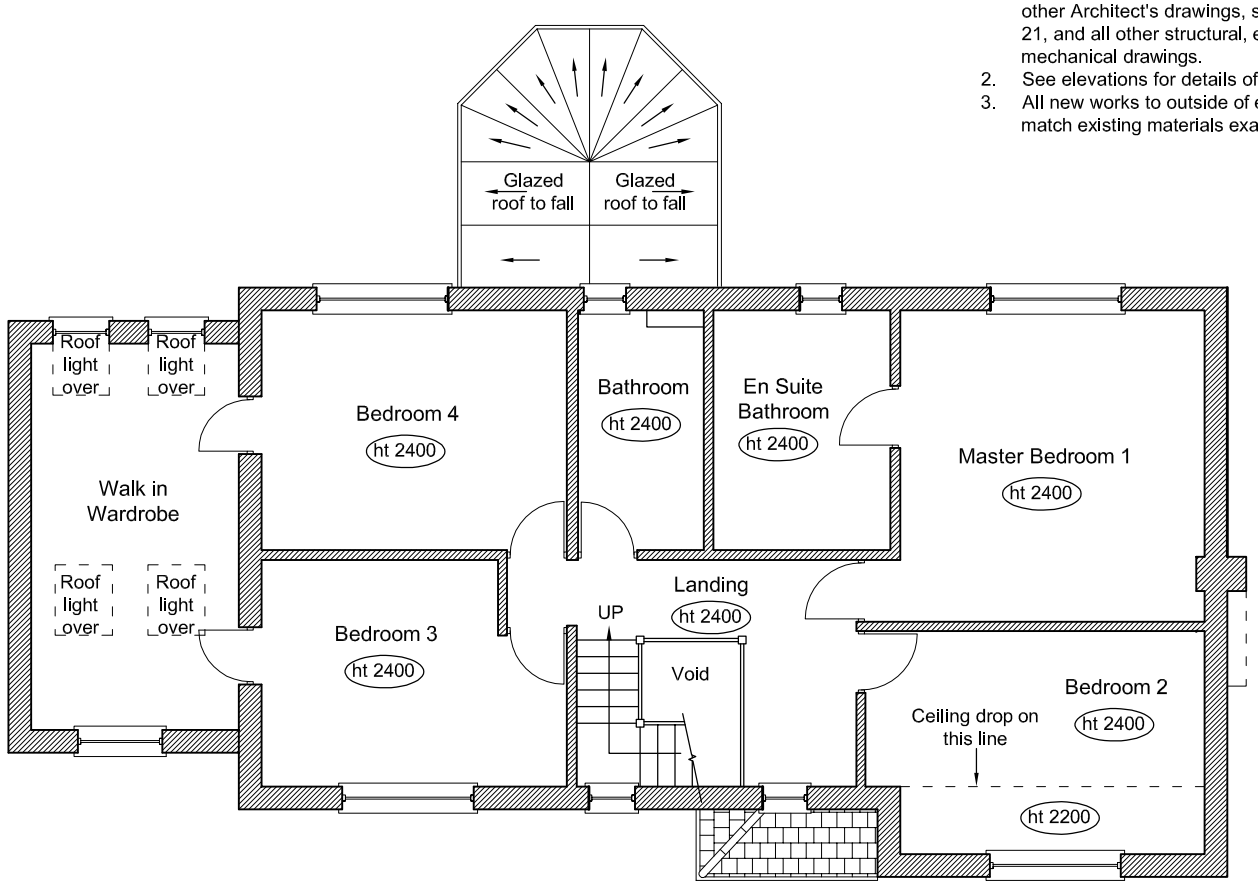

Existing First Floor Plan
Scale 1:100 @A3

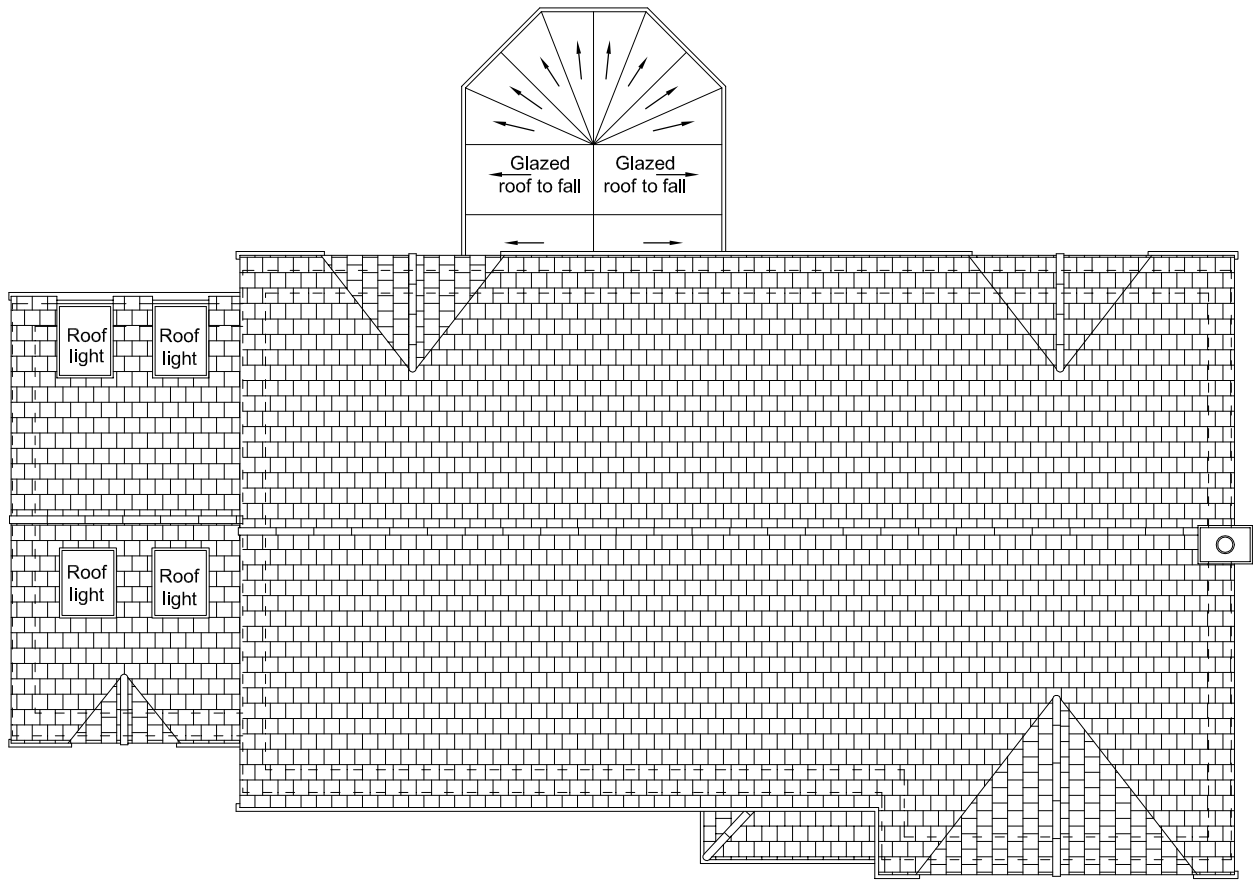

Existing Roof Plan
Scale 1:100 @A3

Scale 1:100 @A3

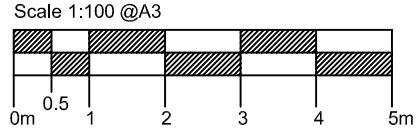

SOARBOND Ltd.
Chartered Engineers
17 Clarendon Road,
Ealing.
London W5 1AA
tel 020 8997 8663
mobile 07879 683 988
email soarbond@yahoo.co.uk

Job title: Redevelopment at 8 Sovereign Close, Ruislip, Middlesex HA4 7EF	
Drawing title: Existing Plans	
Client: Mrs. & Mrs. Healy	
Drawn by: S. Zablocka	Date: April 2023
Chk'd: W.K.J. Zablocki	Date: April 2023
Job number: 1341	Scale @ A3: 1:100
Drawing number: 1341–21	