


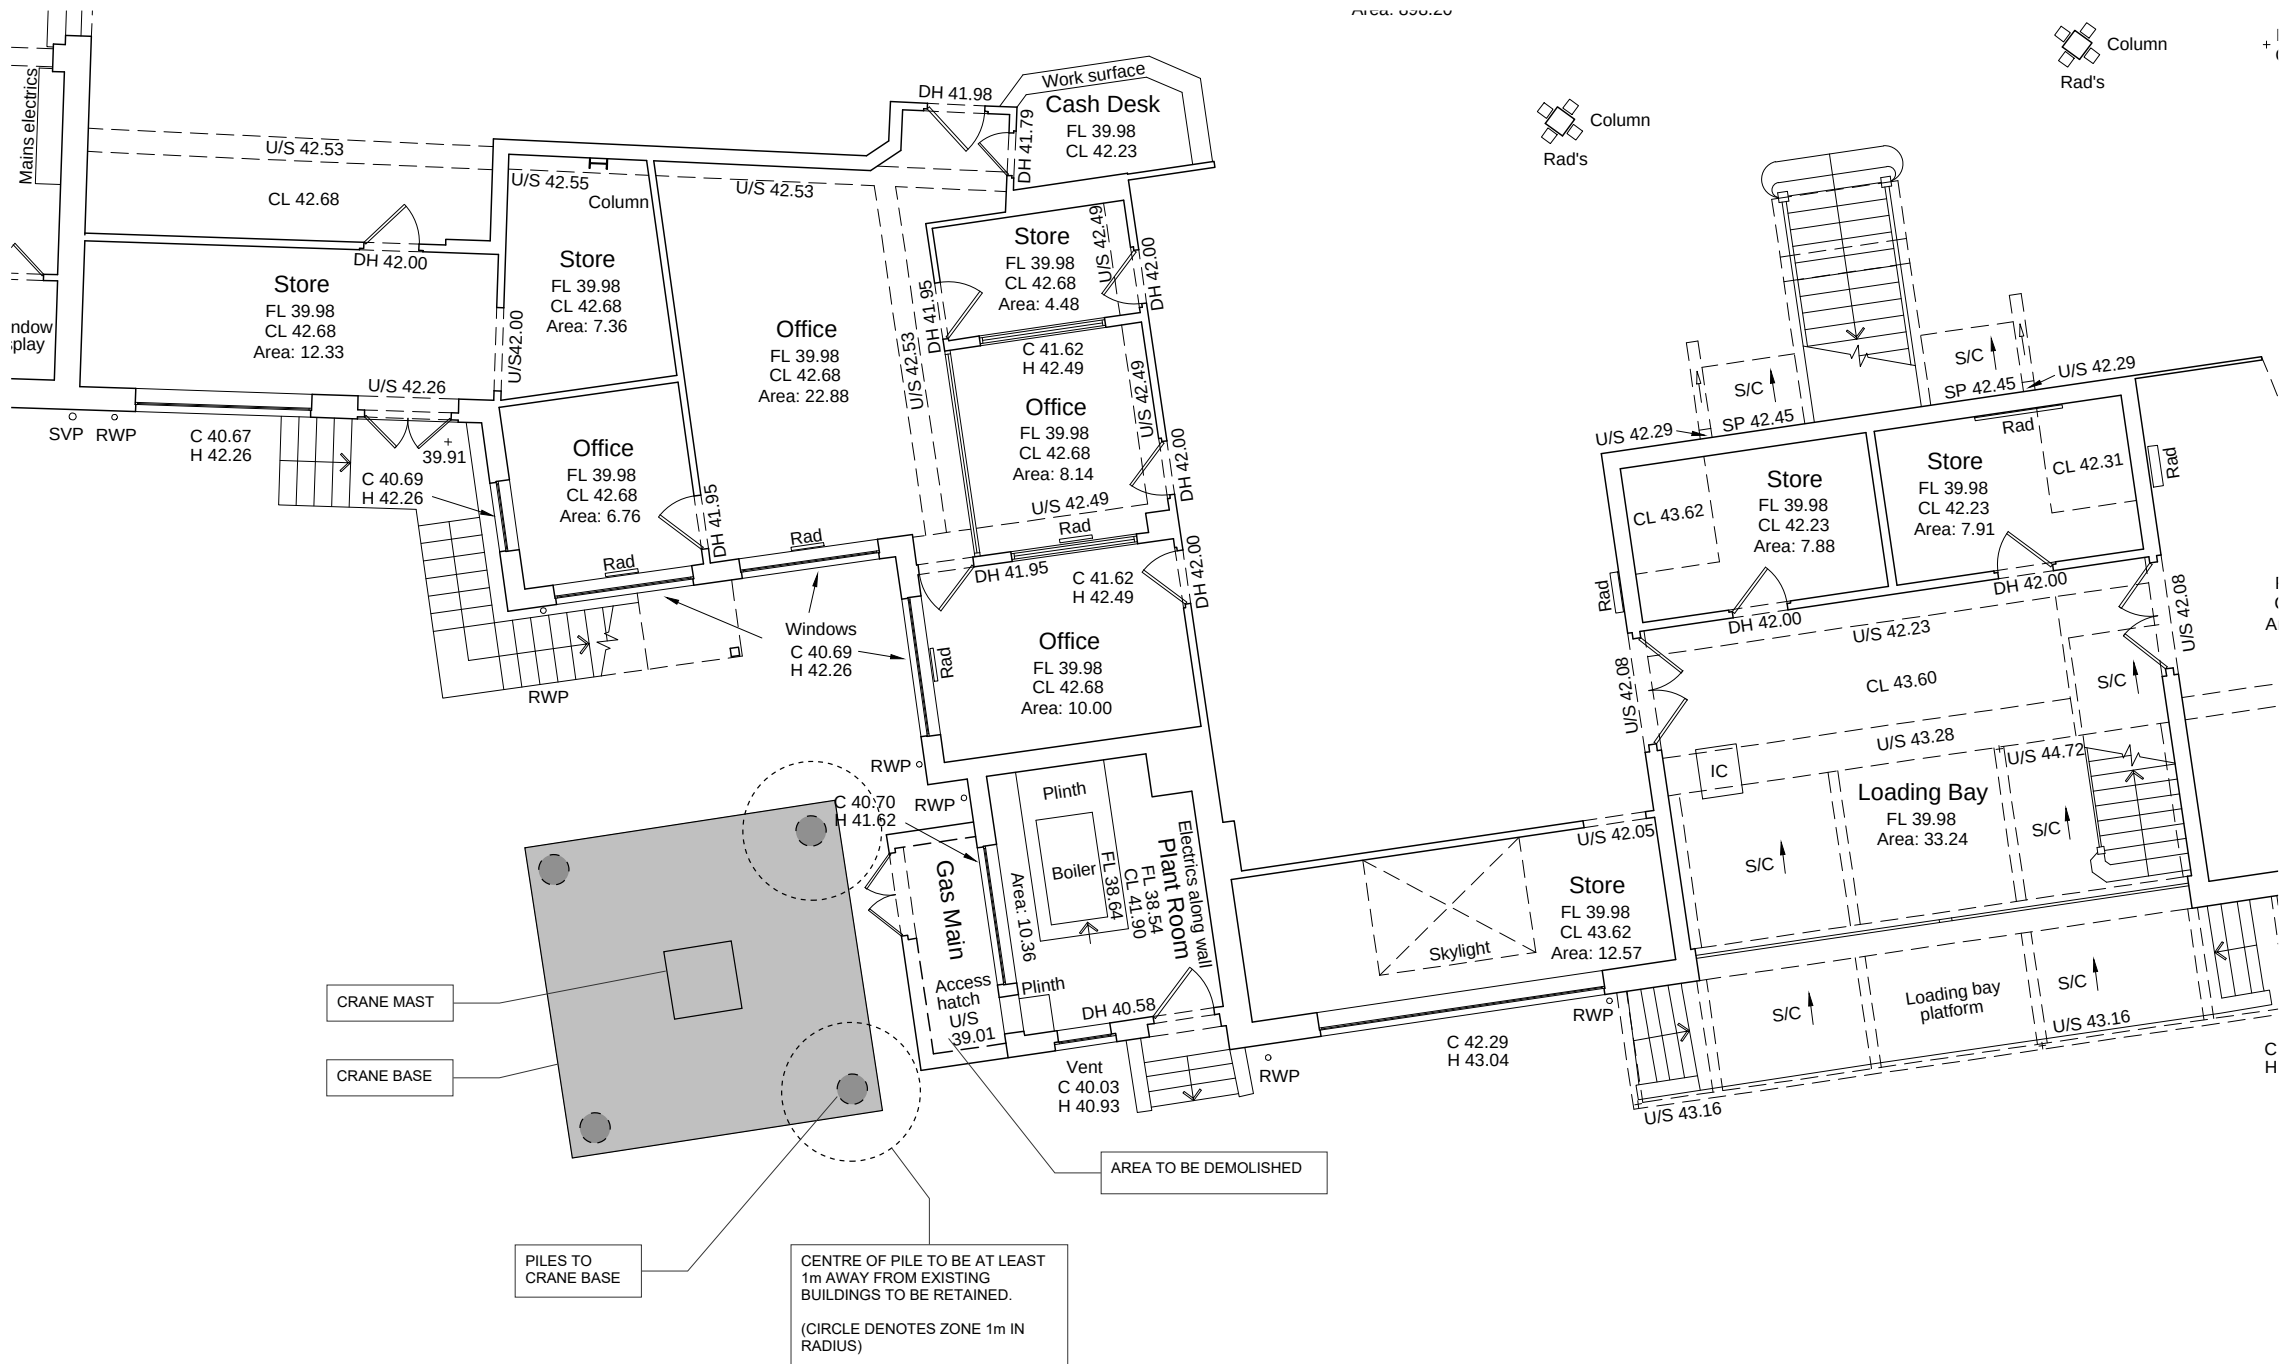

PLAN VIEW OF PROPOSED CRANE BASE IN RELATION TO THE REAR OF THE EXISTING RANDALL'S BUILDING

- NOTE
1. THIS DRAWING IS PROVIDED TO INDICATE HOW CLOSE THE CRANE BASE PILES CAN BE INSTALLED IN RELATION TO THE EXISTING BUILDING.
 2. THE CRANE BASE IS SHOWN APPROXIMATELY IN THE LOCATION INDICATED BY THE CONTRACTOR.
 3. THE FINAL SETTING OUT OF THE CRANE BASE IS BY THE CONTRACTOR.

Do not scale from this drawing.				
SAFETY HEALTH AND ENVIRONMENTAL INFORMATION				
IN ADDITION TO THE HAZARD/RISKS NORMALLY ASSOCIATED WITH THE TYPES OF WORK DETAILED ON THIS DRAWING, NOTE THE FOLLOWING RISKS AND INFORMATION.				
RISKS LISTED HERE ARE NOT EXHAUSTIVE. REFER TO DESIGN ASSESSMENT FORM NO.				
CONSTRUCTION				
DEMOLITION				
FOR INFORMATION RELATING TO USE, CLEANING AND MAINTENANCE SEE THE HEALTH AND SAFETY FILE				
IT IS ASSUMED THAT ALL WORKS WILL BE CARRIED OUT BY A COMPETENT CONTRACTOR WORKING, WHERE APPROPRIATE, TO AN APPROVED METHOD STATEMENT.				