


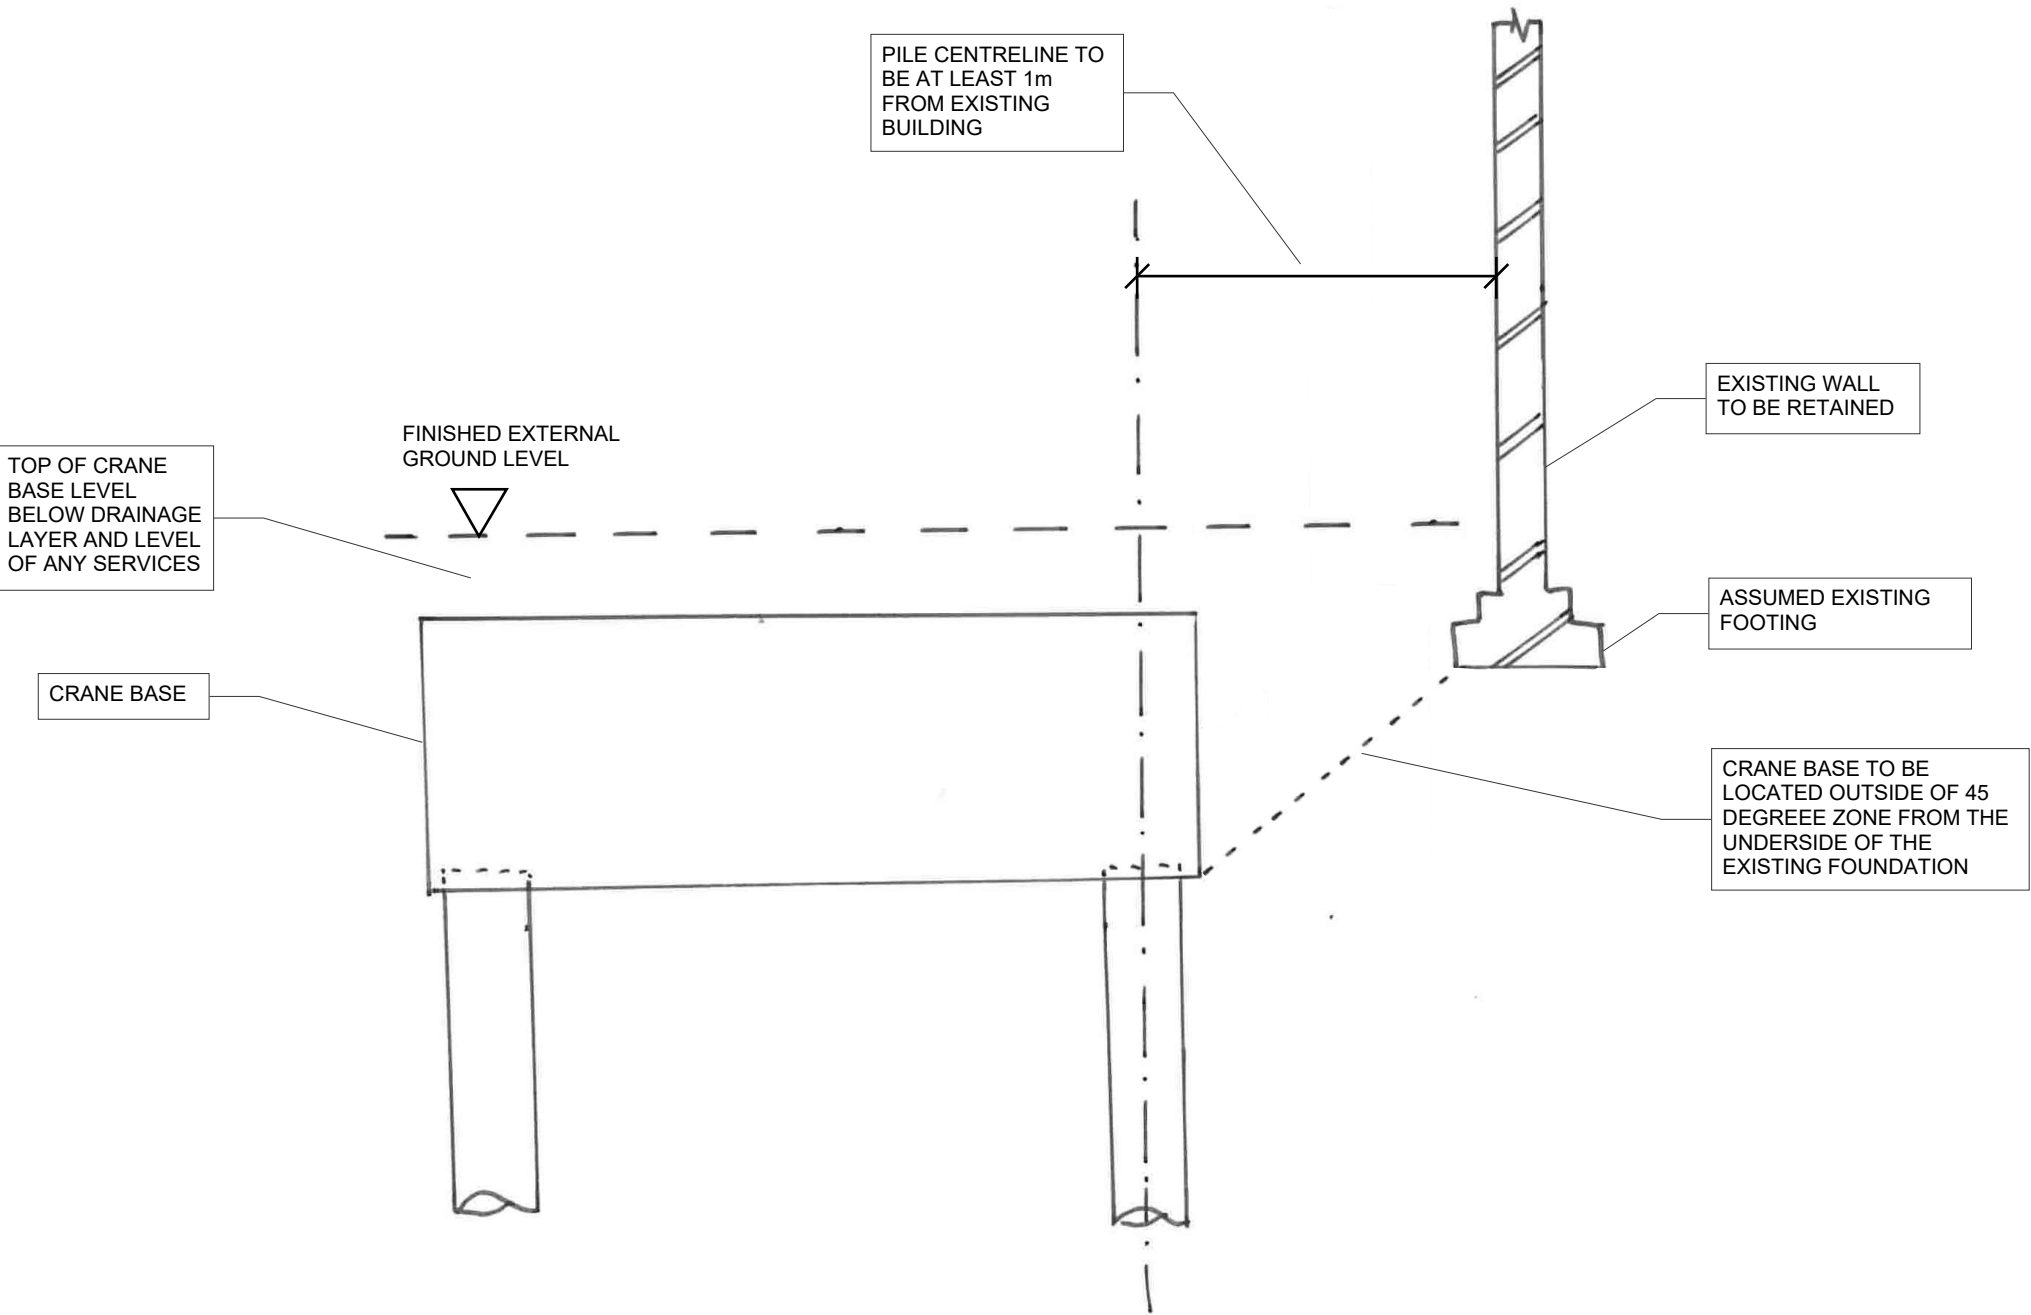

CRANE BASE SECTION

Do not scale from this drawing.

SAFETY HEALTH AND ENVIRONMENTAL INFORMATION

IN ADDITION TO THE HAZARD/RISKS NORMALLY ASSOCIATED WITH THE TYPES OF WORK DETAILED ON THIS DRAWING, NOTE THE FOLLOWING RISKS AND INFORMATION.

RISKS LISTED HERE ARE NOT EXHAUSTIVE. REFER TO DESIGN ASSESSMENT FORM NO.

CONSTRUCTION

DEMOLITION

FOR INFORMATION RELATING TO USE, CLEANING AND MAINTENANCE SEE THE HEALTH AND SAFETY FILE

IT IS ASSUMED THAT ALL WORKS WILL BE CARRIED OUT BY A COMPETENT CONTRACTOR WORKING, WHERE APPROPRIATE, TO AN APPROVED METHOD STATEMENT.

Rev.	Date	Description	Drawn.	Chkd.	Appd.
------	------	-------------	--------	-------	-------

FAIRHURST

135 Park Street
LONDON
SE1 9EA

Tel: 020 7828 8205
Fax: 084 4381 4412
Fairhurst.co.uk

Client:
INLAND HOMES

Project Title:

RANDALL'S

Drawing Title:

CRANE BASE SECTION

Scale at A3:	NTS	Status:	
Drawn:	DP	Checked:	JT
Date:	11.12.2018	Approved:	JT
Date:	11.12.2018	Date:	11.12.2018

Drawing No.:	Revision:
113780-SK104	01