



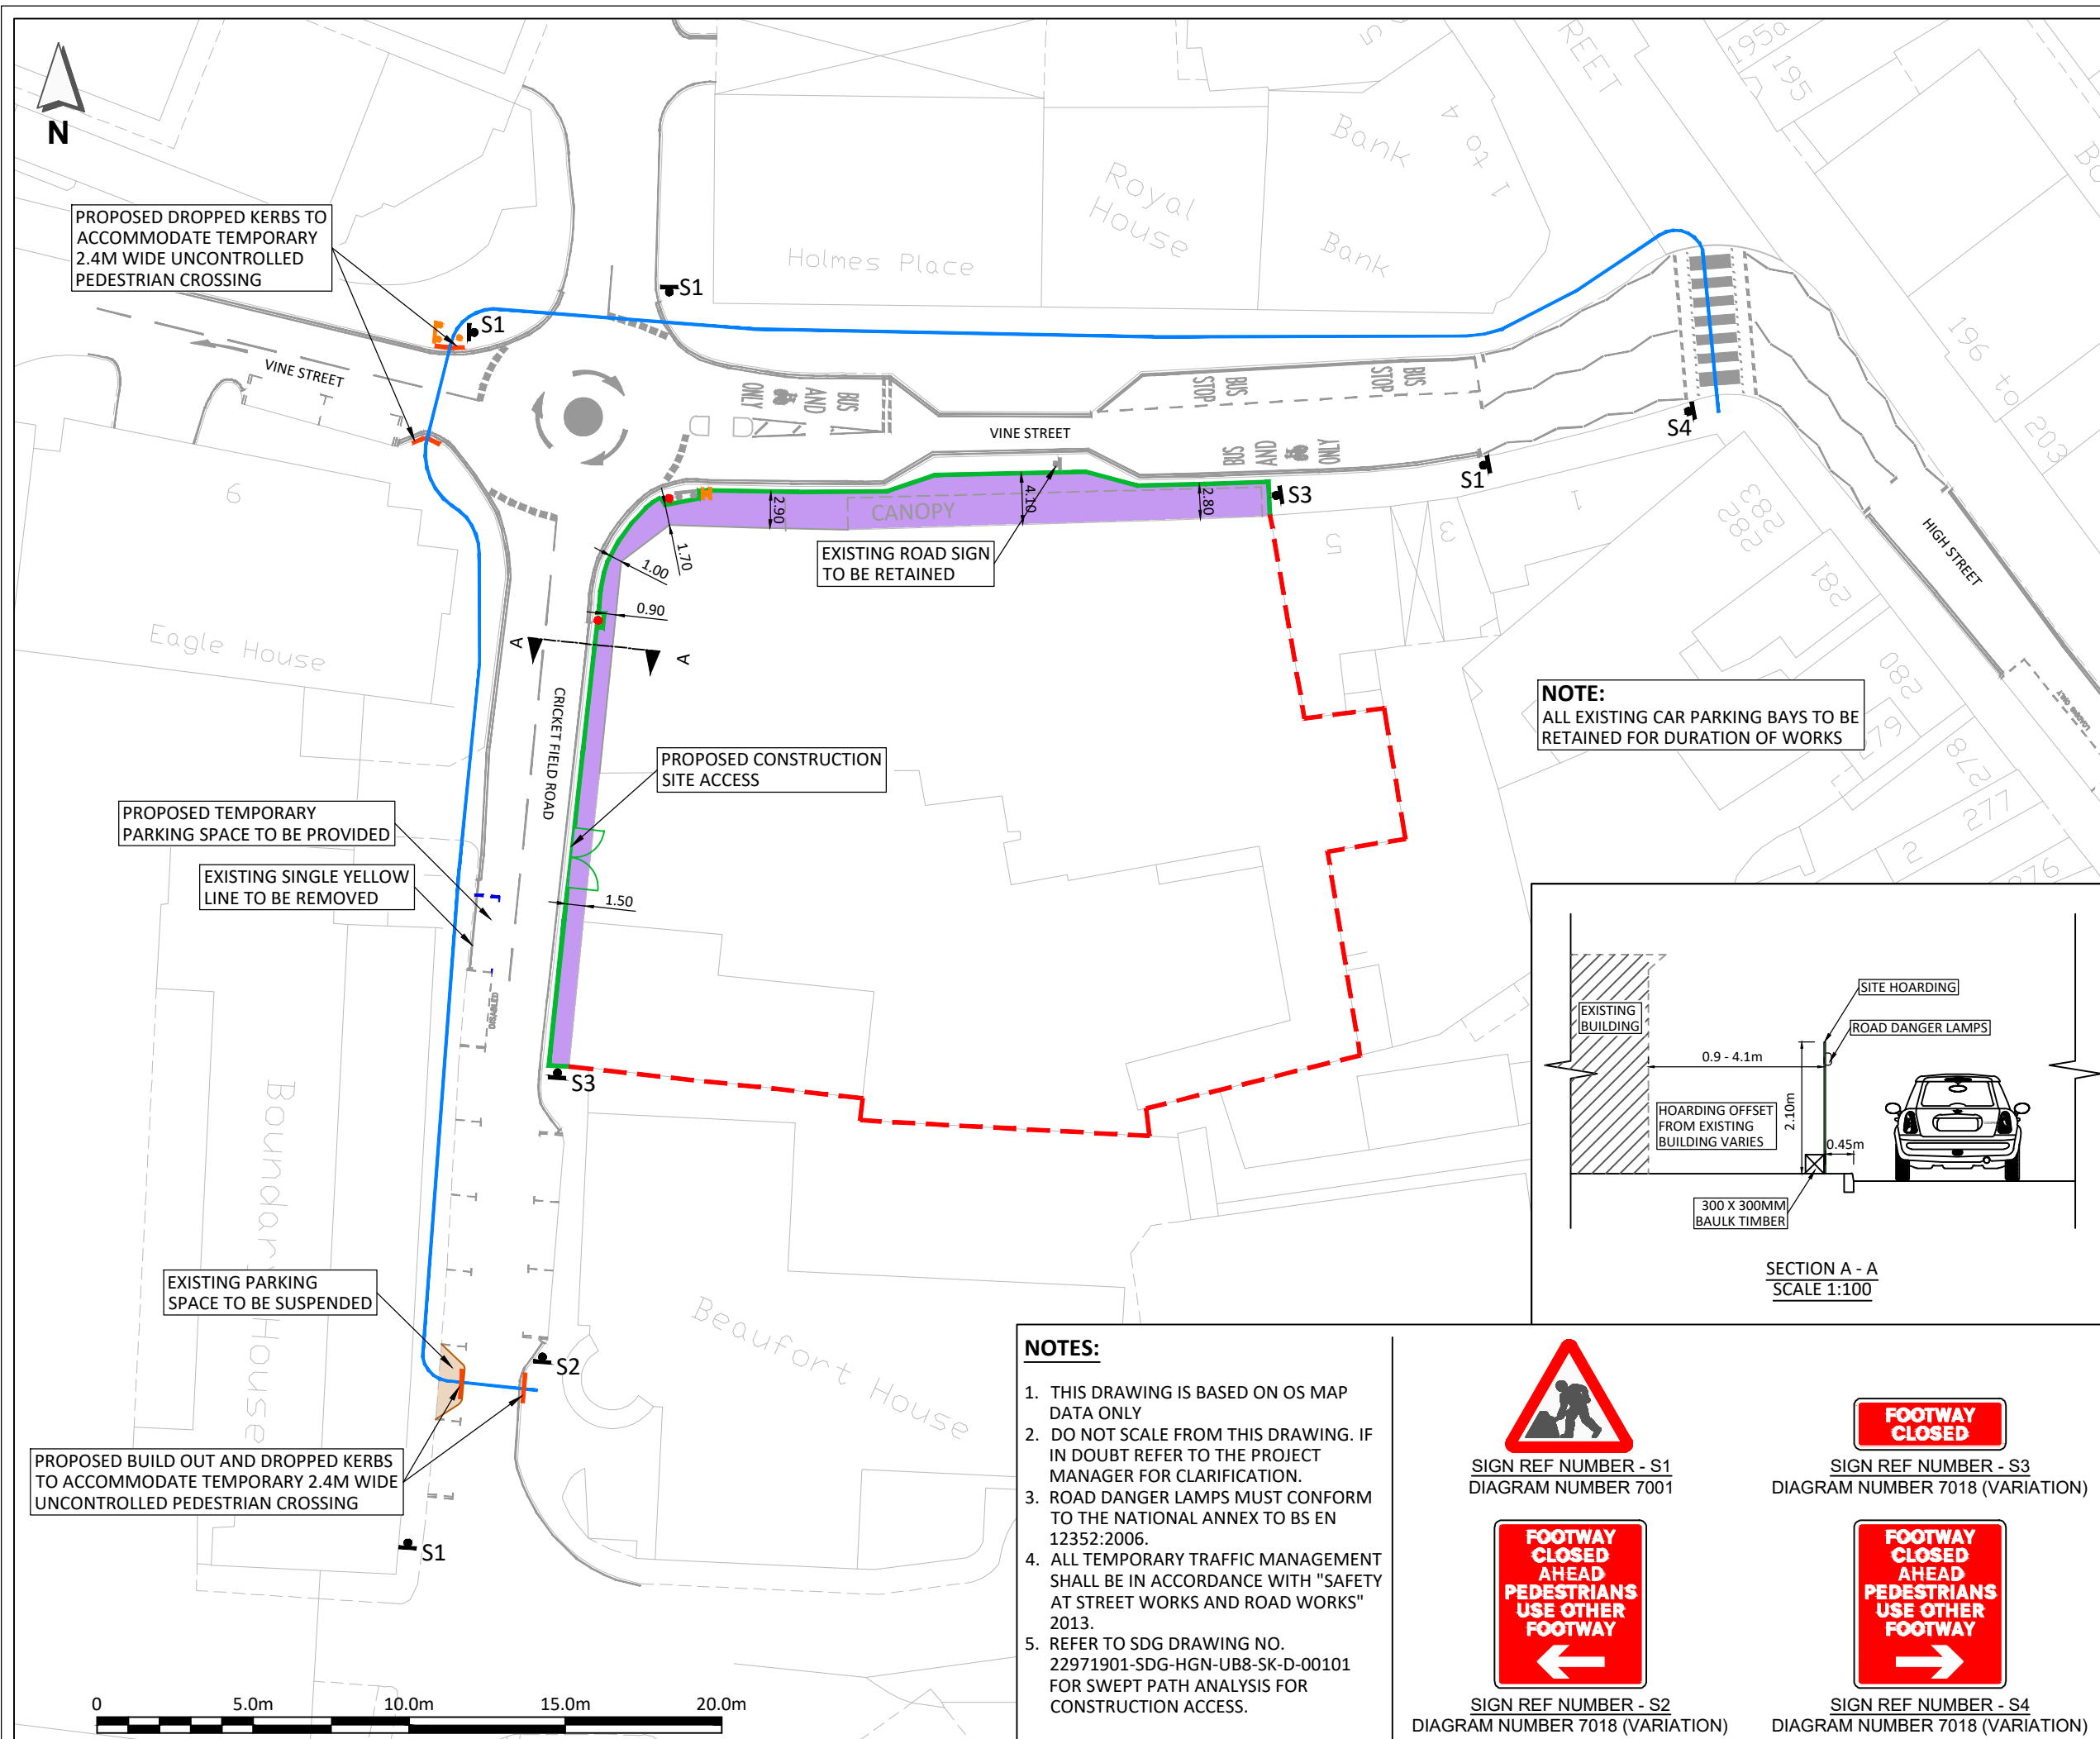

KEY:

- EXISTING OS-BASE
- CONSTRUCTION SITE BOUNDARY
- PROPOSED SITE HOARDING TO BE OFFSET MIN. 450MM FROM KERB
- EXISTING ROAD MARKINGS
- PROPOSED ROAD MARKINGS
- REDUNDANT STREET FURNITURE TO BE REMOVED
- EXISTING LIGHTING COLUMN TO BE RETAINED
- EXISTING SIGN TO BE RETAINED
- PROPOSED HOARDED OFF AREA
- TEMPORARY TRAFFIC MANAGEMENT SIGN
- TEMPORARY PEDESTRIAN DIVERSION ROUTE
- PROPOSED DROPPED KERB
- SITE ACCESS GATE
- PROPOSED TEMPORARY BUILD OUT

NOTE:
ALL EXISTING CAR PARKING BAYS TO BE RETAINED FOR DURATION OF WORKS

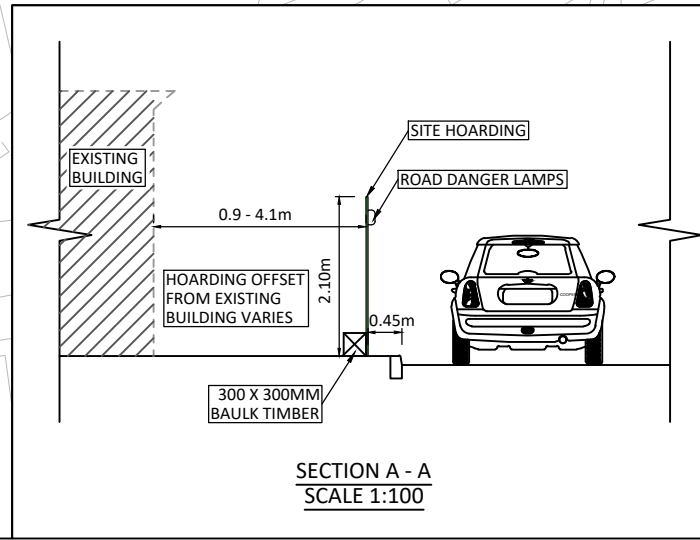

- NOTES:**
- THIS DRAWING IS BASED ON OS MAP DATA ONLY
 - DO NOT SCALE FROM THIS DRAWING. IF IN DOUBT REFER TO THE PROJECT MANAGER FOR CLARIFICATION.
 - ROAD DANGER LAMPS MUST CONFORM TO THE NATIONAL ANNEX TO BS EN 12352:2006.
 - ALL TEMPORARY TRAFFIC MANAGEMENT SHALL BE IN ACCORDANCE WITH "SAFETY AT STREET WORKS AND ROAD WORKS" 2013.
 - REFER TO SDG DRAWING NO. 22971901-SDG-HGN-UB8-SK-D-00101 FOR SWEEP PATH ANALYSIS FOR CONSTRUCTION ACCESS.

SIGN REF NUMBER - S1
DIAGRAM NUMBER 7001

SIGN REF NUMBER - S2
DIAGRAM NUMBER 7018 (VARIATION)

SIGN REF NUMBER - S3
DIAGRAM NUMBER 7018 (VARIATION)

SIGN REF NUMBER - S4
DIAGRAM NUMBER 7018 (VARIATION)

P1	13MAR18	ORIGINAL ISSUE	ANI		
Rev.	Date	Comments	Des	Chk	App

steer daves gleave

t +44 (0)20 7910 5000 e sdginfo@sdgworld.net

Client:

INLAND HOMES

Project Title:
RANDALL'S HOARDING PROPOSALS

Drawing Title:
**OPTION 2
PROPOSED TEMPORARY
TRAFFIC MANAGEMENT**

Status:
WORK IN PROGRESS

Drawing Number: SDG Ref: 22971902	Originator SDG	Volume HGN	Scale: 1:200	Suitability S0
Location UB8	Type DR	Role D	Rev. P1	Size: A3
Number 00100		Series 100		