


Randalls- Tower crane installation and dismantle plan

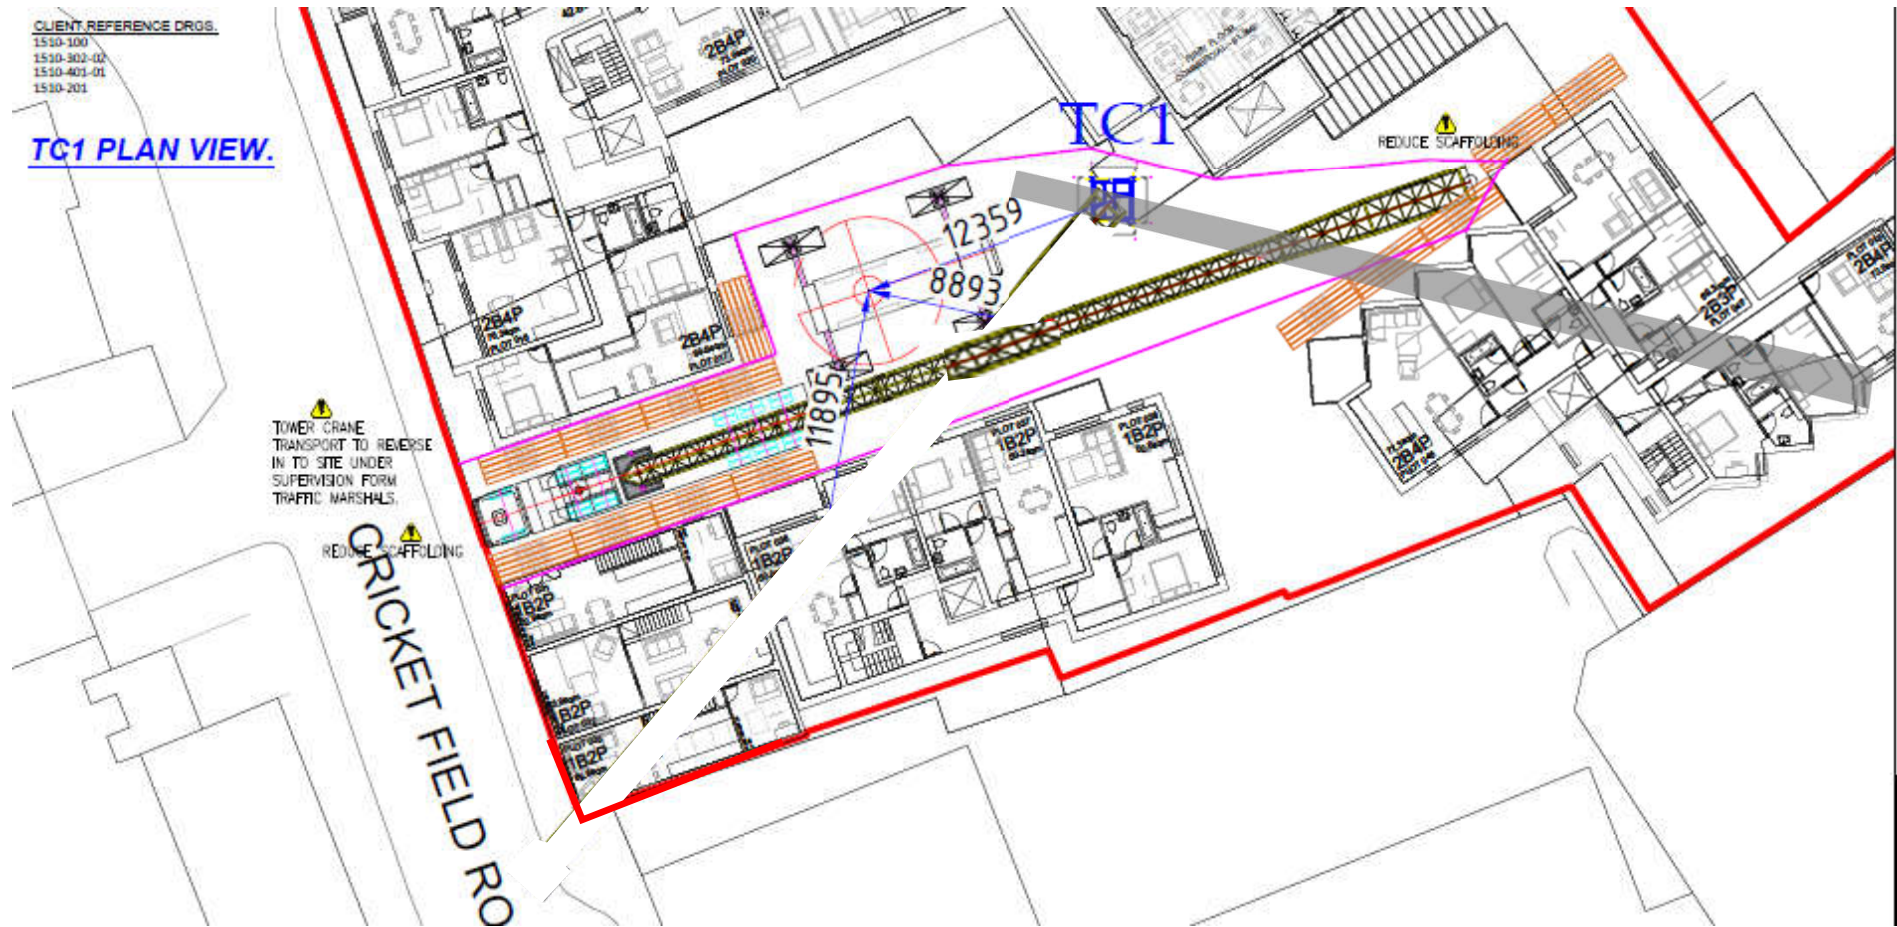

Sk-av-TC-003
08-11-2018