


Randalls- Tower crane lifting elevation plan

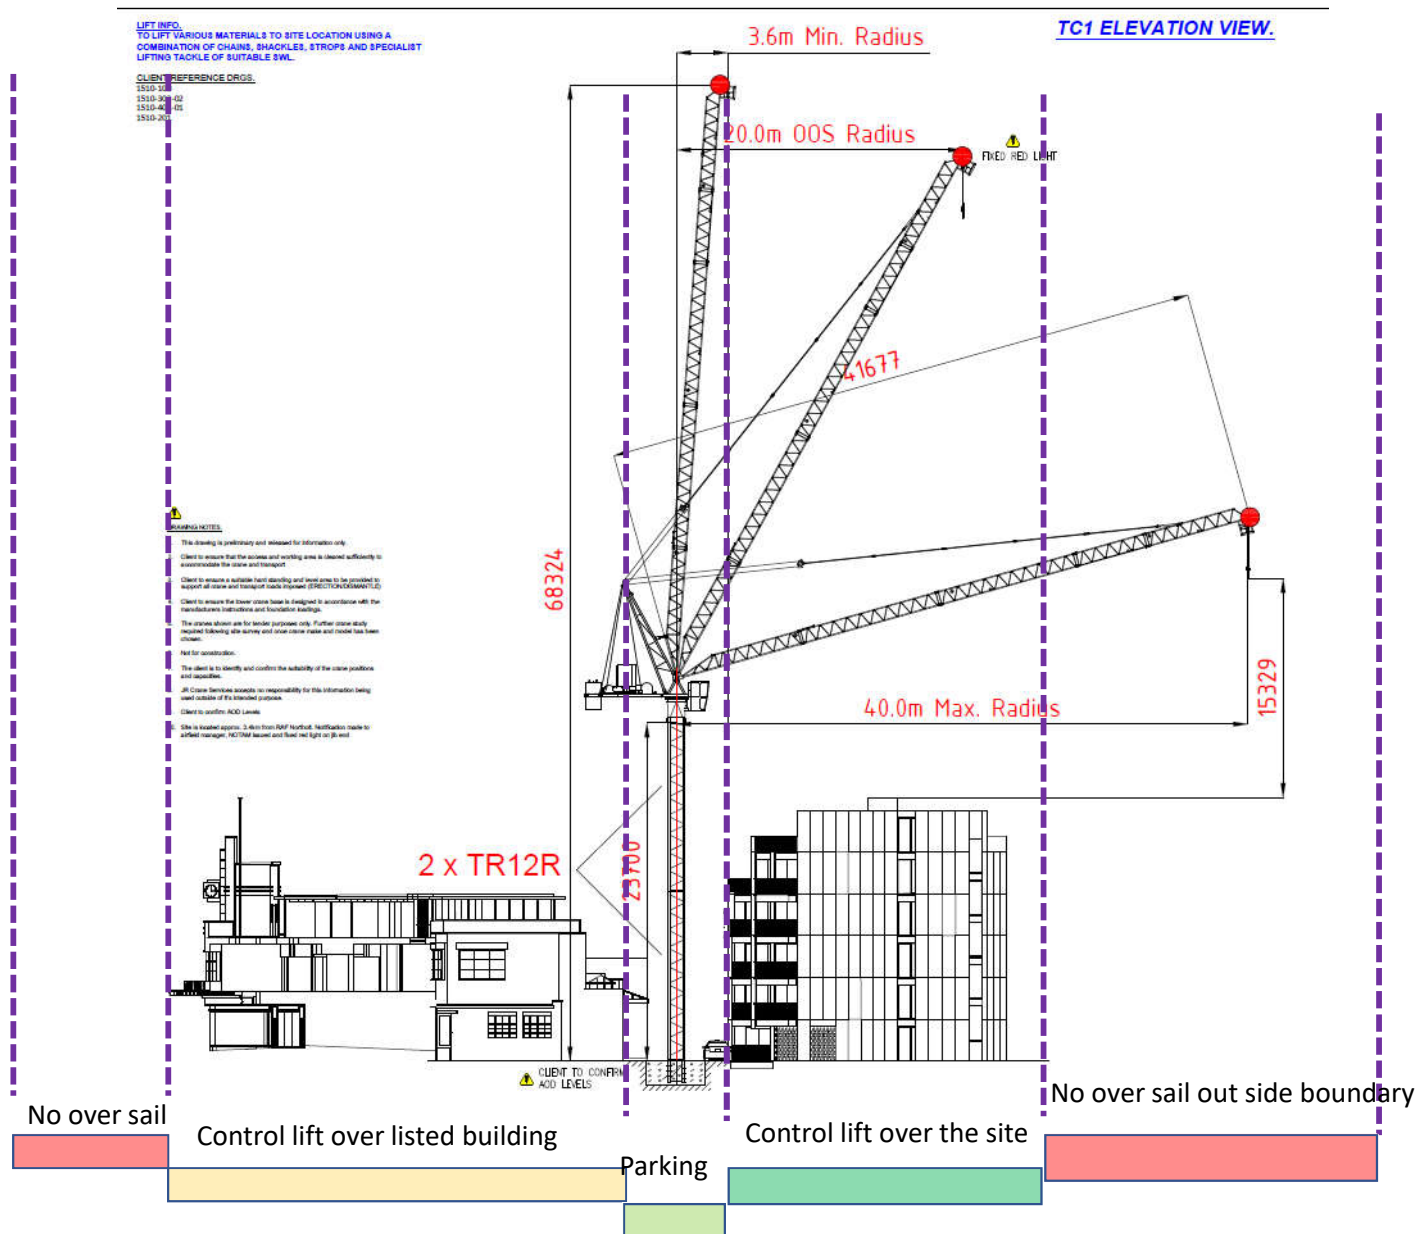

Sk-av-TC-002
07-11-2018