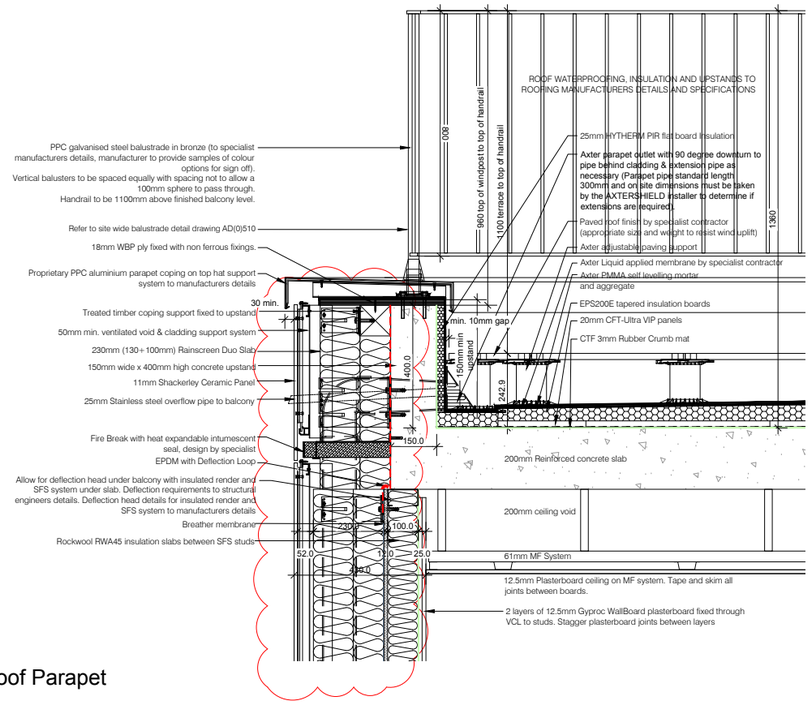

1 Flat Roof Parapet
Scale 1:10

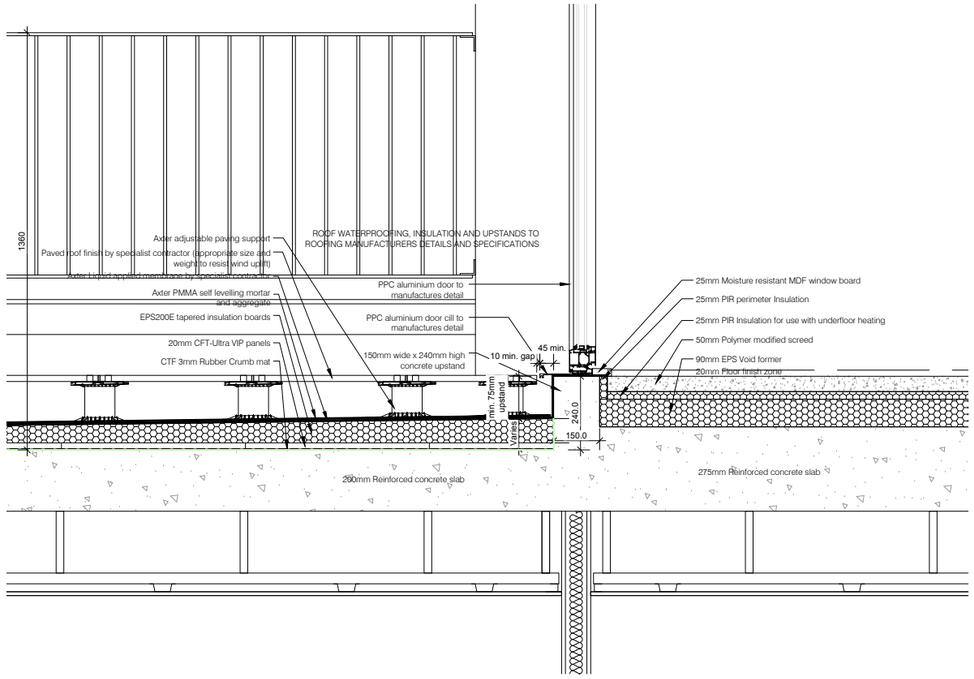

2 Flat Roof Door Threshold
Scale 1:10

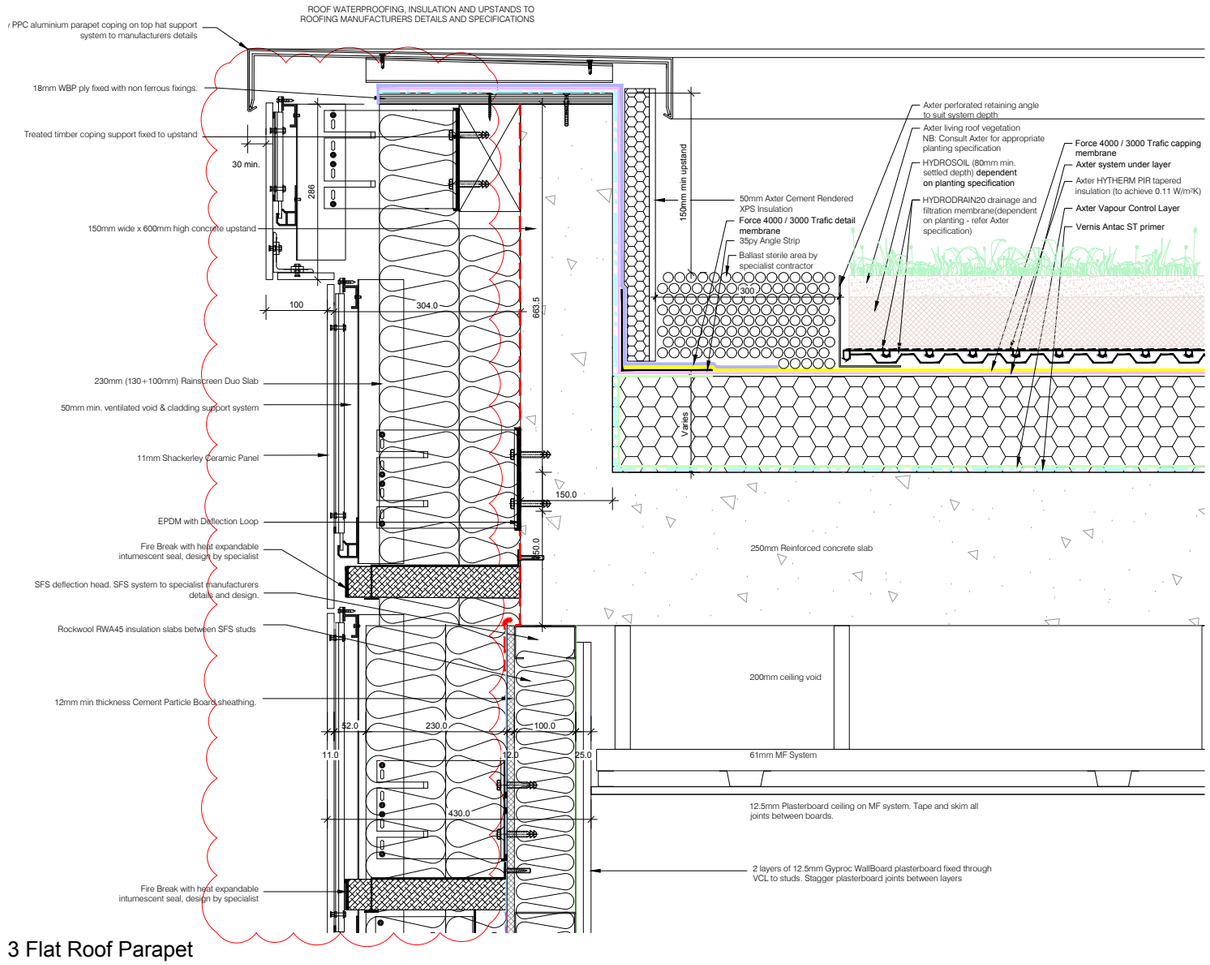

3 Flat Roof Parapet
Scale 1:5

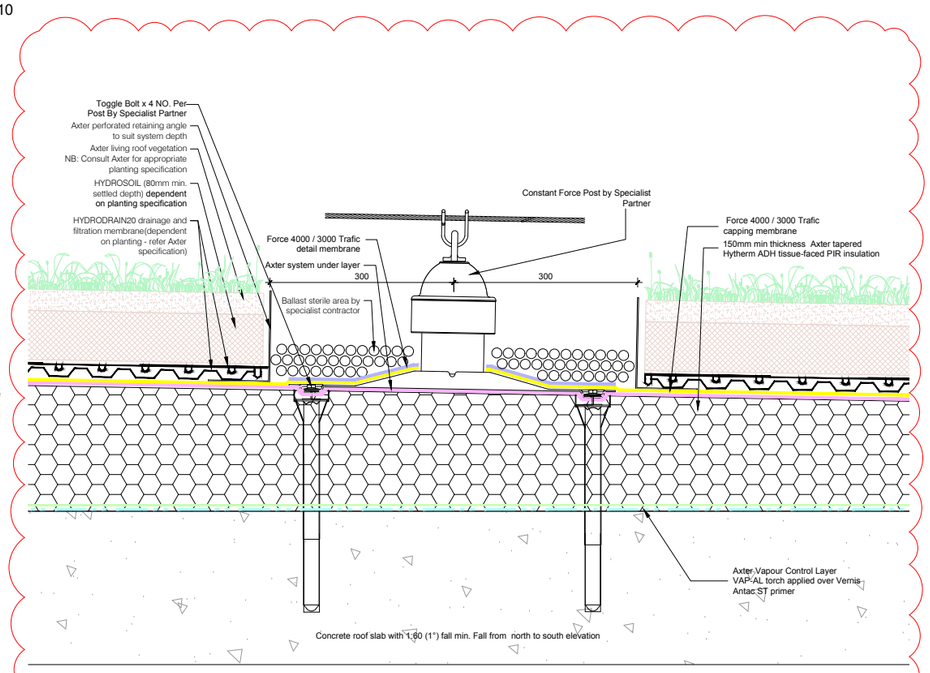

Roof Fall Arrest Post
Scale 1:5

notes:

Adjacent properties and boundaries are shown for illustrative purposes only and have not been surveyed unless otherwise stated.
Do not scale from this drawing except for planning consent purposes.

REV	DATE	DESCRIPTION	DRAWN	CHECKED
J	14/10/2019	Feature band and indicative bracket details added. Fall arrest post detail added.	MPS	PD
H	09/09/2019	Dimensions & detail references added	SS	PD
G	03/09/2019	Balustrade detail	MPS	PD
F	30/08/2019	Balustrade detail	PD	MW
E	26/07/2019	Roof detail revised, Fire cavity barrier added in accordance with SFS details.	MPS	PD
D	05/06/2019	Details revised as indicated.	MPS	PD
C	21/05/2019	Details revised to clients comments.	MPS	PD
B	29/03/2019	Details revised to clients comments.	MPS	PD
A	01/03/2019	Details revised.	MPS	PD

Revisions

CFW
Architects Designers Visualisers

CONSTRUCTION

Chaplin Farrant Wiltshire Limited
Bank Chambers
69 High Street
Winchester
Hampshire
SO23 9DA
Tel: 01962 862234
Fax: 01962 840506
email: studio@cfw-architects.com
www.cfw-architects.com
Also at:
Norwich
London

Inland Homes — CLIENT
Randalls, Uxbridge — PROJECT
BLOCK 2
Roof/Wall Junction Details — DRAWING
J17077w — PROJECT REF.
AD(2)510 — DRAWING NO.
J — REVISION
22/02/2019 — DATE
1:5, 1:10 @ A1 — SCALE
MPS — DRAWN BY
PD — CHECKED BY

This drawing is copyright of the Architects and shall not be reproduced without their permission.
Check all dimensions and report any errors or omissions.