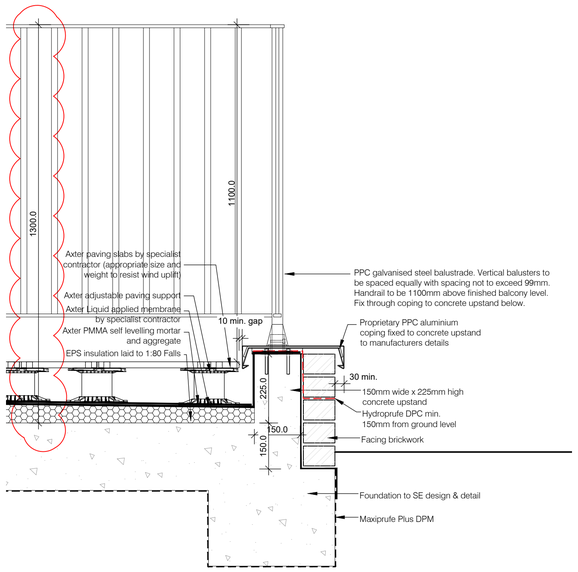

1 Ground Floor Balcony

Scale 1:10

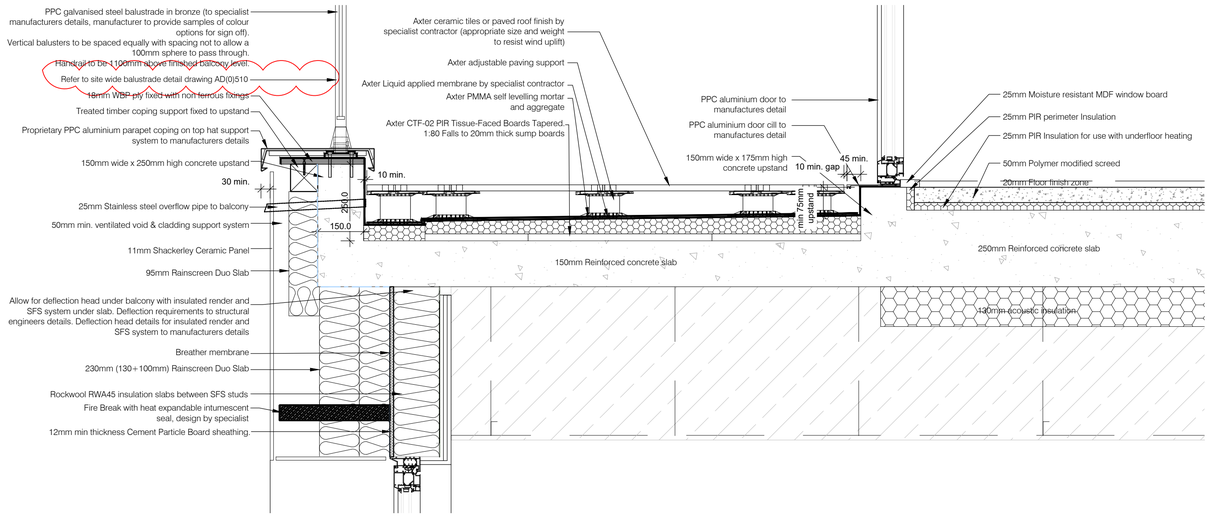

2 Upper Floor Balcony

Scale 1:10

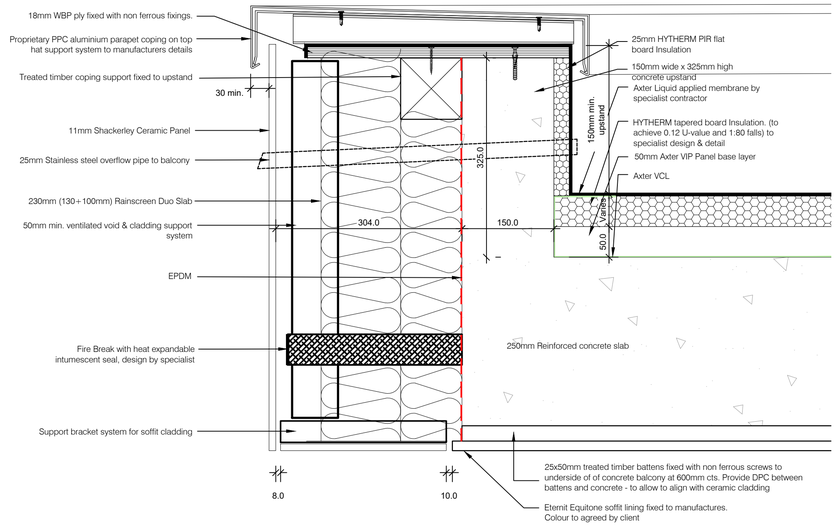

3 Flat Roof / Wall Detail

Scale 1:5

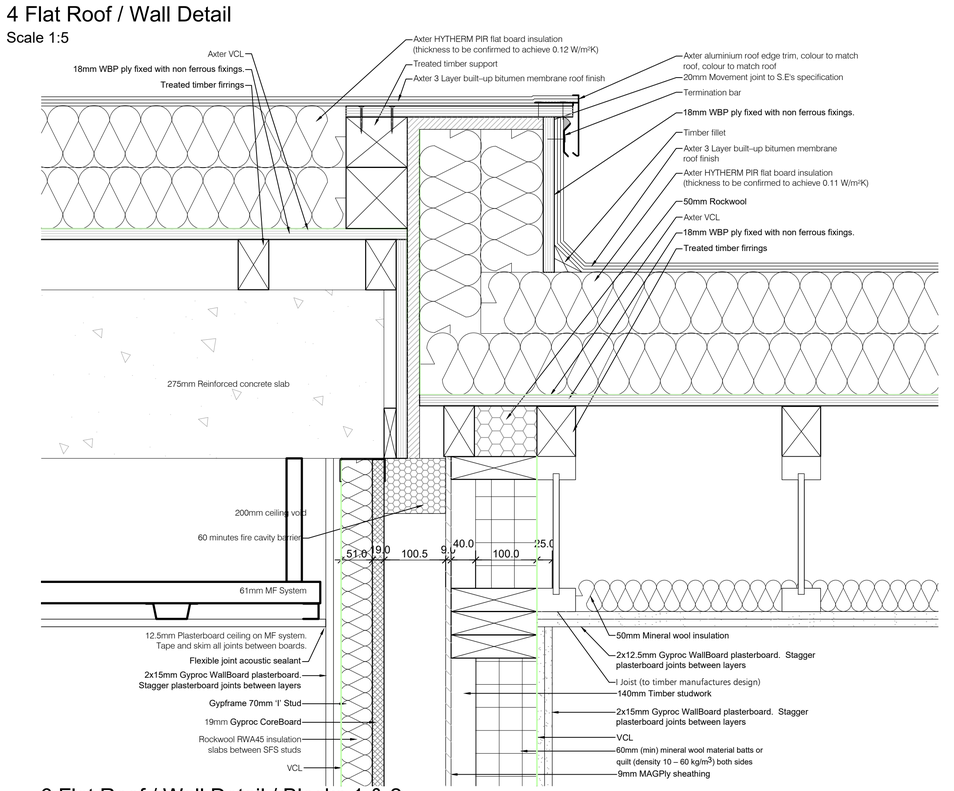

4 Flat Roof / Wall Detail

Scale 1:5

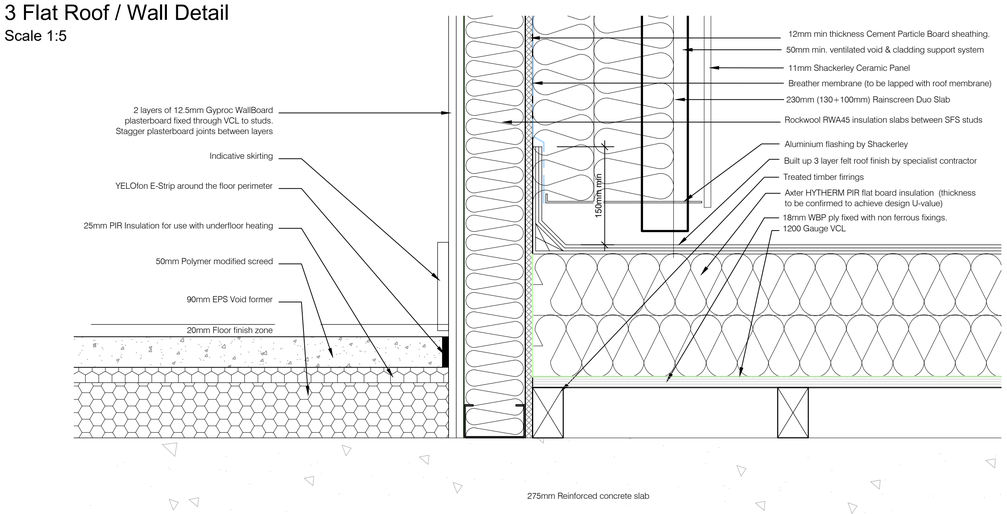

5 Flat Roof / Wall Detail

Scale 1:5

6 Flat Roof / Wall Detail / Blocks 1 & 2

Scale 1:5

notes:

Adjacent properties and boundaries are shown for illustrative purposes only and have not been surveyed unless otherwise stated.
Do not scale from this drawing except for planning consent purposes.

REV	DATE	DESCRIPTION	DRAWN	CHECKED
D	10/09/2019	Dimensions & detail references added	SS	PD
C	26/07/2019	Fire cavity barrier added in accordance with SFS details.	MPS	PD
B	29/05/2019	Details 1, 2 & 6 updated.	MPS	PD
A	29/03/2019	Details revised to clients comments.	MPS	PD

Revisions

CFW
Architects Designers Visualisers

CONSTRUCTION

Chaplin Farrant Wiltshire Limited

Bank Chambers
69 High Street
Winchester
Hampshire
SO23 9DA

Tel: **01962 862234**
Fax: **01962 840506**

email: studio@cfw-architects.com
www.cfw-architects.com

Also at:
Norwich
London

Inland Homes
CLIENT

Randalls, Uxbridge
PROJECT

BLOCK 2
External Wall & Balcony Details
DRAWING

J17077w
PROJECT REF.

AD(2)513 — DRAWING NO.
D — REVISION

06/03/2019 — DATE
1:5, 1:10 @ A1 — SCALE

MPS — DRAWN BY
PD — CHECKED BY

This drawing is copyright of the Architects and shall not be reproduced without their permission.

Check all dimensions and report any errors or omissions.