



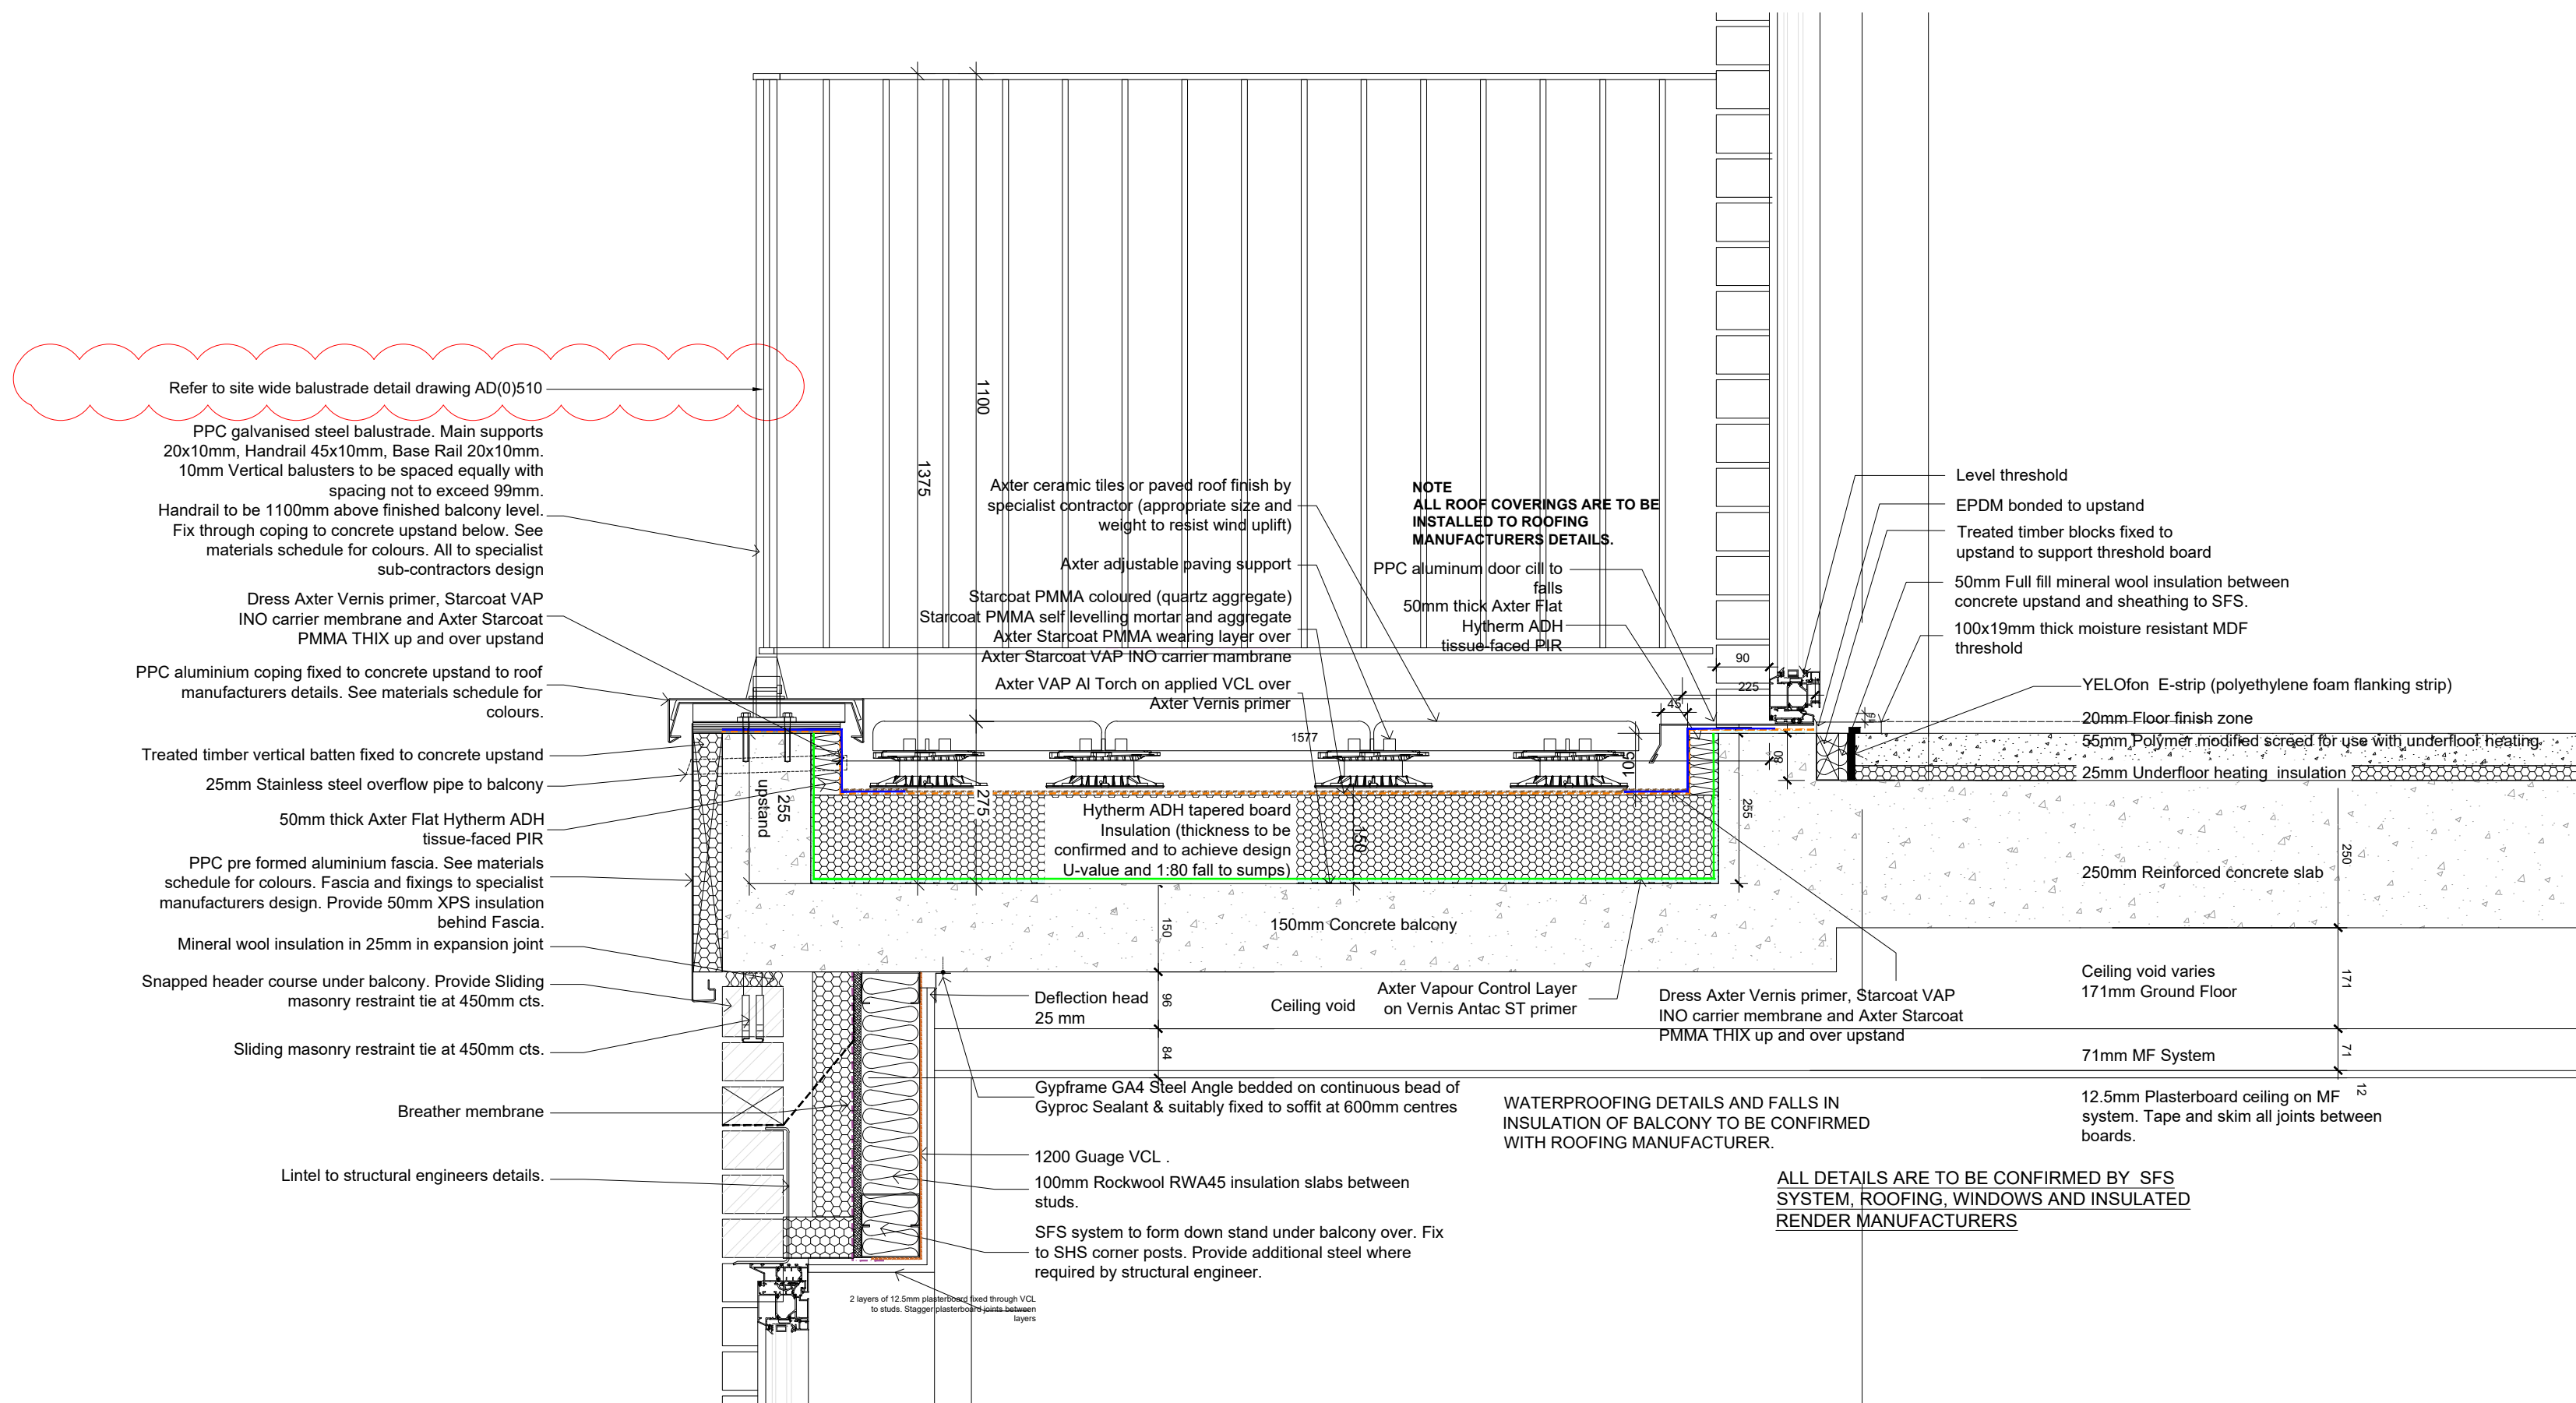

1 SUNROOM WITH BALCONY OVER

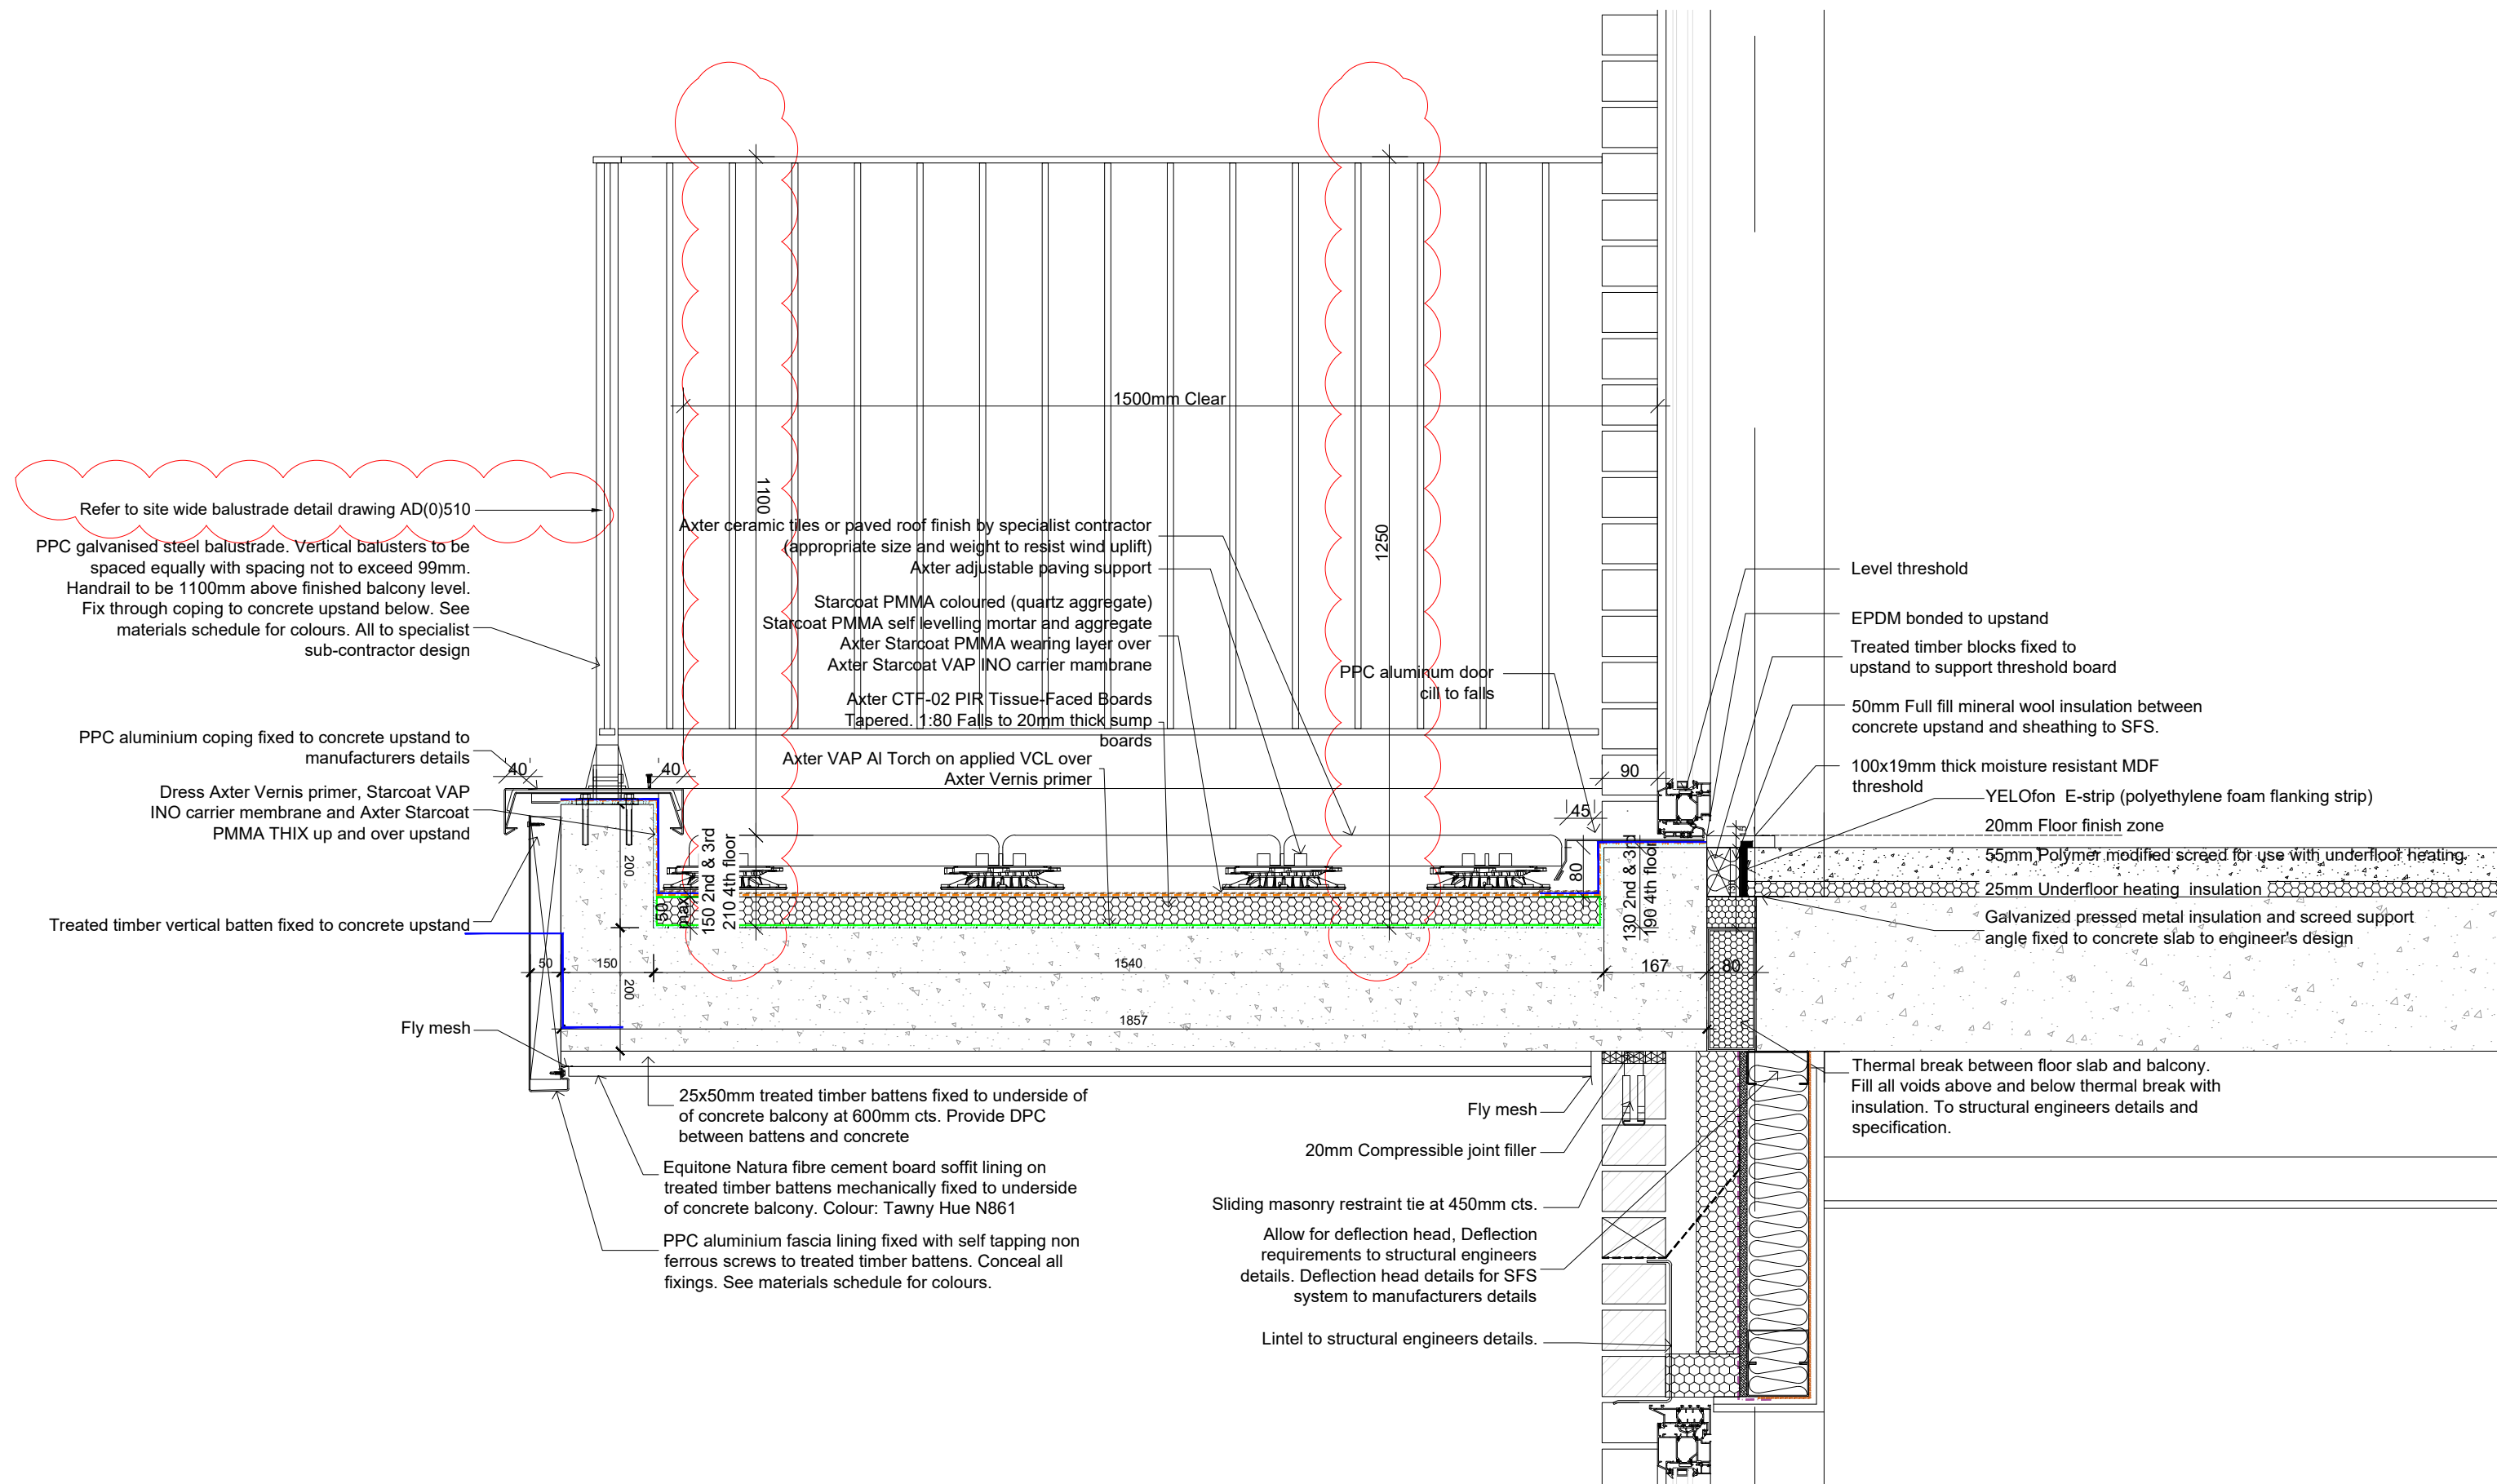

2 TYPICAL BALCONY AND DOOR THRESHOLD

notes:

Adjacent properties and boundaries are shown for illustrative purposes only and have not been surveyed unless otherwise stated.
Do not scale from this drawing except for planning consent purposes.

H	10/09/2019	Dimensions & detail references added	SS	MPS
G	03/06/2019	Waterproofing membrane revised following Axter comments	mJw	PD
F	16/04/2019	Notes made clearer, Equitone colour added	mJw	PD
E	29/03/2019	Waterproofing membrane revised	mJw	PD
D	26/03/2019	Lintel revised to structural engineers requirements	mJw	PD
C	14/03/2019	Redrawn to show brickwork external finish	mJw	PD
B	14/03/2019	Redrawn to show brickwork external finish	mJw	PD
A	13/12/2018	Redrawn & status updated	mJw	PD

REV	DATE	DESCRIPTION	DRAWN	CHECKED
-----	------	-------------	-------	---------

Revisions

CFW

Architects Designers Visualisers

Chaplin Farrant
Wiltshire Limited

Bank Chambers
69 High Street
Winchester
Hampshire
SO23 9DA
Tel: 01962 862234
Fax: 01962 840506
email: studio@cfw-architects.com
www.cfw-architects.com

Also at:
Norwich
London

Inland Homes

Current

Randalls

Block 5

Balcony Details

J17077w

Project Ref:

AD(5)505

DRAWING NO.

H

REVISION

26/10/2018

DATE

1:5@A1

SCALE

mJw

DRAWN BY

JS

CHECKED BY

This drawing is copyright of the Architects and shall not be reproduced without their permission.

Check all dimensions and report any errors or omissions.