


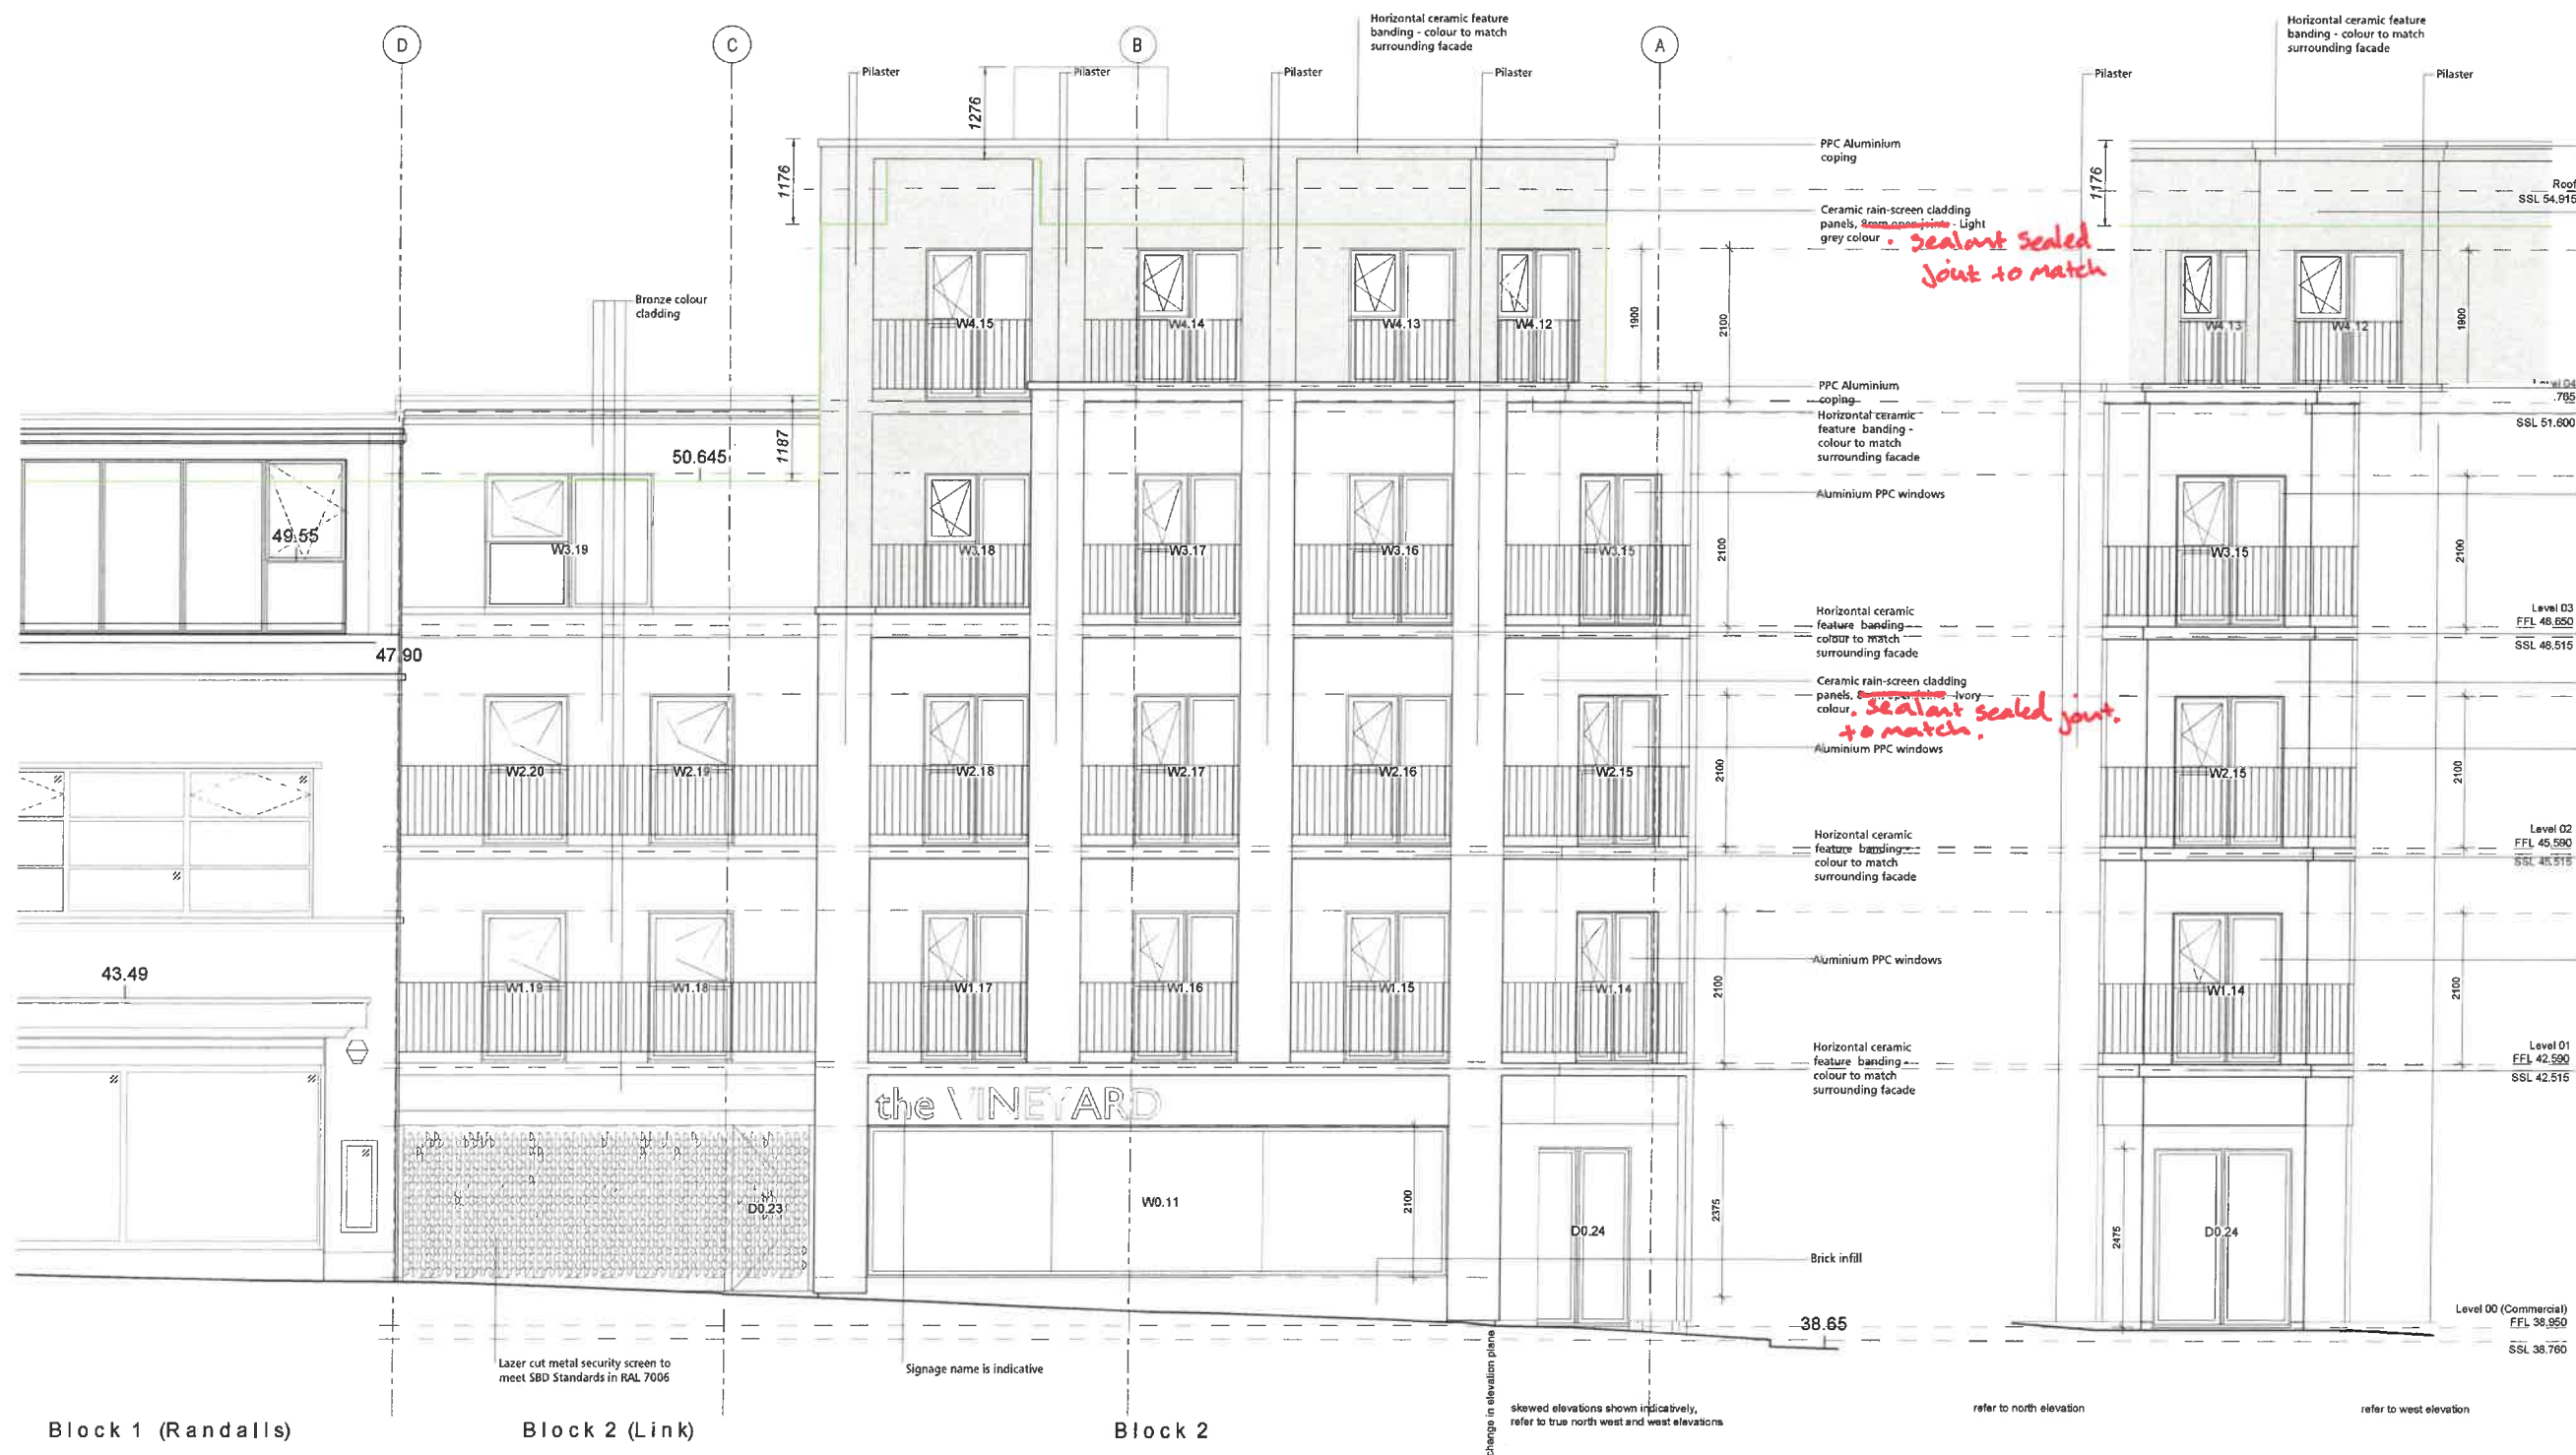

notes:
Adjacent properties and boundaries are shown for illustrative purposes only and have not been surveyed unless otherwise stated.
Do not scale from this drawing except for planning consent purposes.

KEY
Consented height of planning approved scheme

REV	DATE	DESCRIPTION	DRAWN	CHECKED
F	25/07/2019	Amendment to planners comments, gable, Juliet balconies, pilasters, horizontal banding, cladding spacing & bronze link	PD	MW
E	15/07/2019	Link gable	SS	PD
D	02/07/2019	Dimensions	SS	PD
C	27/06/2019	Dimensions added to consented heights, Juliet balconies	SS	PD
B	11/04/2019	Title block scale amended	SS	PD
A	12/03/2019	Notes	SS	PD

Revisions



PLANNING

Chaplin Farrant Wiltshire Limited

Bank Chambers
69 High Street
Winchester
Hampshire
SO23 9DA
Tel: 01962 862234
Fax: 01962 840506
email: studio@cfw-architects.com
www.cfw-architects.com
Also at:
Norwich
London

Inland Homes
Randalls, Uxbridge
BLOCK 2
North and North-West
(Vine Street) Elevations
J17077w
AE(2)250
07/03/2019 1:50 @ A1
SS PD

This drawing is copyright of the Architects and shall not be reproduced without their permission.
Check all dimensions and report any errors or omissions.