


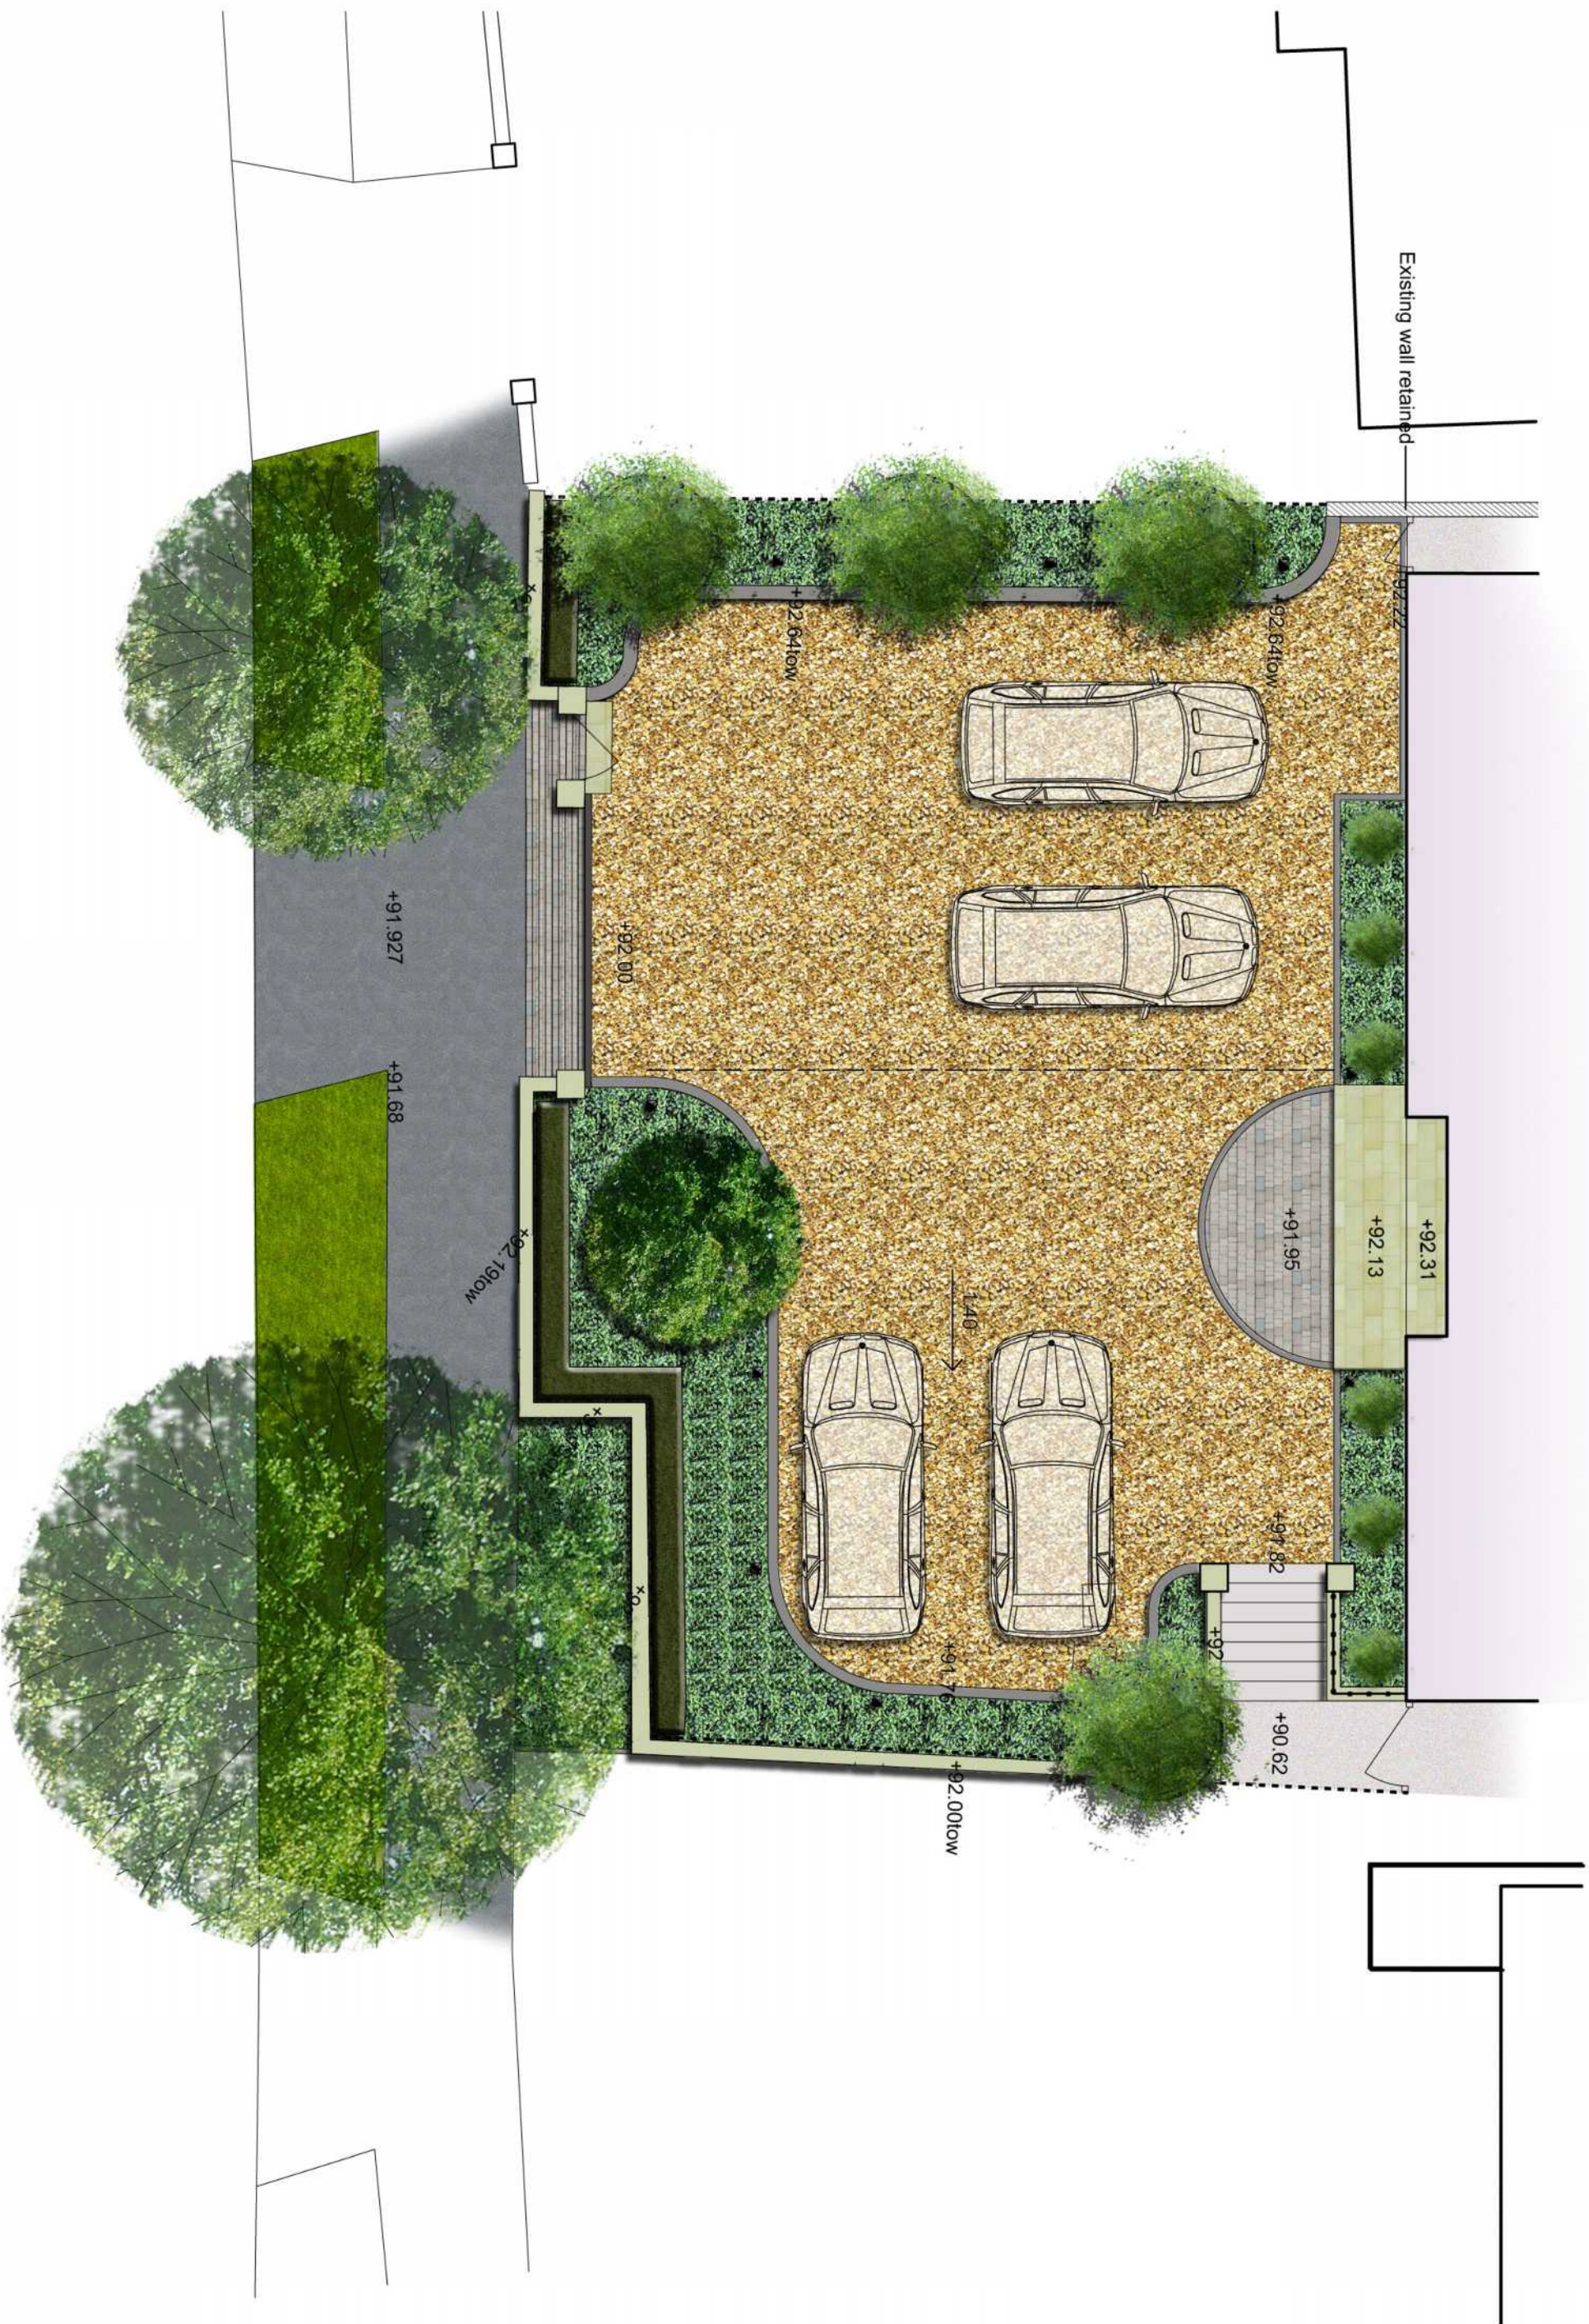

SOFT WORKS

Legend

EXISTING TREES RETAINED

PROPOSED TREES
Selected standard trees, 10-12cm girth, 3.0-3.5m height, species such as Betula jacquemontii, Prunus serrula, Sorbus aucuparia

SHRUBS
Ornamental Shrubs to be planted in cultivated beds 450mm deep. Species to include (but not be limited to) Hebe 'Marjorie', Hydrangea arborescens 'Annabelle', Lavandula angustifolia 'Hidcote', Persicaria affine 'Darjeeling Red', Philadelphus 'Manteau d'Hermine' Prunus laurocerasus 'Otto Luyken

HEDGE
Evergreen hedge e.g. Gisealnia littoralis planted as 'instant hedging' 140-150cm tall, 100cm long, 35cm wide. To be planted in cultivated beds 450mm deep.

SPECIMEN SHRUBS
Ornamental Shrubs to be planted in cultivated beds 450mm deep. Species to include (but not be limited to) Amelanchier lamarckii, Buxus sempervirens (topiary ball), Miscanthus sinensis 'Gracillimus',

HARDWORKS

PERMEABLE PAVING
Sureset resin bound gravel, 6-10mm colour - Norwegian Bronze laid on fully permeable base

DOOR THRESHOLD STEPS
Buff sandstone slabs 450mm wide, random lengths

CONCRETE BLOCK EDGING
Marshalls Tegula block paving 160x120x80mm colour - pennant grey, laid soldier course, flush with adjacent surface

CONCRETE RAISED EDGING
Marshalls Tegula kerb set 250 mm high x 130 mm wide x 160 mm deep, colour - pennant grey, laid with 125mm upstand

CONCRETE BLOCK PAVING
Marshalls tegula block paving 80 mm depth 120x160/160x160/160x240, colour- pennant grey

BRICK WALL WITH PIERS
Brick wall (height varies) to match existing house with piers

FENCE
1.2m height hardwood horizontal slatted fence

GATE
Horizontal slatted metal gates powder coated grey 4.m wide for vehicular access, 1m wide for pedestrian access

LIGHTING
Low level feature lighting within planting beds.
LED lighting within brick columns either side of entrance gate.

NOTE: Please see the materials palette for example images of proposed products and materials

B	Updated in accordance with further comments	SG	20.05.19
A	Updated in accordance with comments	SG	15.05.19
REV.	DESCRIPTION	APP.	DATE



Clews Landscape Architecture Ltd., 57 Hightown Road, Banbury OX16 9BE
t. 01295702824 w. www.clewslo.co.uk

42 COPSE WOOD WAY

Landscape Masterplan

DWG. NO: 19_189_101B

SCALE	1:100 @ A2	DATE	Feb '19
STATUS	Planning	DRAWN	SG