



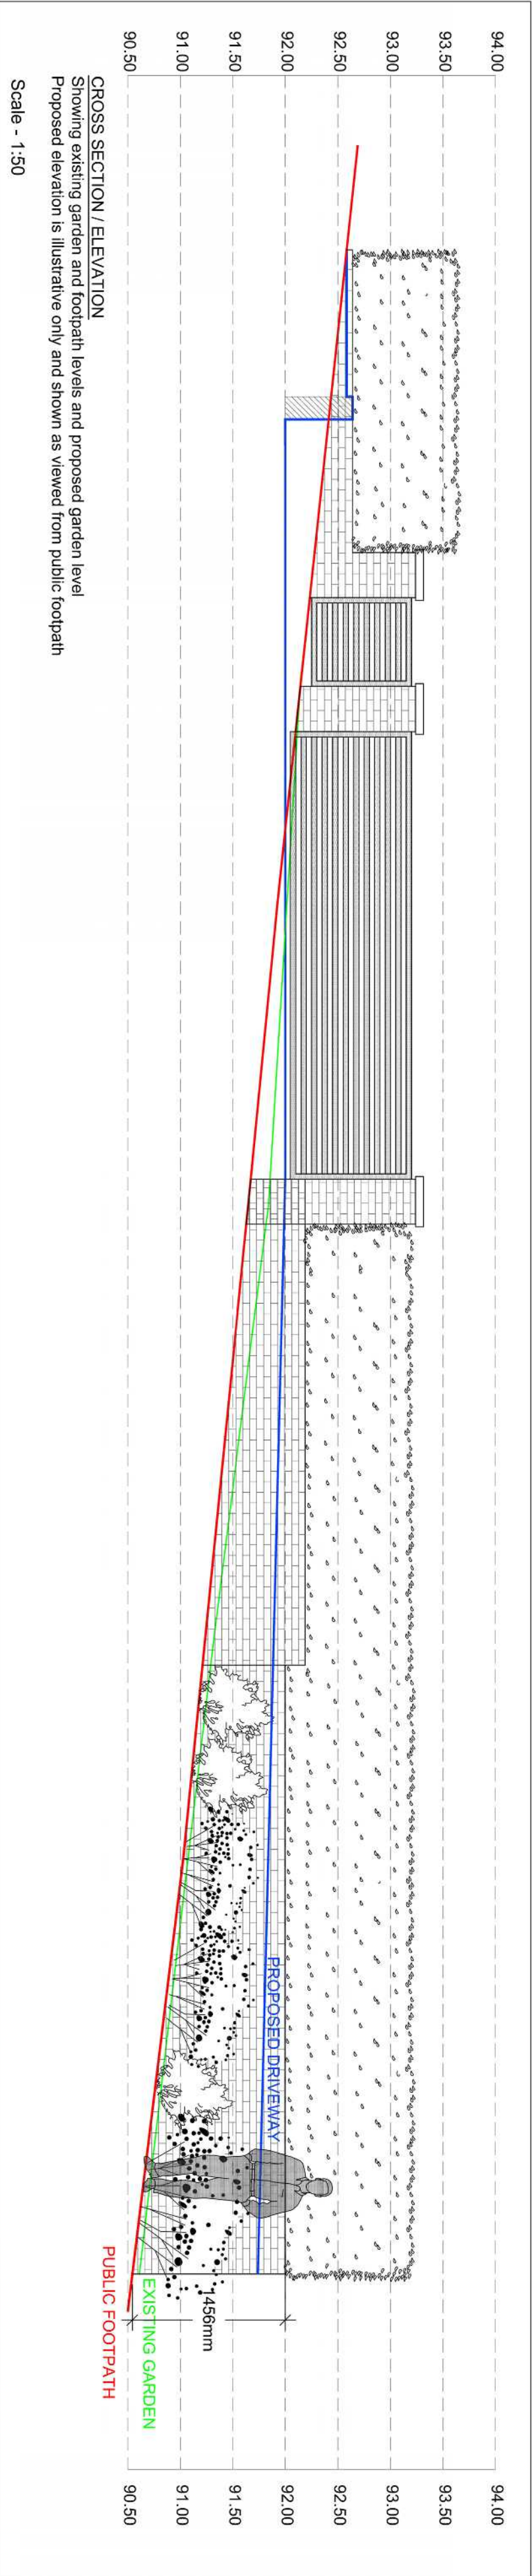

A	Revised in accordance with comments received from tree officer	SG	20.05.19
REV.	DESCRIPTION	APP.	DATE

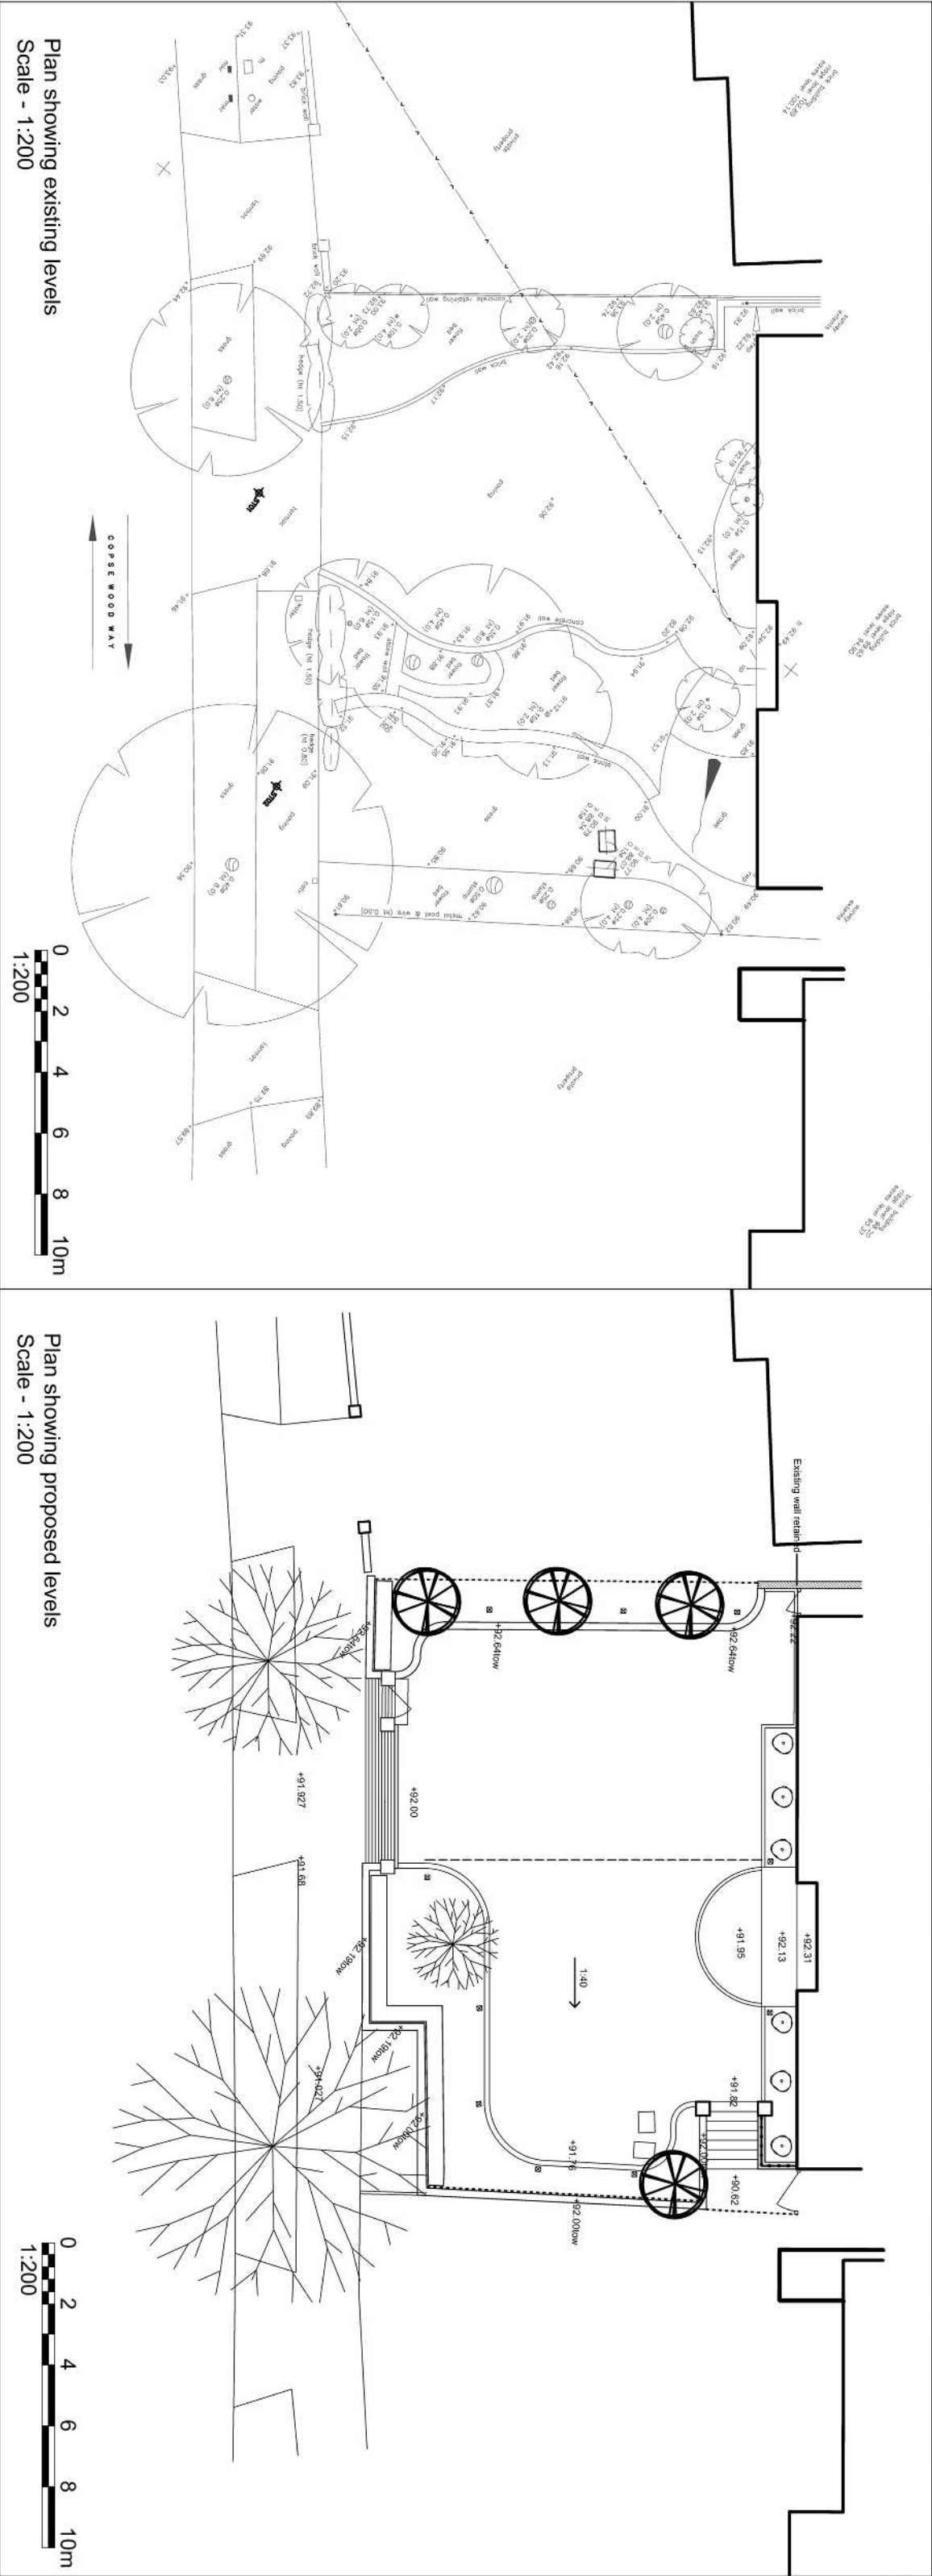

Clevs Landscape Architecture Ltd, 57 Hightown Road, Banbury, OX16 9BE
t: 01295702624 w: www.clevslo.co.uk

42 CORSE WOOD WAY

EXISTING AND PROPOSED LEVELS

DWG. NO: 18_189_104A

SCALE	AS SHOWN @ A2	DATE	March '19
STATUS	Planning	DRAWN	SG