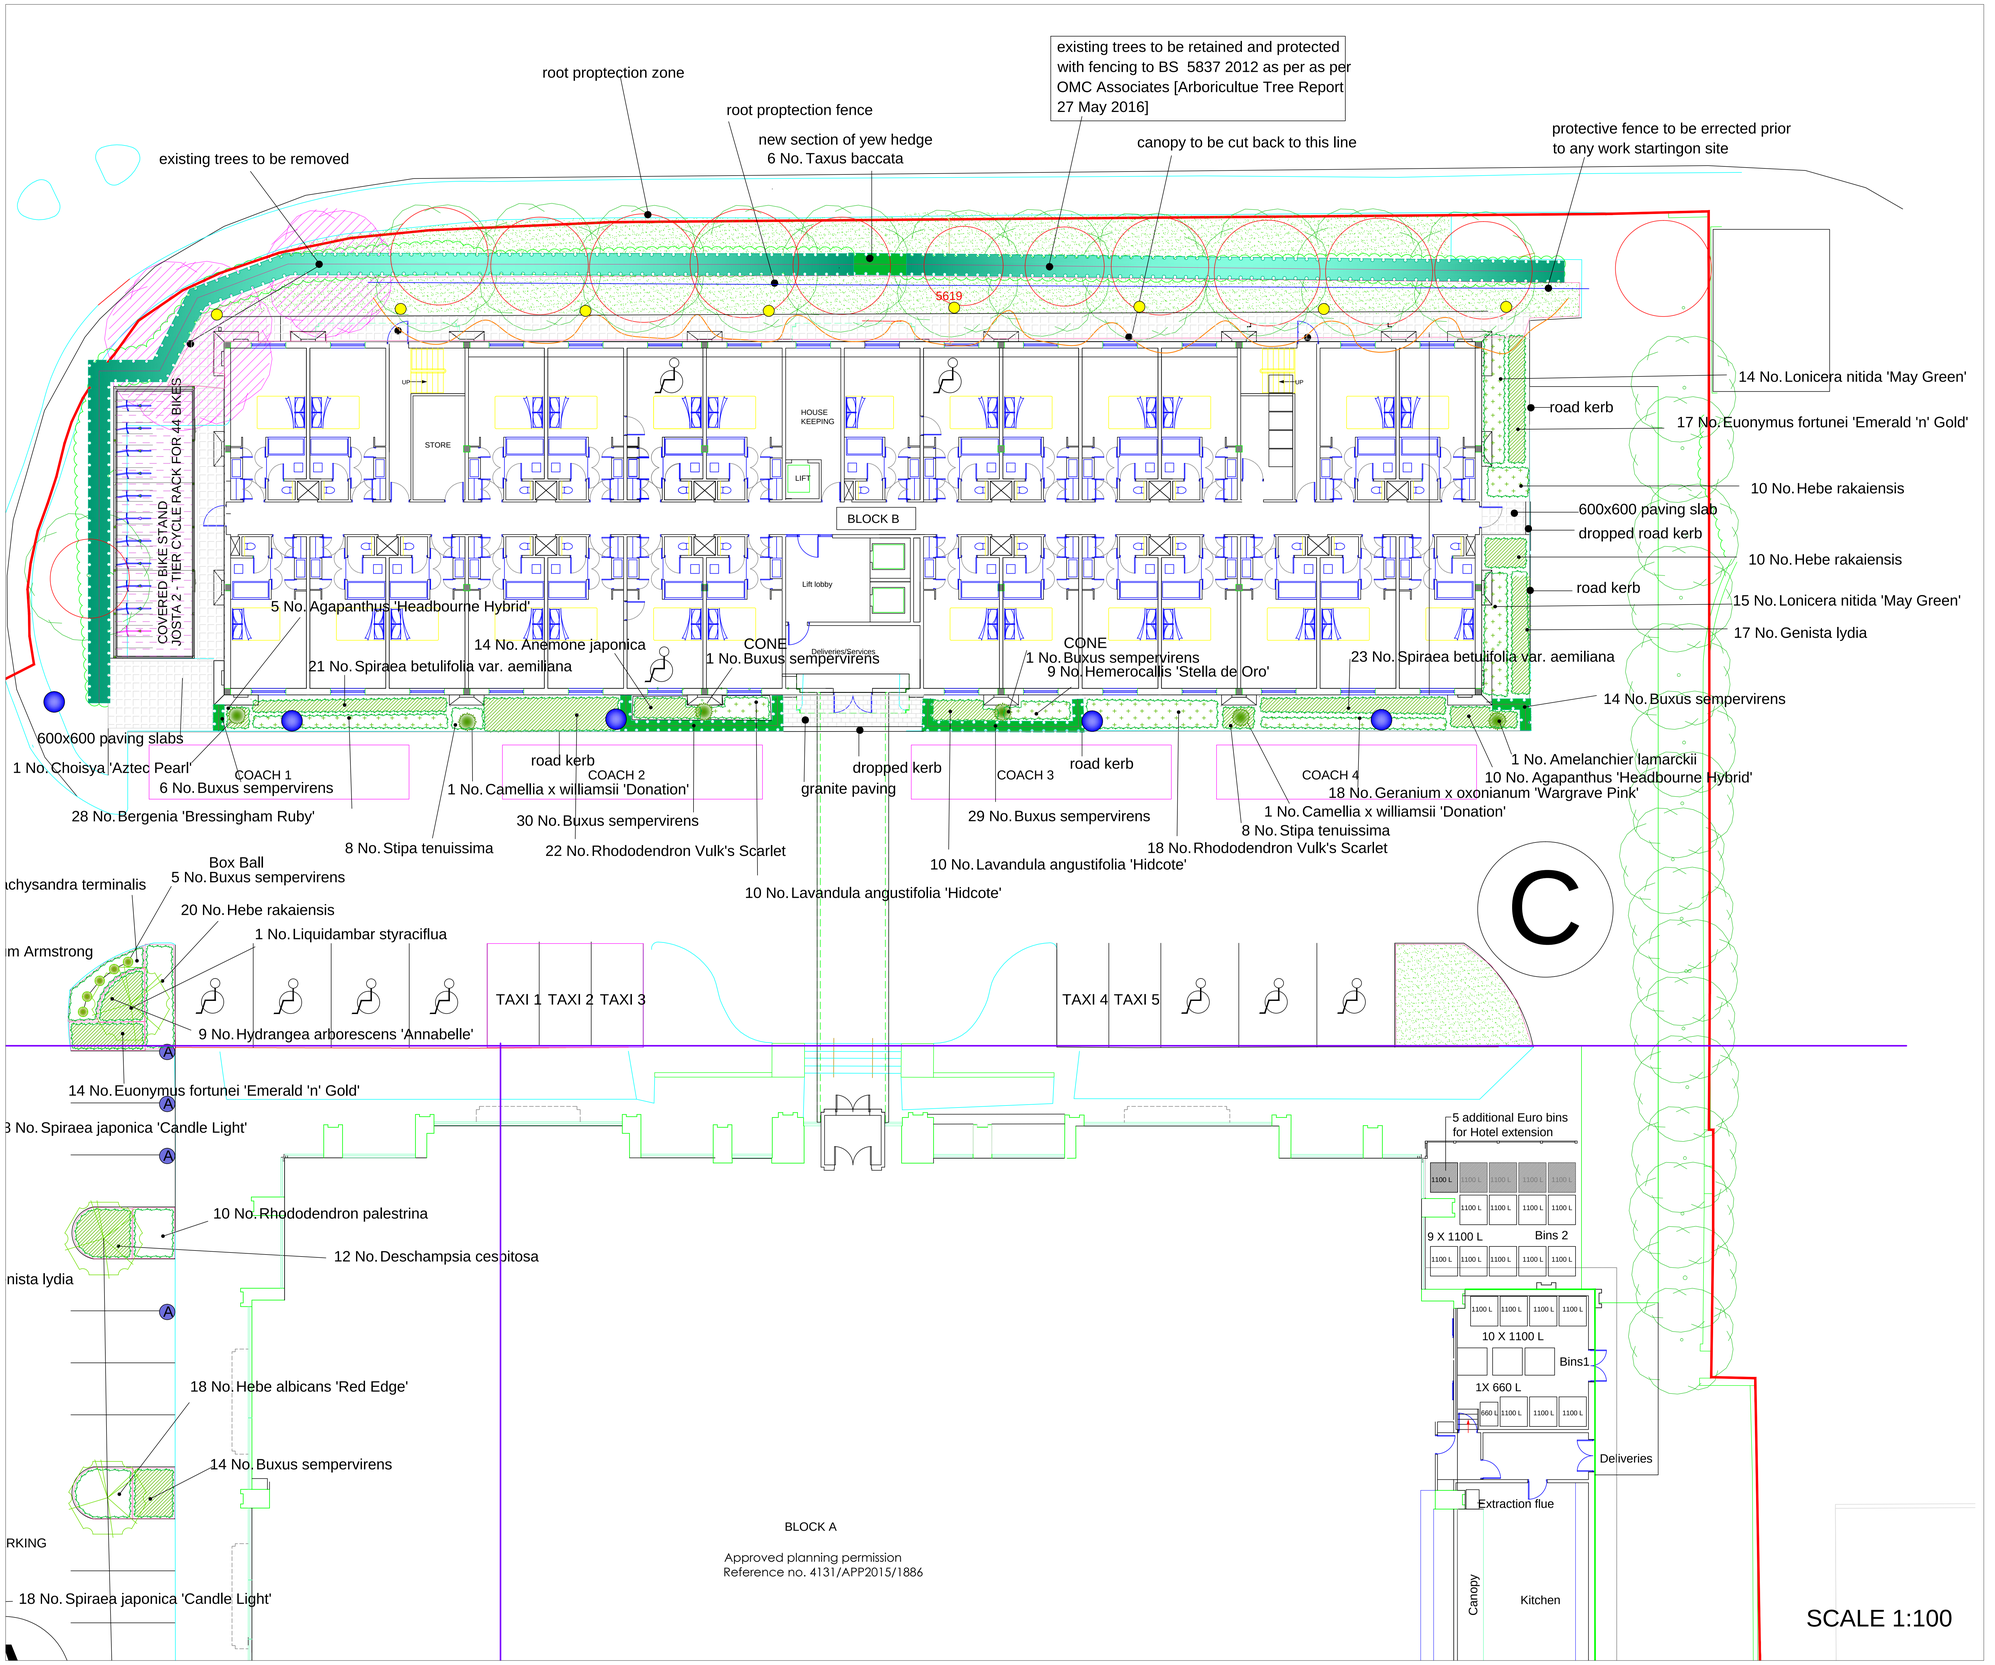

Header

Trees

No.	Species Name	Height	Girth	Specification	Density
4 No.	Acer Campestre ' William Caldwell'	425-600cm	14-16cm	Extra Heavy Standard: 3x: BR: 5 brks	Counted
3 No.	Acer rubrum Armstrong	425-600cm	14-16cm	Extra Heavy Standard: 3x: BR: 4 brks	Counted
1 No.	Liquidambar styraciflua	425-600cm	14-16cm	Extra Heavy Standard: 3x: BR: 5 brks	Counted

Conifers

No.	Species Name	Pot Size	Height	Specification	Density
6 No.	Taxus baccata		80-100cm	Single Leader:RB	2/m

Shubs

No.	Species Name	Height	Pot Size	Specification	Density
1 No.	Amelanchier lamarckii	225-250cm	25L	C: 3 brks: Branched	Counted
5 No.	Buxus sempervirens	60-80cm	25L	C: Bushy Ball	Counted
62 No.	Buxus sempervirens	30-40cm	3L	C: 4 brks: Bushy	3/m²
20 No.	Buxus sempervirens	30-40cm	3L	C: Bushy: 4 brks	5/m
2 No.	Buxus sempervirens	125-150cm	25L	C: Bushy Cone	Counted
59 No.	Buxus sempervirens	30-40cm	3L	C: Bushy: 4 brks	3/m
2 No.	Camellia x williamsii 'Donation'	60-80cm	10L	C: 3 brks: Branched	Counted
36 No.	Ceanothus thyrsiflorus repens	20-25cm	2L	Bushy: 4 brks: C	3/m²
1 No.	Choisya 'Aztec Pearl'	60-80cm	25L	C: Bushy Specimen	Counted
49 No.	Euonymus fortunei 'Emerald 'n' Gold'	25-30cm	3L	C: 7 brks: Bushy	3/m²
35 No.	Genista lydia	30-40cm	3L	C: 5 brks: Bushy	3/m²
36 No.	Hebe albicans 'Red Edge'	20-25cm	3L	C: 5 brks: Bushy	3/m²
58 No.	Hebe rakaiensis	20-25cm	3L	C: 5 brks: Bushy	3/m²
9 No.	Hydrangea arborescens 'Annabelle'	30-40cm	3L	C: 3 brks: Branched	2/m²
20 No.	Hydrangea paniculata 'Limelight'	40-50cm	5L	C: 5 brks: Branched	2/m²
20 No.	Lavandula angustifolia 'Hidcote'	25-30cm	3L	C: 5 brks: Bushy	3/m²
58 No.	Lonicera nitida 'May Green'	30-40cm	3L	C: 6 brks: Bushy	2/m²
19 No.	Pachysandra terminalis	15-20cm	2L	C: 7 brks: Several Shoots	4/m²
20 No.	Rhododendron palestrina	25-30cm	2L	C: 5 brks: Bushy	2/m²
40 No.	Rhododendron Vulk's Scarlet	25-30cm	2L	C: 5 brks: Bushy	2/m²
44 No.	Spiraea betulifolia var. aemiliana	30-40cm	3L	C: 6 brks: Branched	3/m²
36 No.	Spiraea japonica 'Candle Light'	25-30cm	3L	C:6 brks: Branched	3/m²

Herbaceous

No.	Species Name	Height	Pot Size	Specification	Density
15 No.	Agapanthus 'Headbourne Hybrid'		2L	V	3/m²
14 No.	Anemone japonica		3L	C:V	4/m²
28 No.	Bergenia 'Bressingham Ruby'		2L	C:V	4/m²
24 No.	Deschampsia cespitosa		3L	C:V	2/m²
18 No.	Geranium x oxonianum 'Wargrave Pink'		3L	C:V	3/m²
9 No.	Hemerocallis 'Stella de Oro'		3L	C:V	3/m²

Grasses

No.	Species Name	Height	Pot Size	Specification	Density
16 No.	Stipa tenuissima		2L	C:V	4/m²

SOFT LANDSCAPE KEY

- Existing tree to be retained
- Existing tree to be removed
- Root proptection zone
- Protective fence
- Canopy to be cut back to this line
- Extre heavy standard tree
- Grass areas
- Amenity planting
- Existing yew hedge retained
- New hedge

HARD LANDSCAPE KEY

- Granite paving
- 600x600x50 paving slabs
- Road kerb
- Dropped road kerb
- Covered cycle store
- Concrete base to cycle store
- Existing Lights Retained
- Bollard Light
- Charging point

KEY:
- -EVCP PREPARATION
- -ACTIV EVCP
- -ACTIVE PARKING SPACE
- -PASSIVE PARKING SPACE

PARKING FOR
63 - CARS (INCLUDING 26 DISABLED BAYS)
44 - BIKES
14 - MOTORBIKES
4 - COCHES
5 - TAXI STANDS

Revision	Description	Date

drawing status
- PRELIMINARY
- FOR TENDER
- FOR CONSTRUCTION
- AS BUILT

David Clarke
LANDSCAPE ARCHITECT

645 Shore Road, Whiteabbey Village, Newtownabbey, Co.Antrim, BT37 0ST
Tel: 028 90 86 7337 Fax: 028 90 851771
Email david@david-clarke.net

Client: NINE GROUP

Job: Proposed hotel Extension
Heathrow Point West
234 bath Road UB3 5AP

Title: LANDSCAPE PLAN

Proj No: 0763 Dwg No: 02E

Scale: 1:200 Date: 9/01\20

Drawn By:DC Chk By: CS