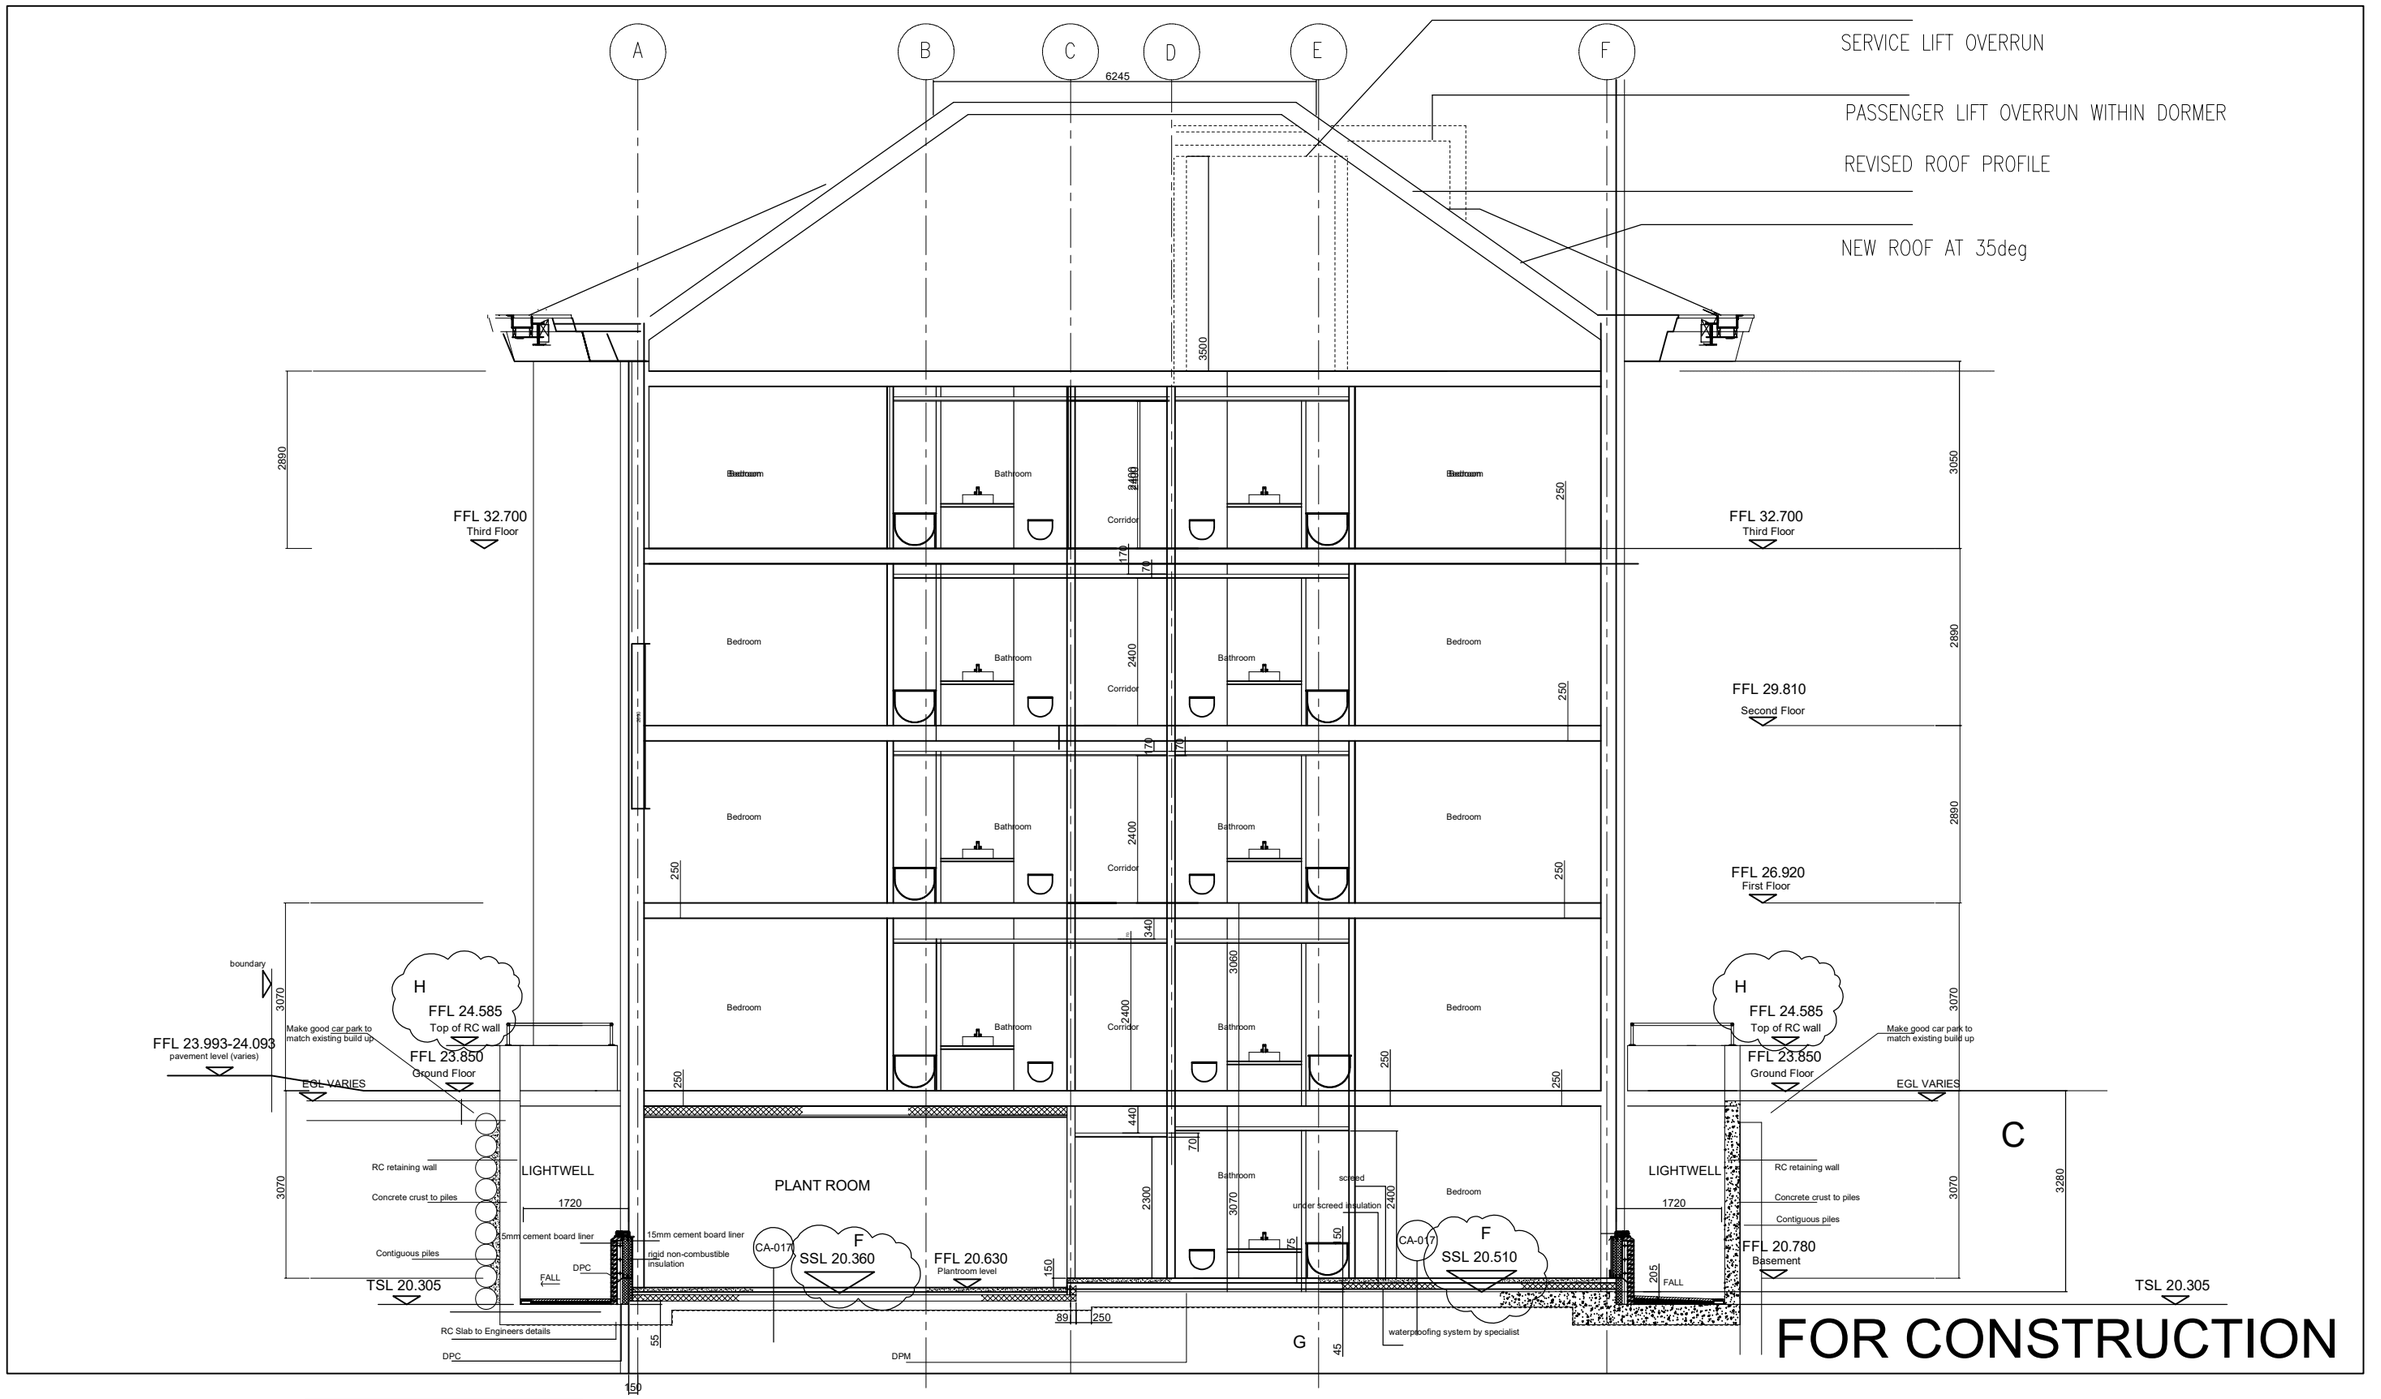

Notes.
Do not scale from this drawing.
Contractor to take and check all dimensions on site before work commences. Discrepancies to be reported to the architect. Subcontractors to verify all dimensions on site before making shop drawings or commencing manufacture.

CAD File

Rev.	Description	Initial	Date
A	FLOOR LEVELS ADDED	MKE	02-11-23
B	4TH FLR LEVEL REVISED	MKE	06-11-23
C	RETAINING WALL TO CORRIDOR B-E TO LIGHTWELL SETTING OUT REVISED	MKE	06-11-23
D	LIGHTWELL WEST ELEV (GRID A) ADDED	MKE	26-03-24
E	BASEMENT FLOOR BUILD UP AND LEVELS REVISED	MKE	21-05-24
F	BASEMENT FLOOR REVISED TO MATCH SE. LEVELS REVISED	MKE	25-05-24
G	SLAB BUILD UP DIMS AND NOTES ADDED	MKE	10-06-24
H	LEVEL AT TOP OF PERIMETER LIGHTWELL WALL ADDED	MKE	24-06-24
J	BATHROOM WALLS ADDED AS REQUESTED	MKE	15-07-24

Rev.	Description	Initial	Date
K	THIRD FLR LEVELS & ROOF PROFILE REVISED	MKE	12-12-24

DENNER ELLIS BODDINGTON CHARTERED ARCHITECTS
Phoenix Yard, 65 King's Cross Road, London WC1X 9LW
Telephone: 020 7239 4903 Fax: 020 78412 7482
E-Mail: architects@denelbod.co.uk

Client: NINE GROUP LTD

Project: PROPOSED APART HOTEL
BATH ROAD HEATHROW

Drawn INIT Checked INIT Status DWG-STATUS

Title: GENERAL SECTION A-A

Date DATE Plot Date 22-01-25

Scale 1:50@A1 1:100@A3

Drawing no. 23/465 GA 010 Revision K

Anglo-Overseas Consultants Limited. This drawing is copyright.