


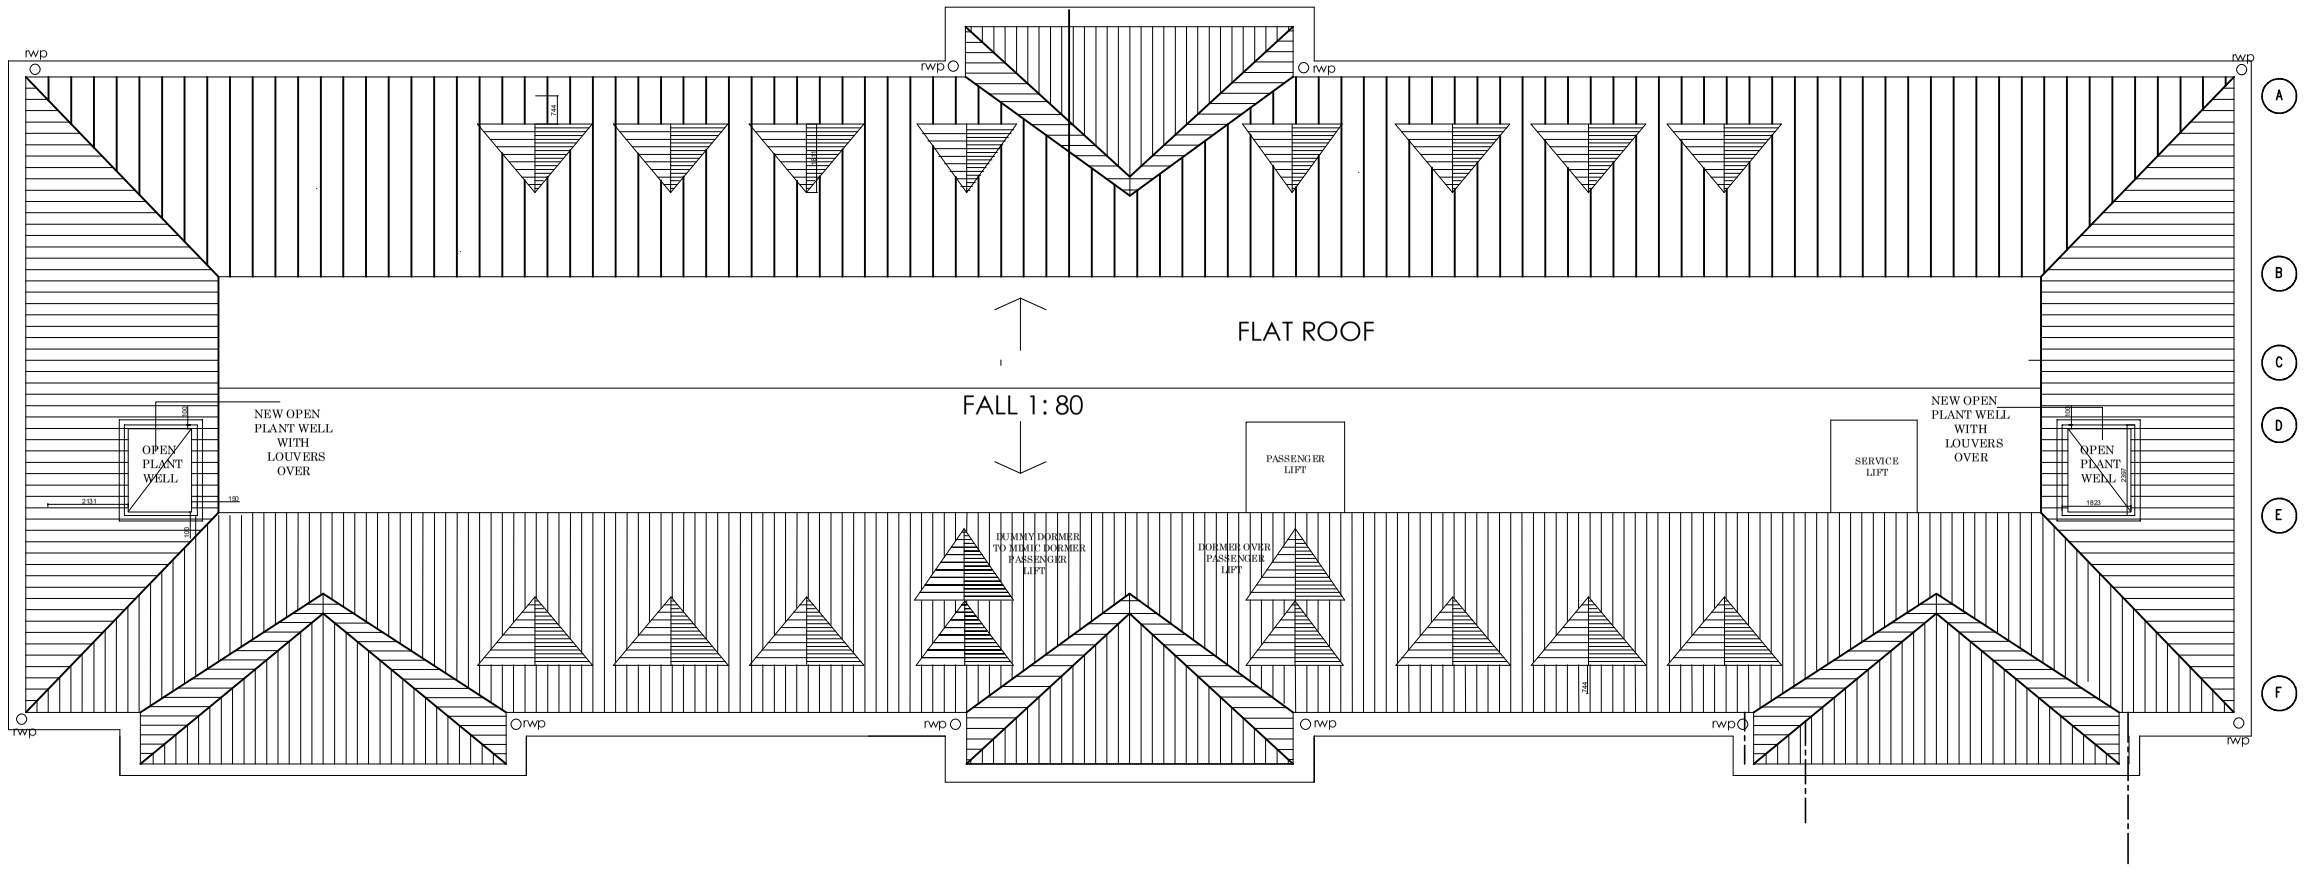


Notes.
Do not scale from this drawing.
Contractor to take and check all dimensions on site before work commences. Discrepancies to be reported to the architect. Subcontractors to verify all dimensions on site before making shop drawings or commencing manufacture.

CAD File

| Rev. | Description | Initial | Date |
|---|---|---|---|

| Rev. | Description | Initial | Date |
|---|---|---|---|

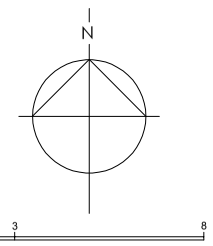
**DENNER ELLIS BODDINGTON**
**CHARTERED ARCHITECTS**

Phoenix Yard, 65 King's Cross Road, London WC1X 9LW
Telephone: 020 7239 4903 Fax: 020 78412 7482
E-Mail: architects@denelbod.co.uk


Client
NINE GROUP LTD

Project
PROPOSED APART HOTEL
BATH ROAD HEATHROW

Drawn INIT Checked INIT Status DWG-STATUS

Title
ROOF PLAN

Date DATE Plot Date 28-04-23

Scale 1:100@A1 1200@A3

Drawing no. 23/465 PA 007 Revision

Anglo-Overseas Consultants Limited. This drawing is copyright.