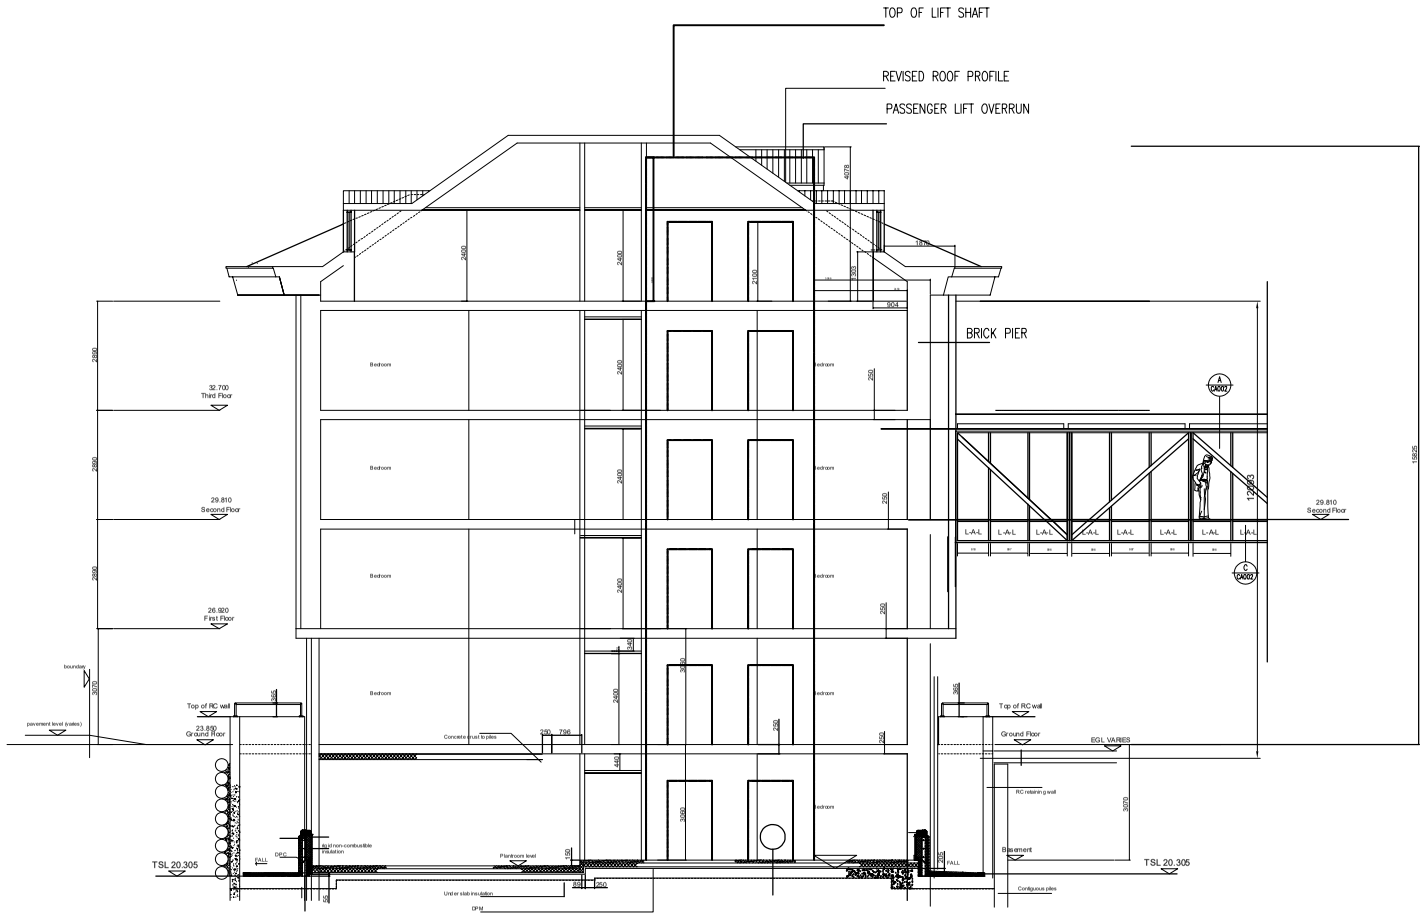

Notes.
Do not scale from this drawing.
Do not work from this drawing
Contractor to take and check all dimensions on site before work commences. Discrepancies to be reported to the architect. Subcontractors to verify all dimensions on site before making shop drawings or commencing manufacture.

CAD File

Rev.	Description	Initial	Date
A	LIFT DIMS DETAIL ADDED	MKE	05-03-26

Rev.	Description	Initial	Date

DENNER ELLIS BODDINGTON
CHARTERED ARCHITECTS

Phoenix Yard, 65 King's Cross Road, London WC1X 9LW
Telephone: 020 7239 4903 Fax: 020 78412 7482
E-Mail: architects@denelbod.co.uk

Client
NINE GROUP LTD

Project
PROPOSED APART HOTEL
BATH ROAD HEATHROW

Drawn INIT Checked INIT Status DWG-STATUS

Title
PROPOSED SECTION A-A

Date DATE Plot Date 10-10-20

Scale 1:100@A1 1:200@A3

Drawing no. 23/465 PA 011 Revision A

Anglo-Overseas Consultants Limited. This drawing is copyright.