
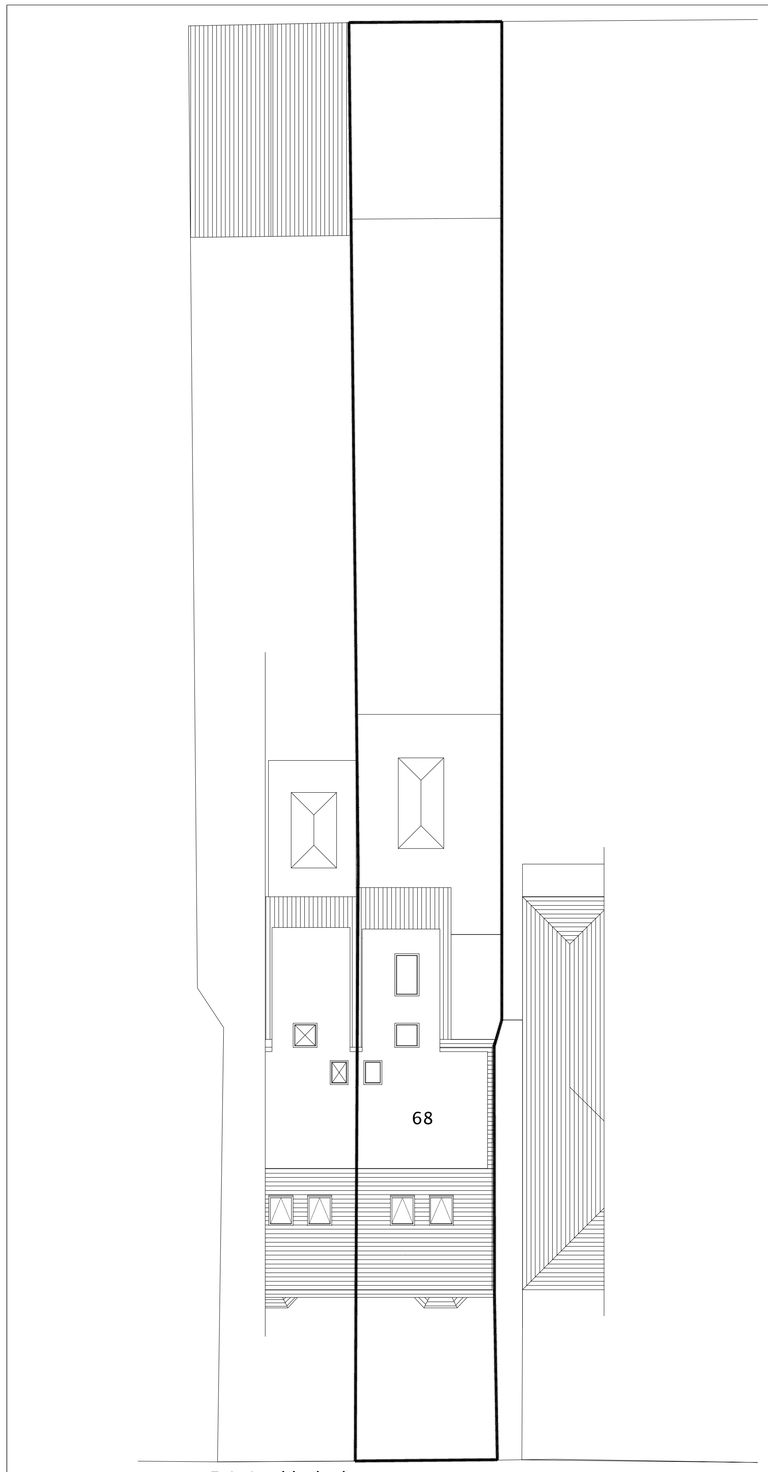


Existing block plan

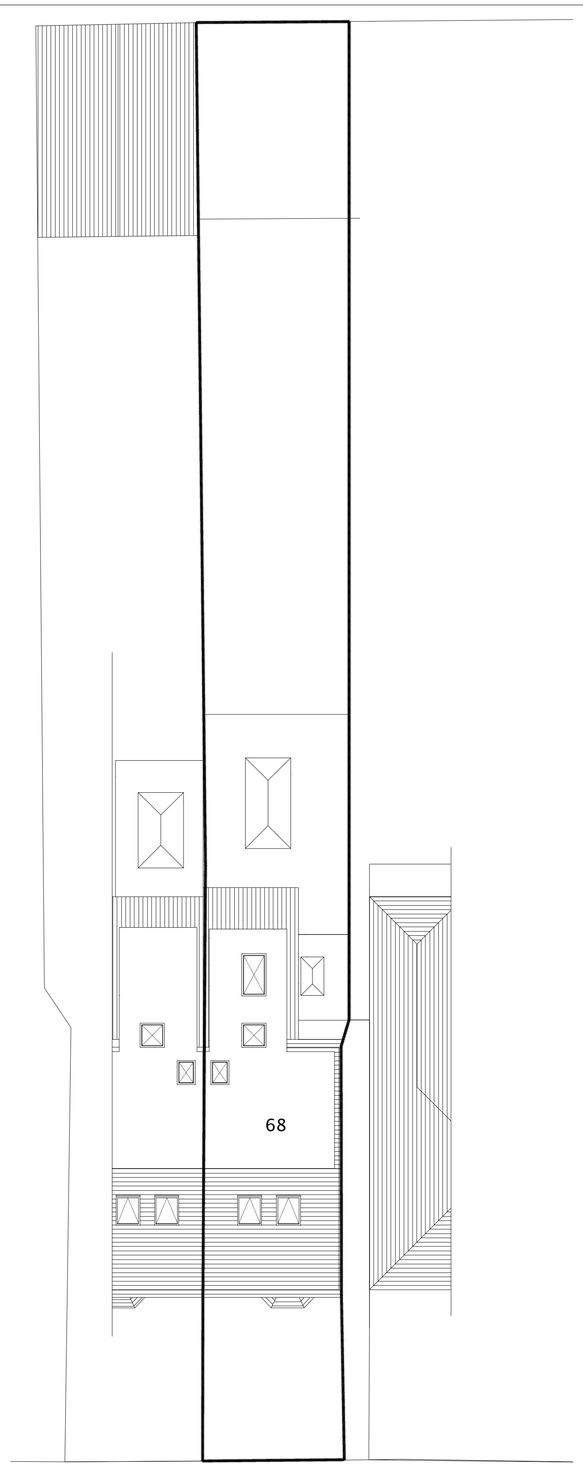

Proposed block plan

Nick Willson Architects

Second Home
68 Hanbury Street
London
E1 5JL
www.nickwillsonarchitects. com

Notes:

All dimensions to be confirmed by contractor on site.
Do not scale from drawings.

Scale 1:100

0 10 20m

N

Rev	Date	Description	By	Ck

Project	Project description	Scale	Job No
68 Bridge road, Uxbridge	Extension	1:100@A1	0777
Title	**Stage**	**Drawing No**	**Rev**
Existing and Proposed Block Plan	Planning submission	A001	00