

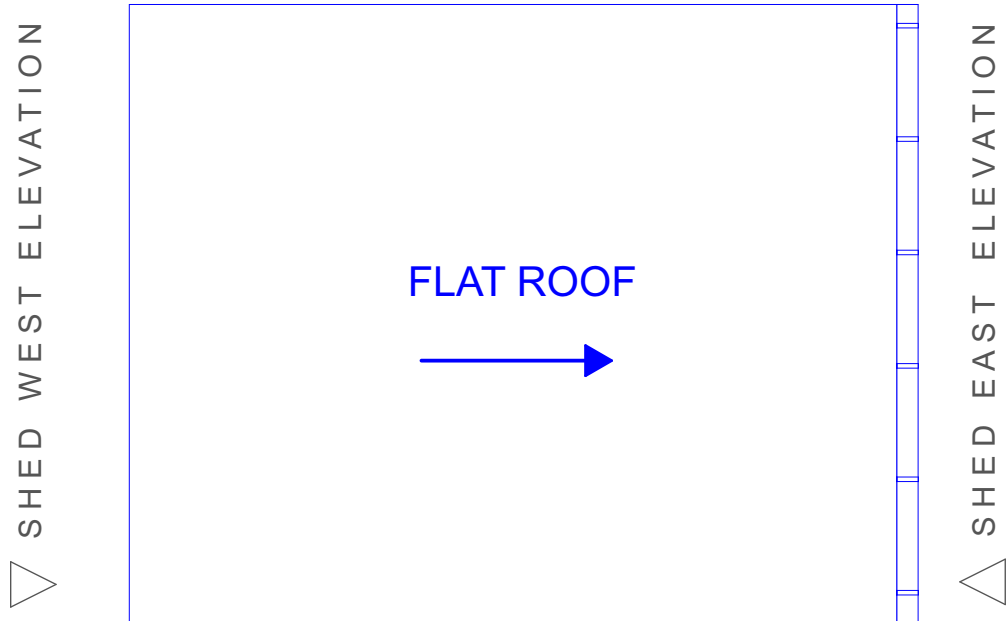
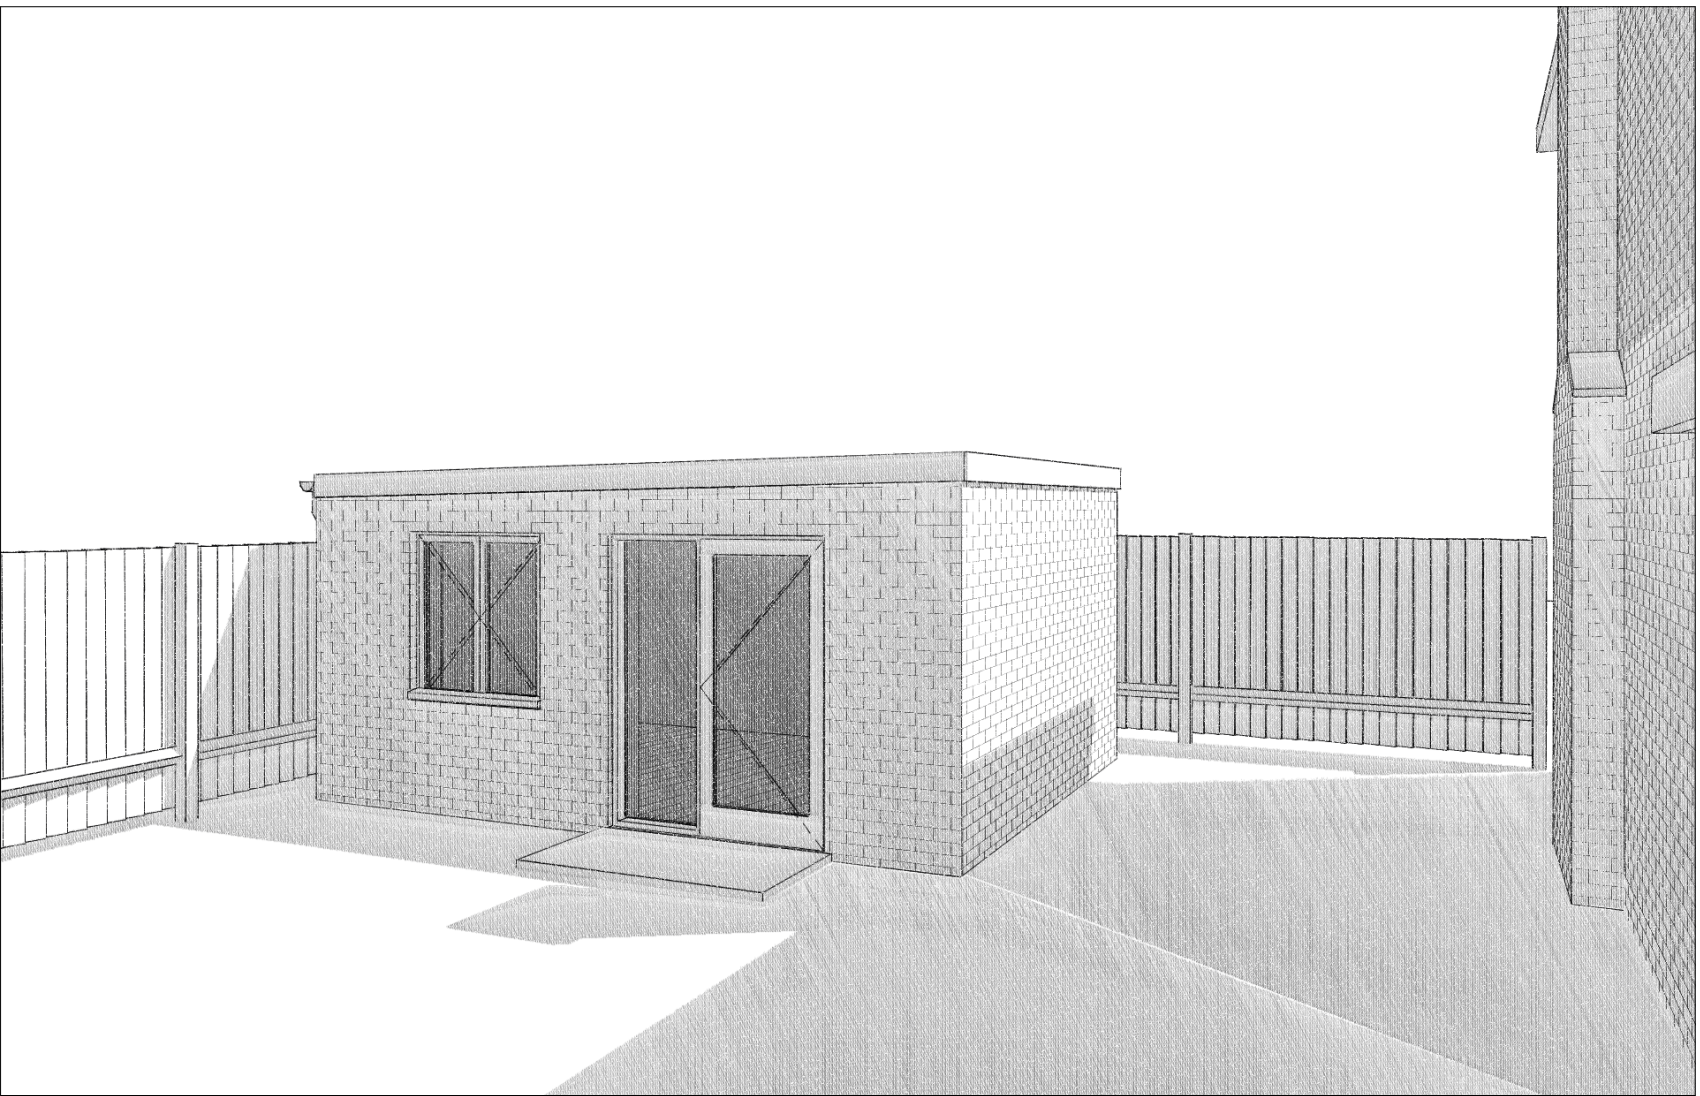


Materials to match existing unless otherwise stated on the drawings.

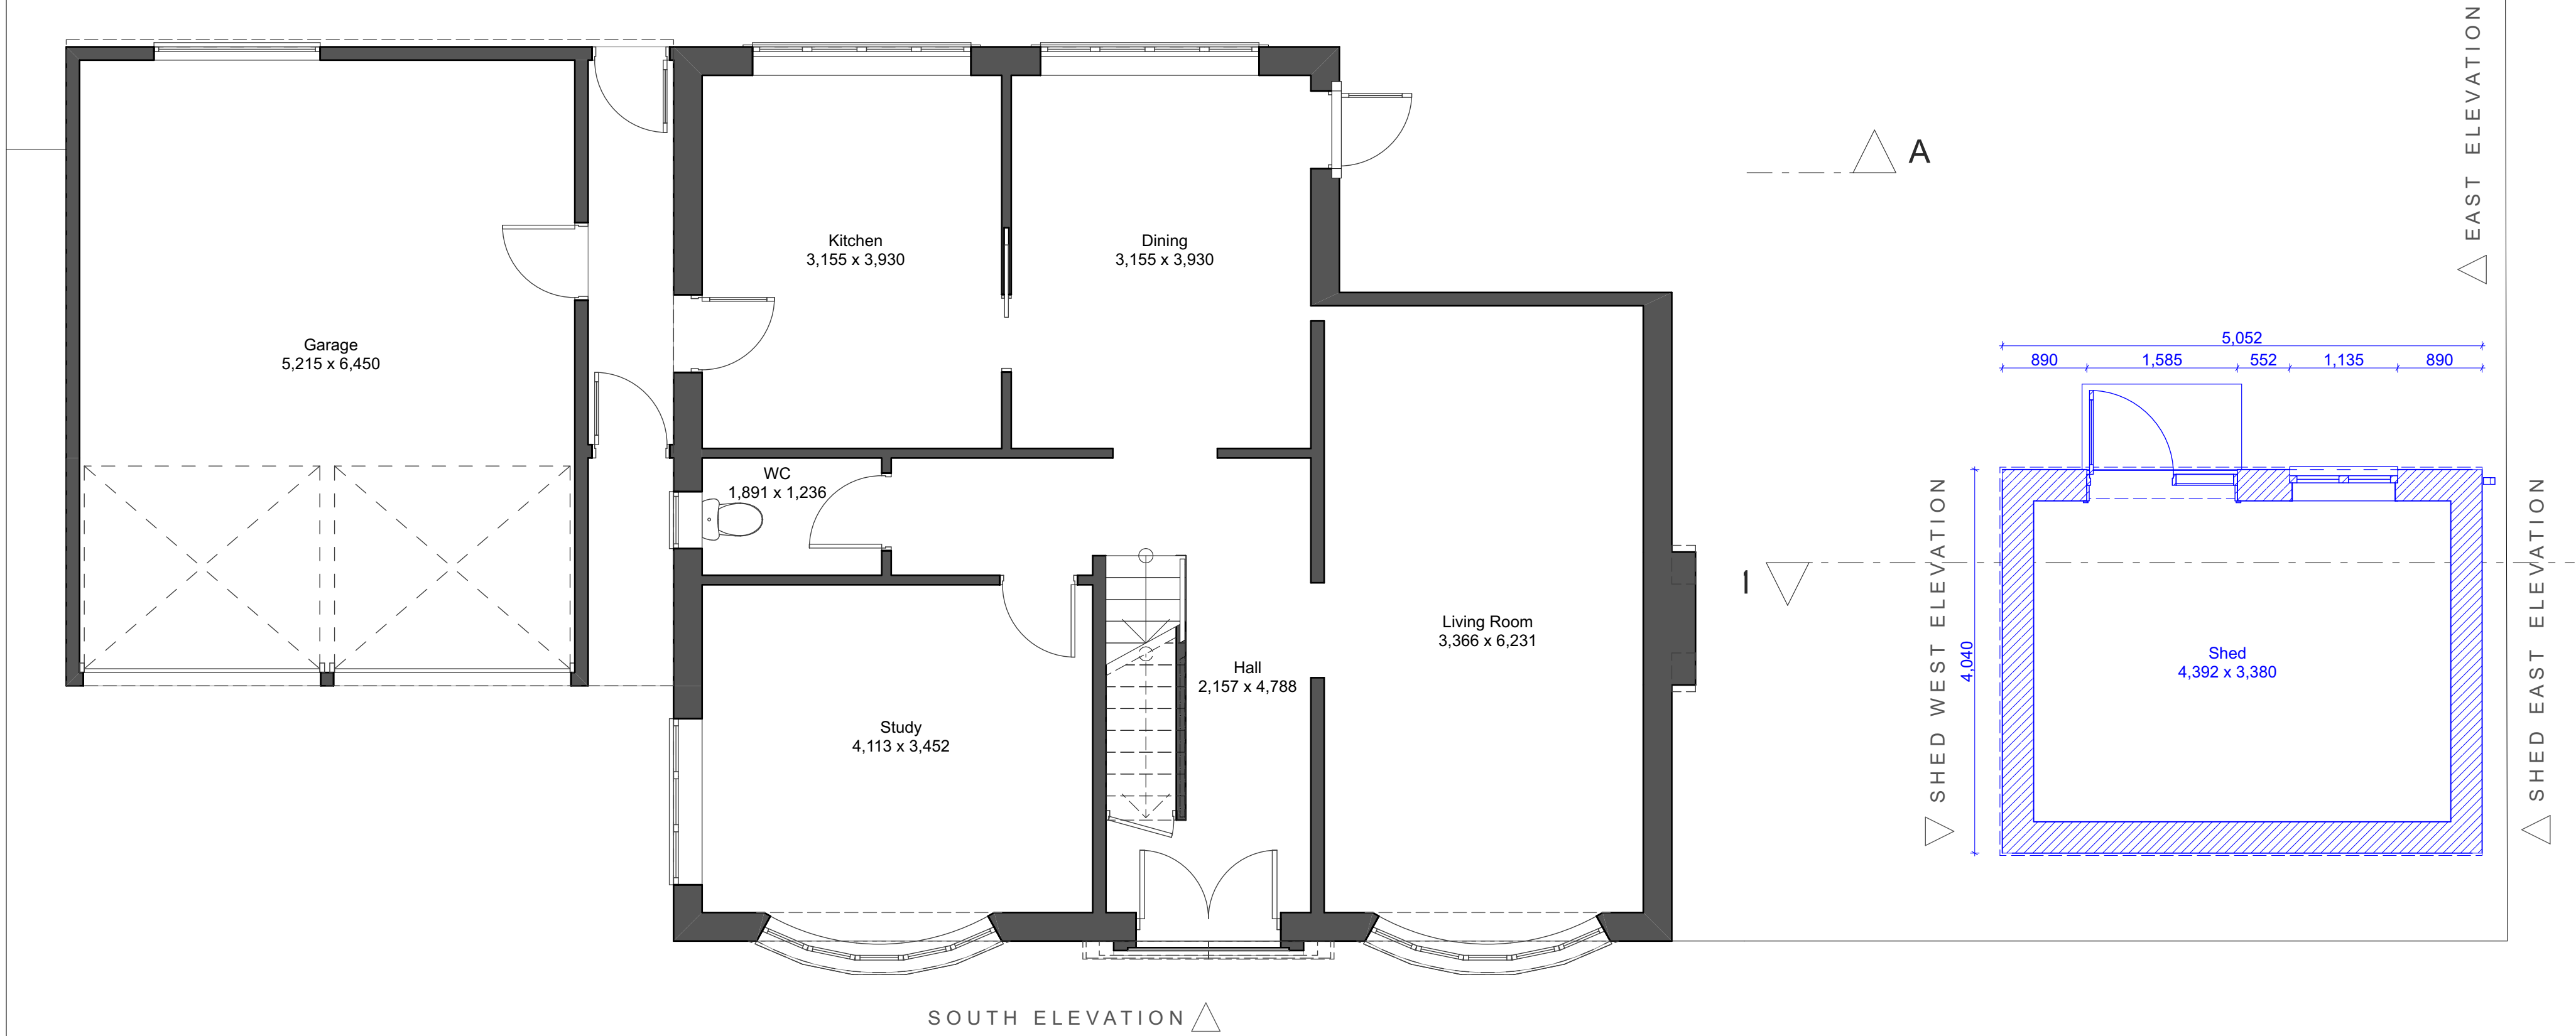

PROPOSED GROUND 1:50

SHED ROOF PLAN 1:50

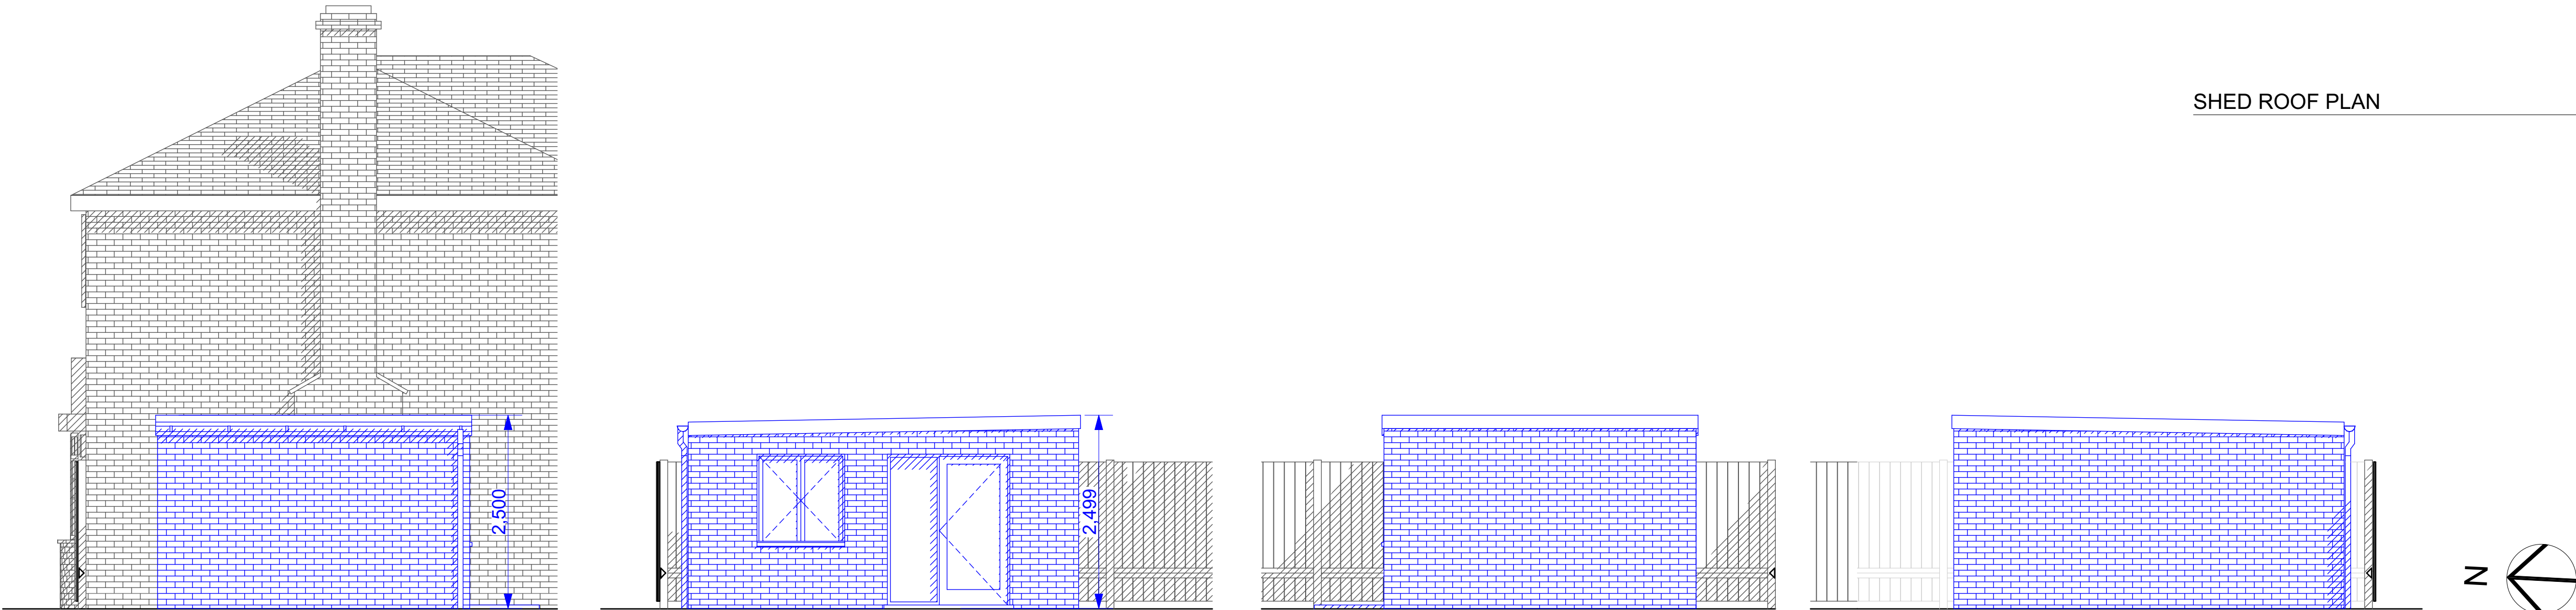

SHED EAST ELEVATION 1:50 NORTH ELEVATION 1:50 SHED WEST ELEVATION 1:50 SOUTH ELEVATION 1:50