



Looking to extend your home?
Call for a free consultation today;
020 8954 6291
www.yooparchitects.co.uk
YOOP Architects, your local architect




Office 128, 28A Church Road, Stanmore,
Middlesex, HA7 4AW, England
020 8954 6291
studio@yooparchitects.co.uk

Notes

This drawing is copyright of YOOP Architects.
Drawing for planning purposes, not construction

Scale Bar

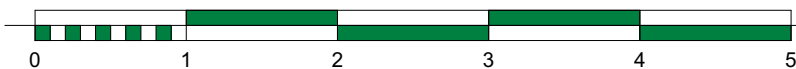

Scale

1:50 @ A1
1:100 @ A3

Purpose of Issue

PLANNING

Date of Issue

Sunday, 30 August, 2020

Project

Extension & Refurbishment
39 CYGNET ROAD NORTHWOOD 456

Project No.

2019/00

Layout Title

EXISTING GROUND FLOOR

Drawing Number


000/EX/101

Revision

NORTH ELEVATION 

WEST ELEVATION

EAST ELEVATION

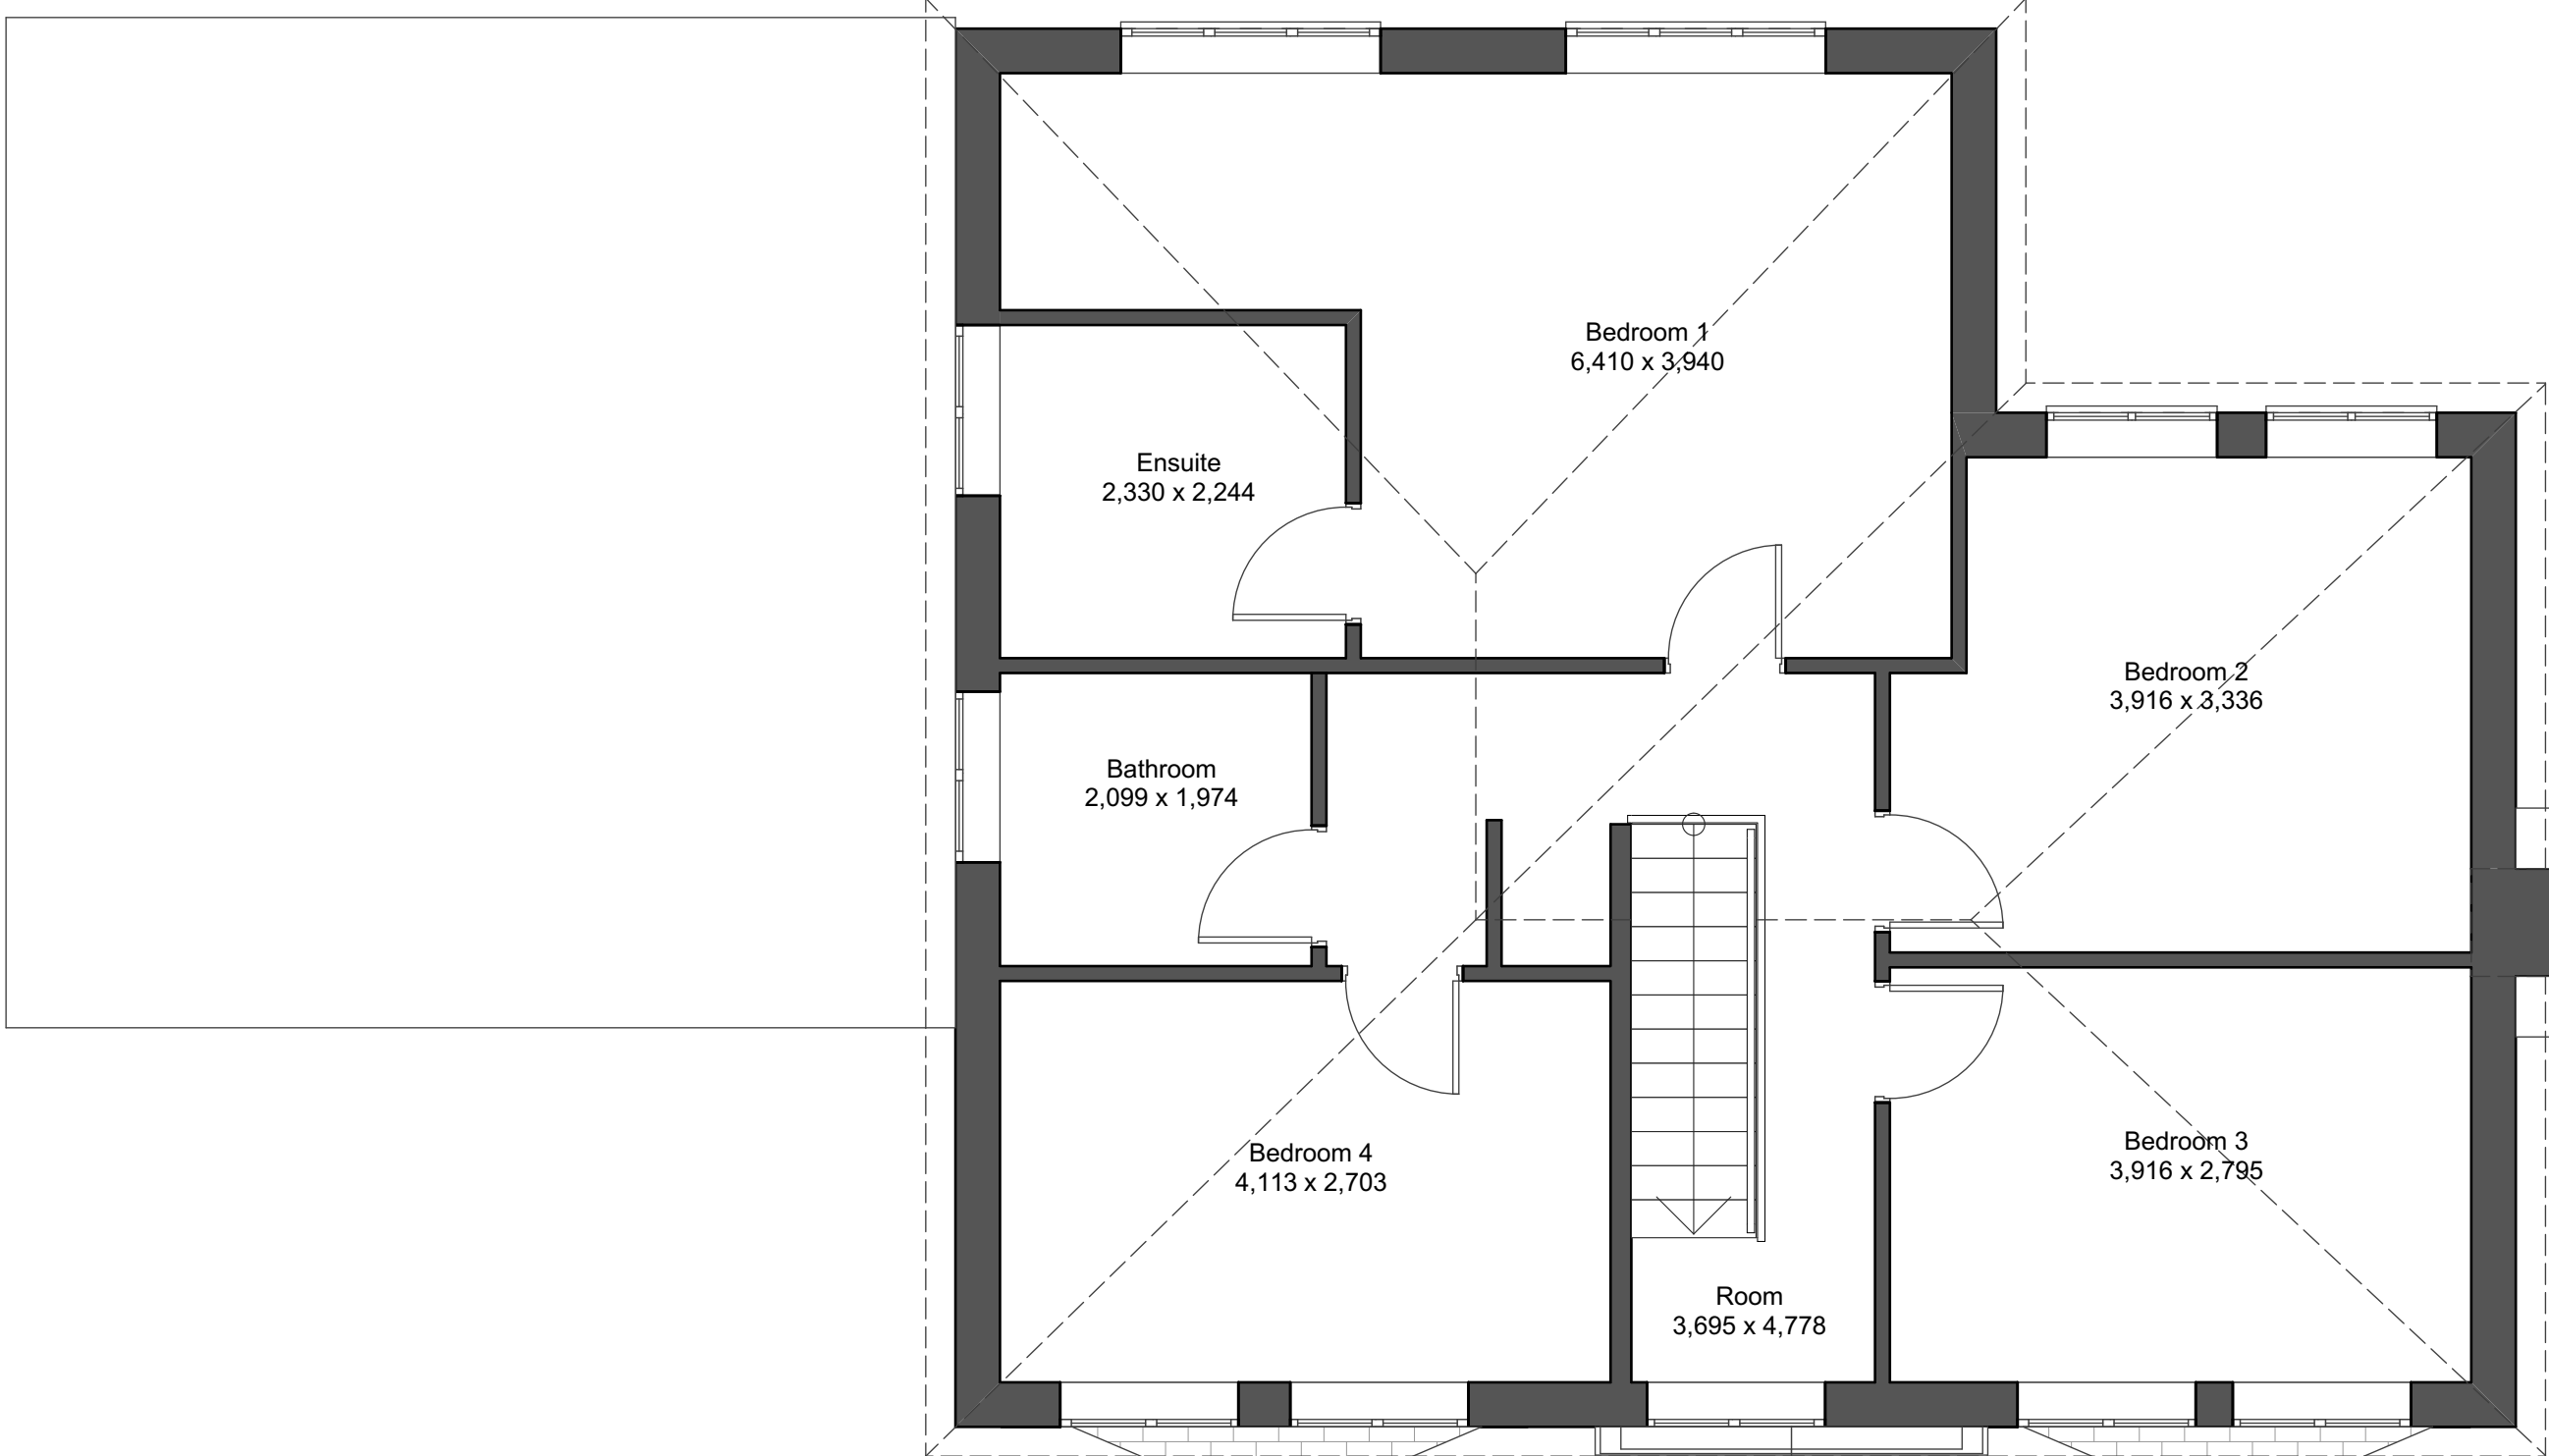


SOUTH ELEVATION

EXISTING

FIRST

1:50

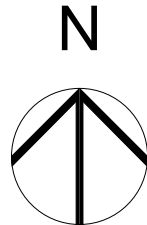


**Looking to extend your home?
Call for a free consultation today;
020 8954 6291
www.yooparchitects.co.uk
YOOP Architects, your local architect**

NORTH ELEVATION ▽


▽ WEST ELEVATION

△ EAST ELEVATION



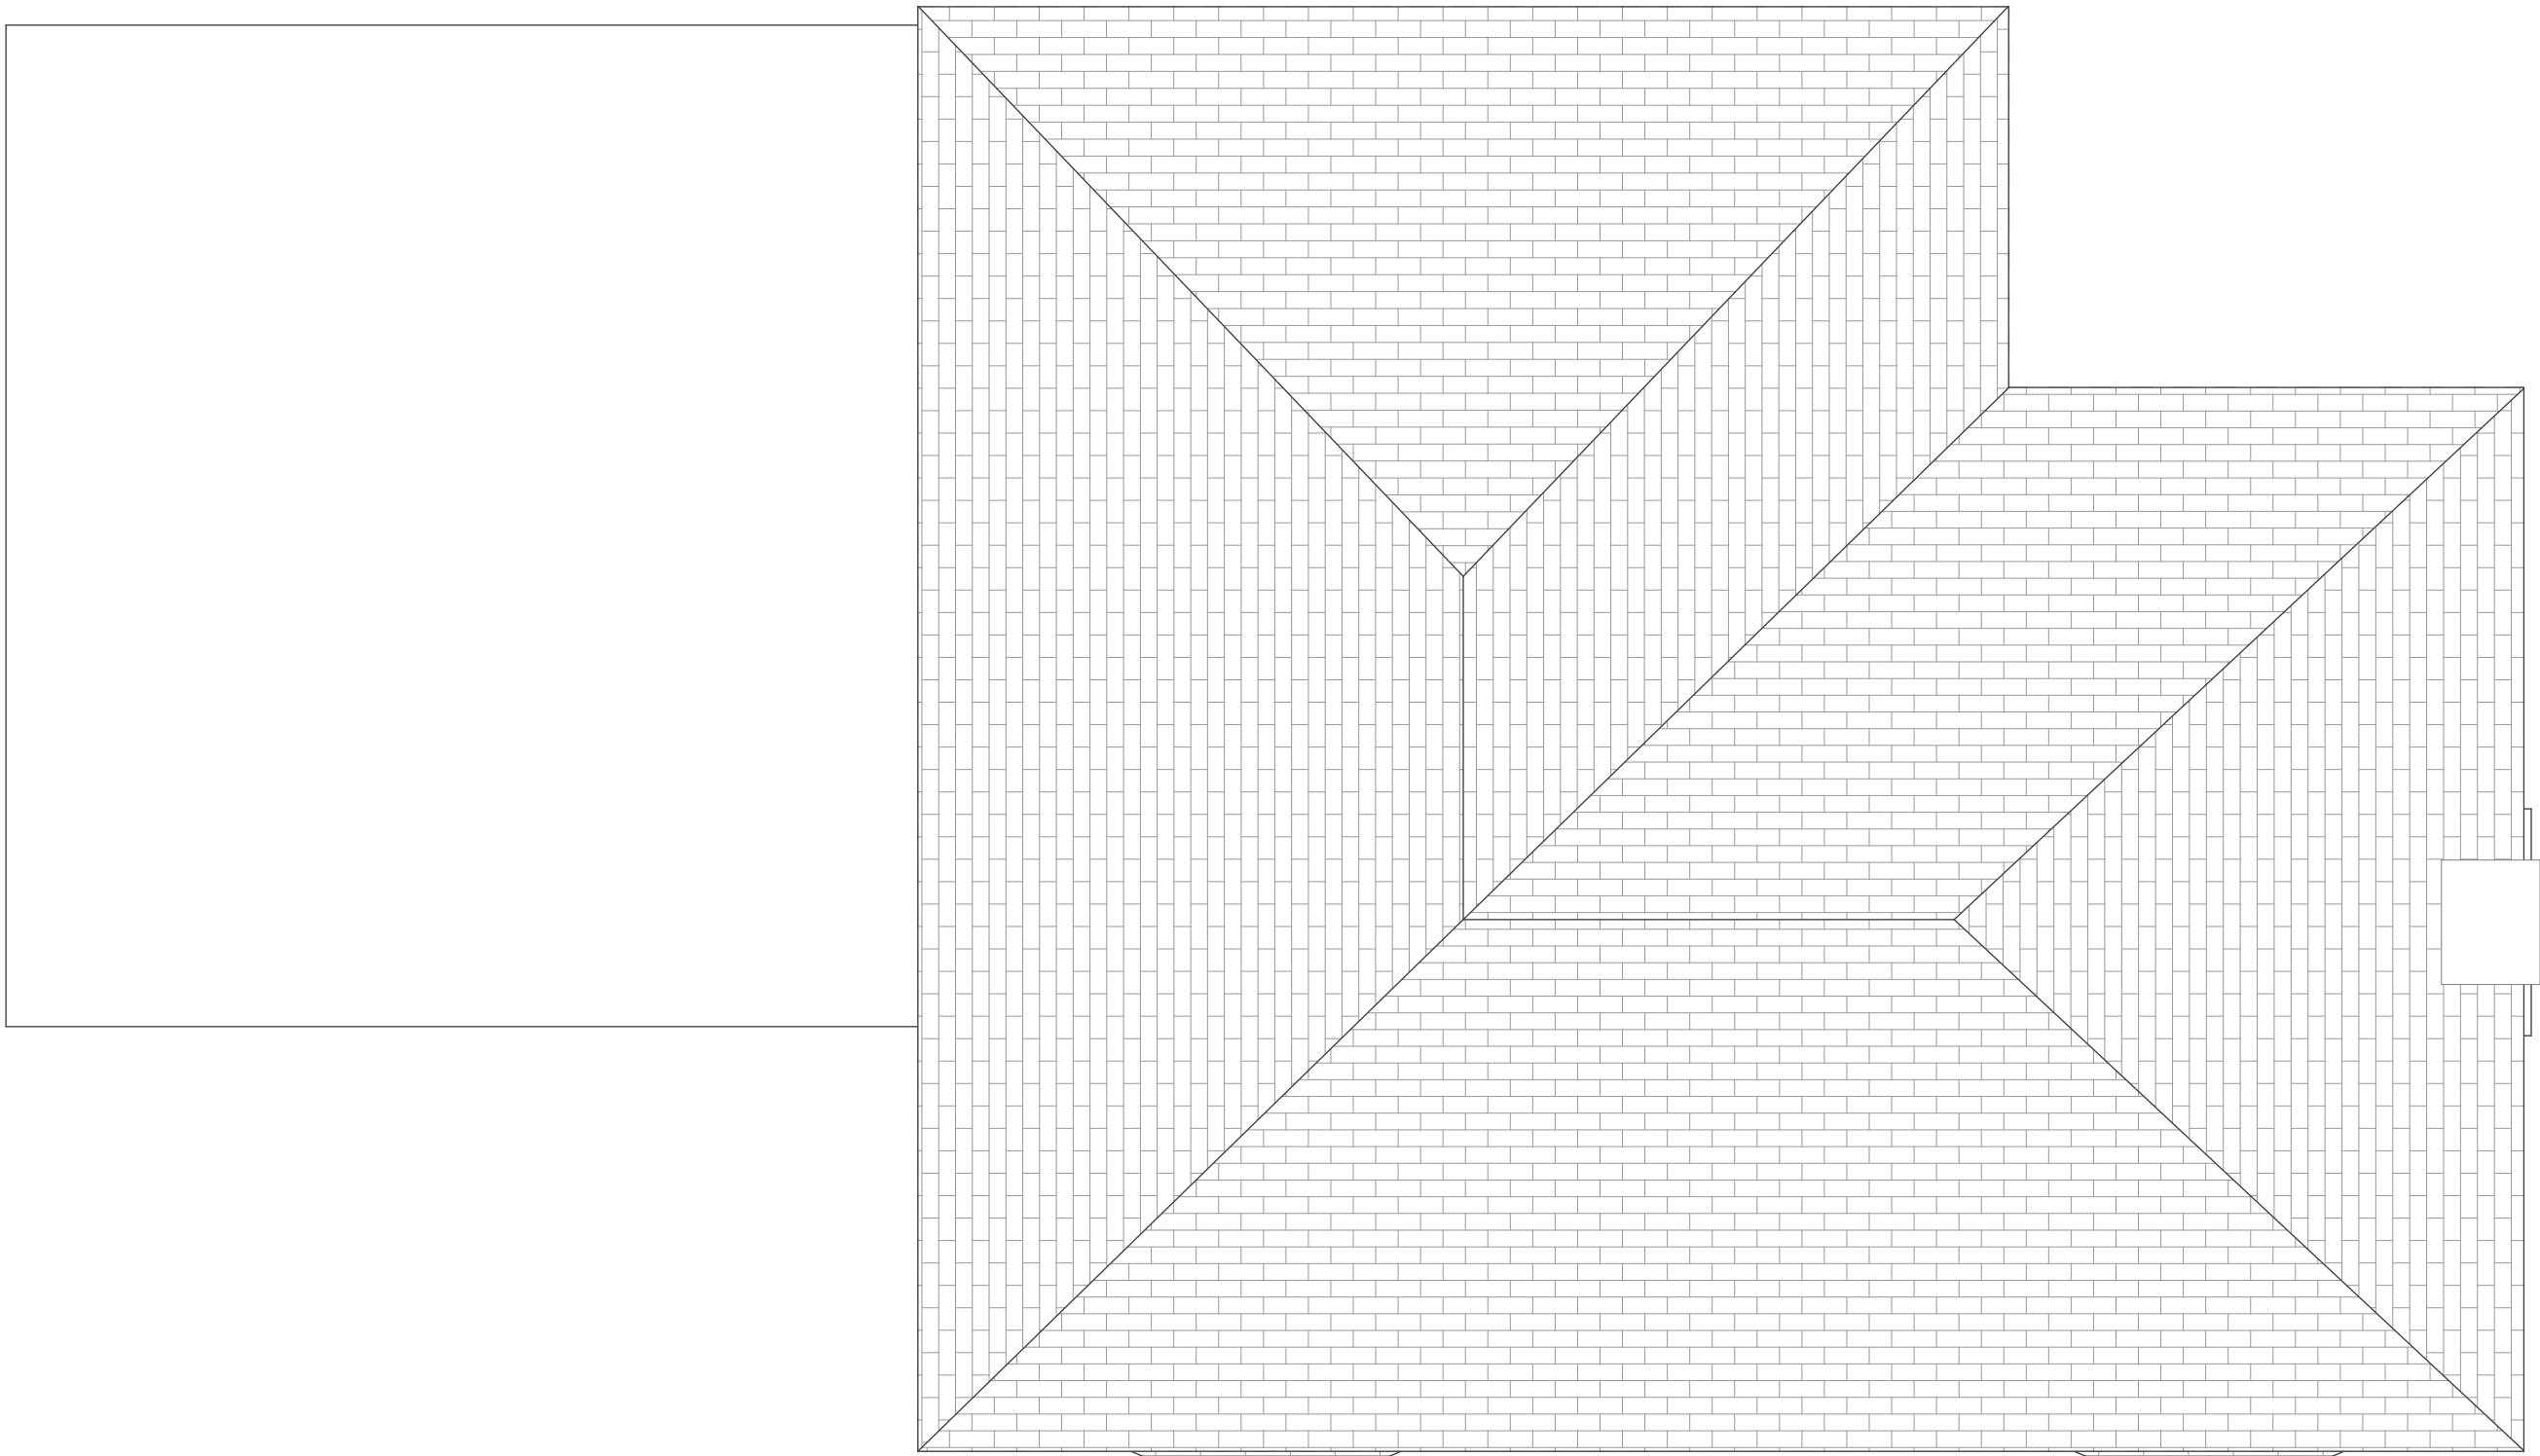


SOUTH ELEVATION △

EXISTING ROOF 1:50

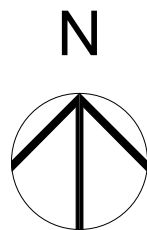

Looking to extend your home?
Call for a free consultation today;
020 8954 6291
www.yooparchitects.co.uk
YOOP Architects, your local architect

    Office 128, 28A Church Road, Stanmore, Middlesex, HA7 4AW, England 020 8954 6291 studio@yooparchitects.co.uk	<table><tr><th>Notes</th></tr><tr><td>This drawing is copyright of YOOP Architects. Drawing for planning purposes, not construction</td></tr></table>	Notes	This drawing is copyright of YOOP Architects. Drawing for planning purposes, not construction	<table><tr><th>Scale Bar</th></tr><tr><td></td></tr></table>	Scale Bar		<table><tr><th>Scale</th></tr><tr><td>1:50 @ A1 1:100 @ A3</td></tr></table>	Scale	1:50 @ A1 1:100 @ A3	<table><tr><th>Purpose of Issue</th></tr><tr><td>PLANNING</td></tr></table>	Purpose of Issue	PLANNING	<table><tr><th>Date of Issue</th></tr><tr><td>Sunday, 30 August, 2020</td></tr></table>	Date of Issue	Sunday, 30 August, 2020	<table><tr><th>Project</th></tr><tr><td>Extension & Refurbishment 39 CYGNET ROAD NORTHWOOD 456</td></tr></table>	Project	Extension & Refurbishment 39 CYGNET ROAD NORTHWOOD 456	<table><tr><th>Project No.</th></tr><tr><td>2019/00</td></tr></table>	Project No.	2019/00	<table><tr><th>Layout Title</th></tr><tr><td>ROOF PLAN</td></tr></table>	Layout Title	ROOF PLAN	<table><tr><th>Drawing Number</th></tr><tr><td>000/EX/104</td></tr></table>	Drawing Number	000/EX/104	<table><tr><th>Revision</th></tr><tr><td></td></tr></table>	Revision	
	Notes																													
This drawing is copyright of YOOP Architects. Drawing for planning purposes, not construction																														
Scale Bar																														
																														
Scale																														
1:50 @ A1 1:100 @ A3																														
Purpose of Issue																														
PLANNING																														
Date of Issue																														
Sunday, 30 August, 2020																														
Project																														
Extension & Refurbishment 39 CYGNET ROAD NORTHWOOD 456																														
Project No.																														
2019/00																														
Layout Title																														
ROOF PLAN																														
Drawing Number																														
000/EX/104																														
Revision																														



EXISTING

SOUTH ELEVATION

1:50




EXISTING

NORTH ELEVATION

1:50

Looking to extend your home?
Call for a free consultation today;
020 8954 6291
www.yooparchitects.co.uk
YOOP Architects, your local architect

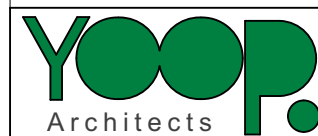


Office 128, 28A Church Road, Stanmore,
Middlesex, HA7 4AW, England
020 8954 6291
studio@yooparchitects.co.uk

Notes

This drawing is copyright of YOOP Architects.
Drawing for planning purposes, not construction

Scale Bar

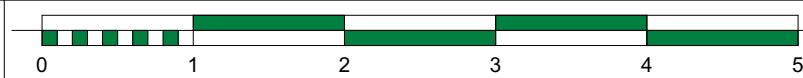

Scale

1:50 @ A1
1:100 @ A3

Purpose of Issue

PLANNING

Date of Issue

Sunday, 30 August, 2020

Project

Extension & Refurbishment
39 CYGNET ROAD NORTHWOOD 456

Project No.

2019/00

Layout Title

EXISTING ELEVATIONS

Drawing Number

000/EX/120

Revision



EXISTING EAST ELEVATION 1:50



EXISTING WEST ELEVATION 1:50

Looking to extend your home?
Call for a free consultation today;
020 8954 6291
www.yooparchitects.co.uk
YOOP Architects, your local architect

