


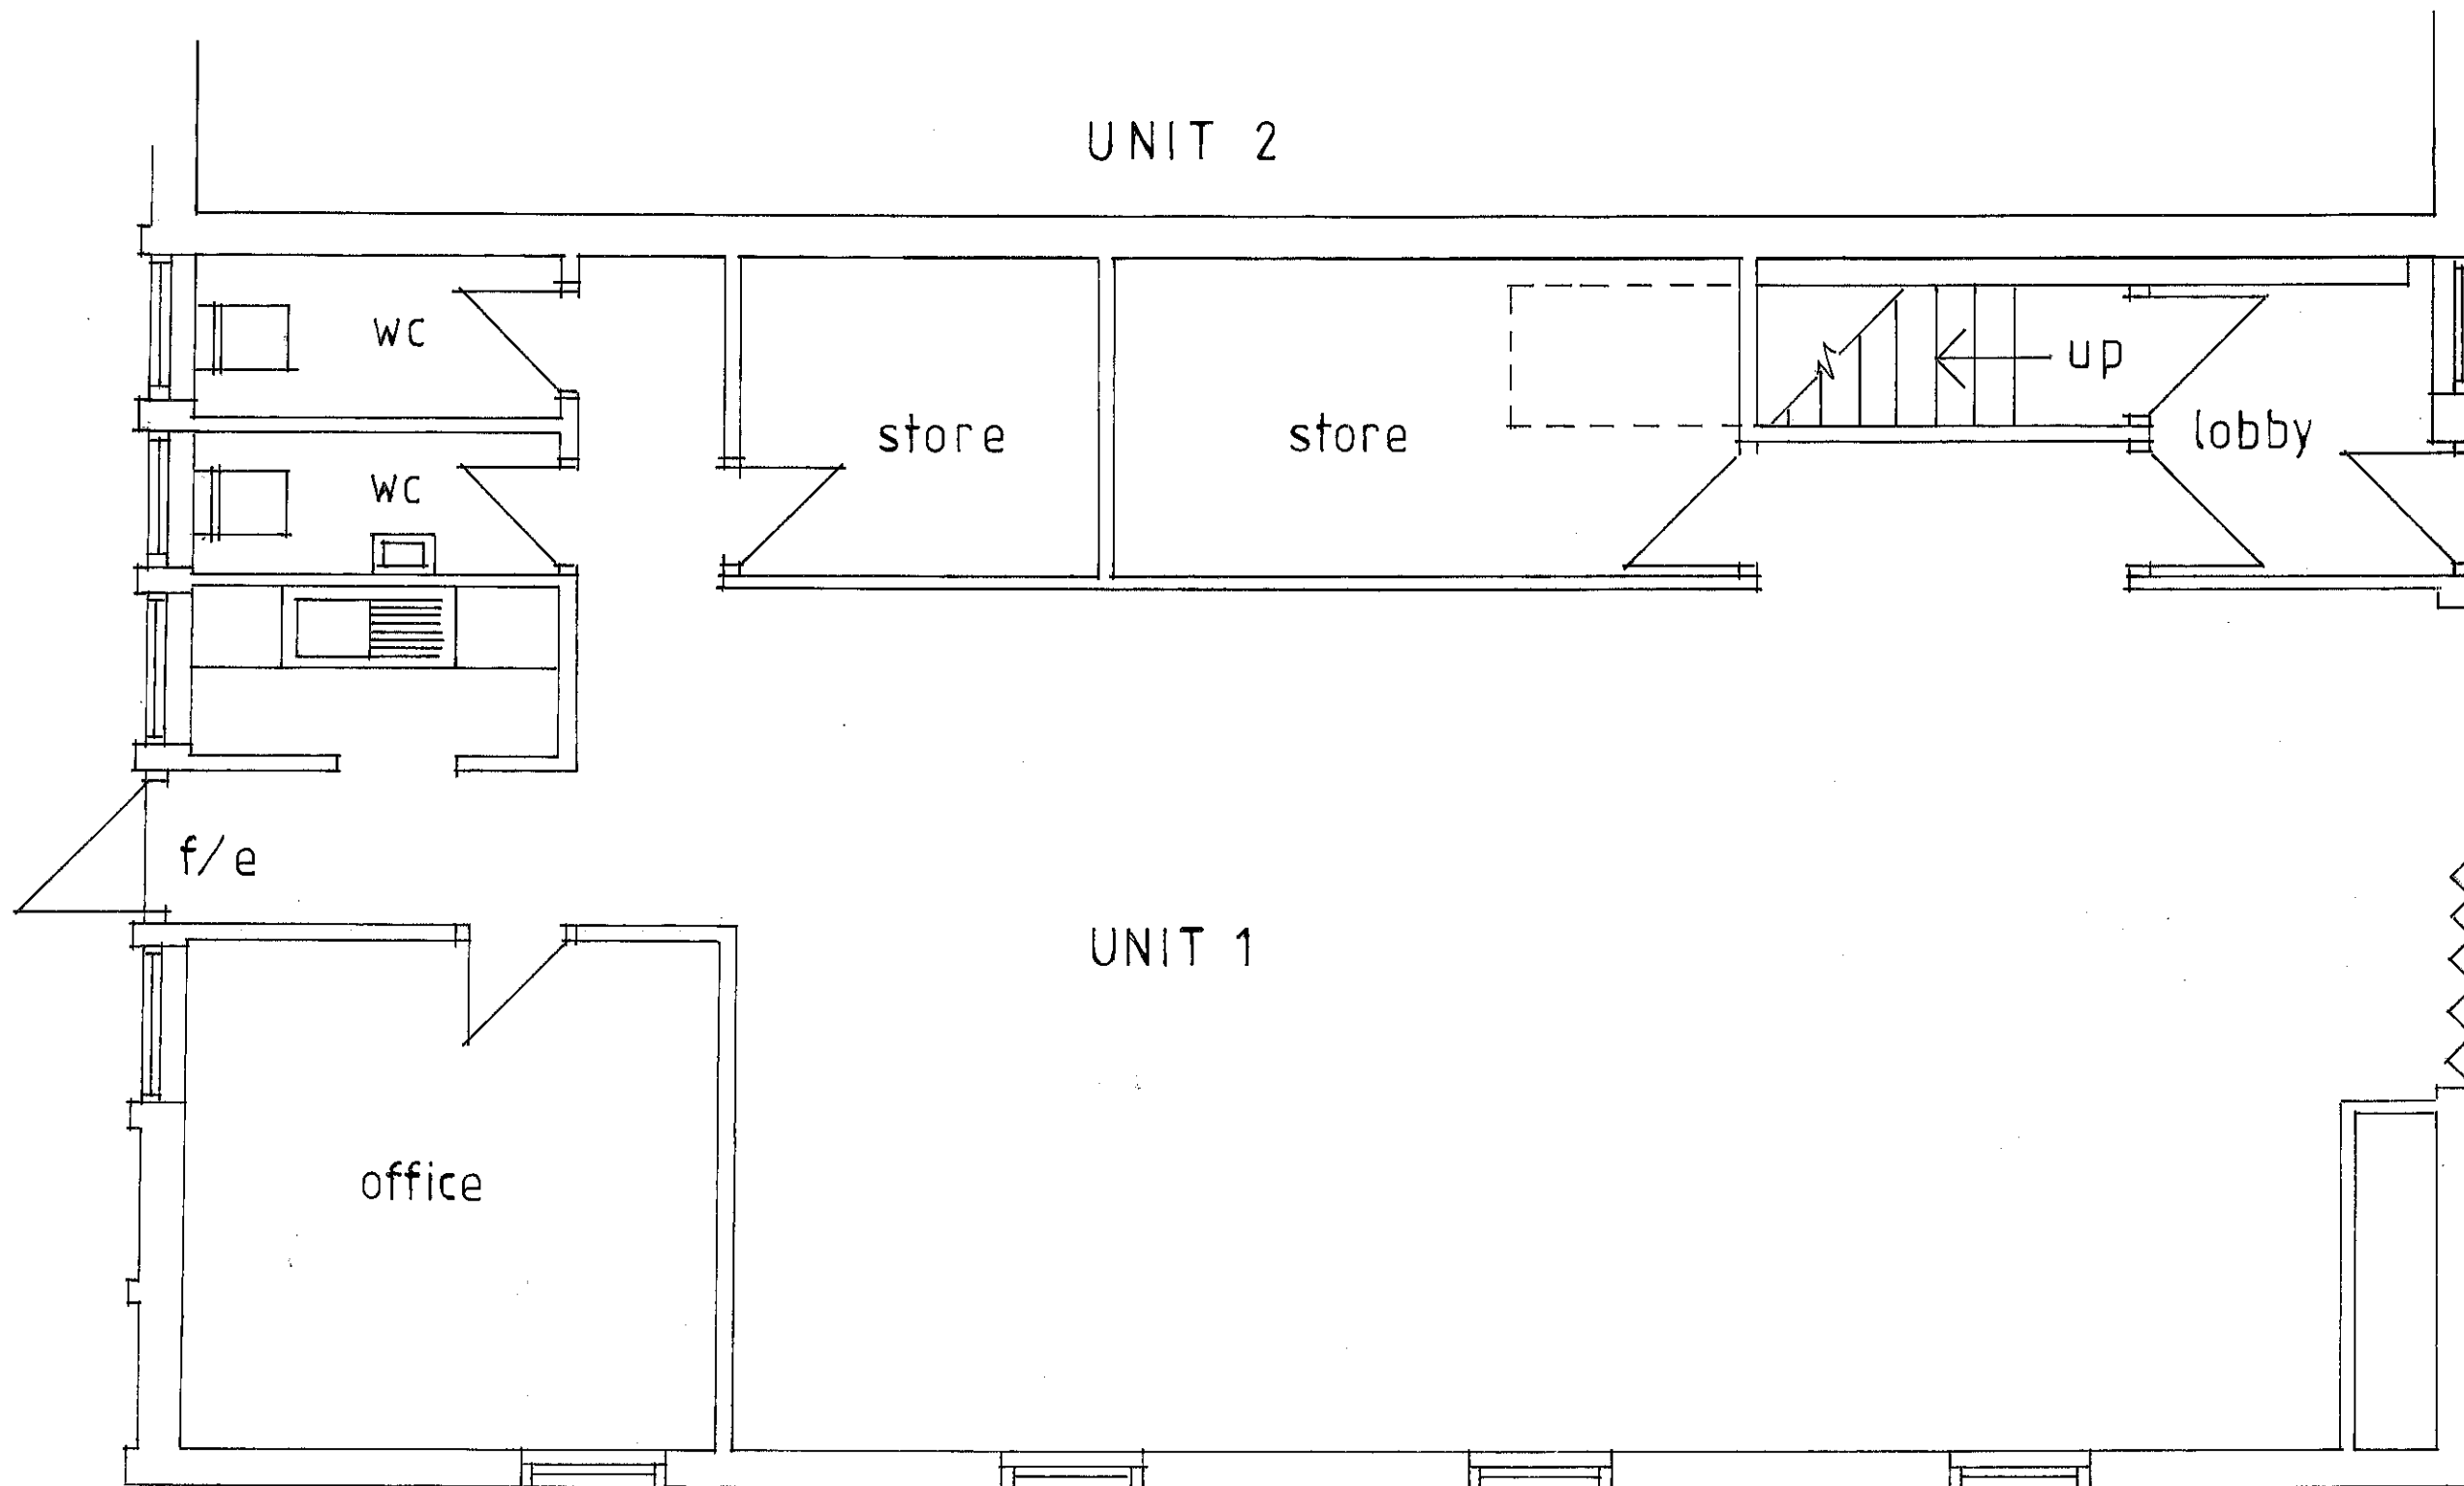

Drg SW 01

Ground Floor Plan - As Existing

- Scale = 1 : 50




UNIT 1, SWAN WHARF, WATERLOO ROAD, UXBRIDGE, MIDDLESEX, UB8 2RA

february 2018


UNIT 2

Drg SW 02

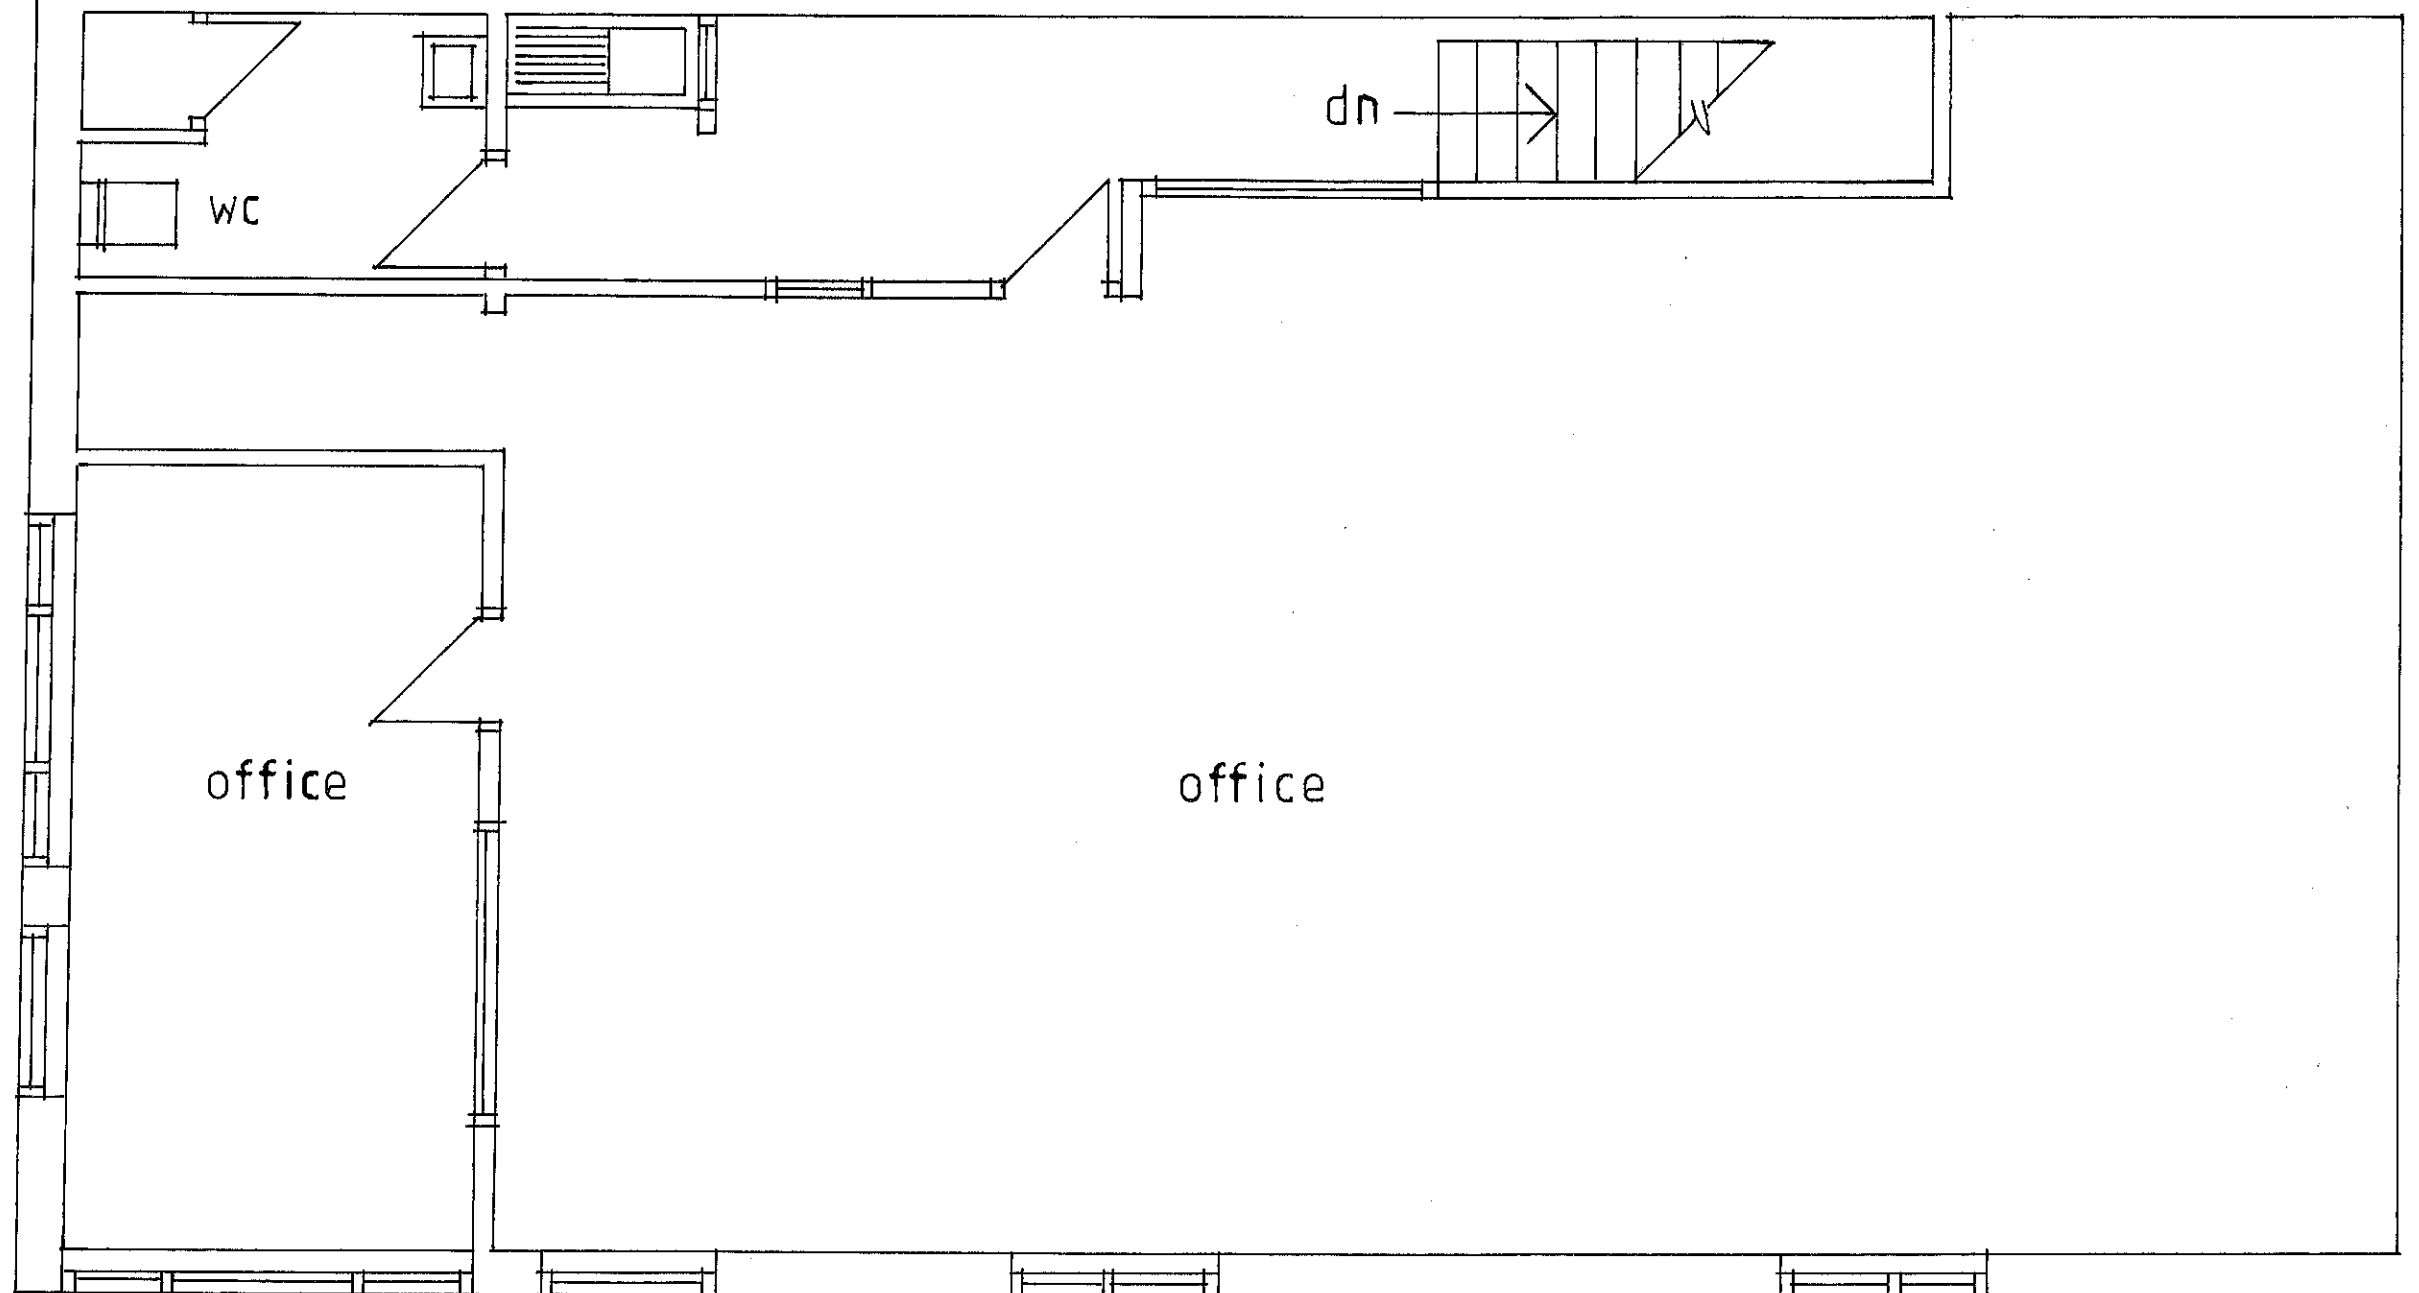

First Floor Plan - As Existing


- Scale = 1:50

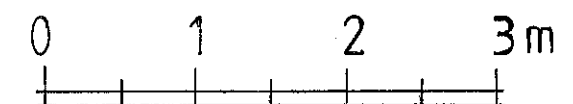

UNIT 1, SWAN WHARF, WATERLOO ROAD, UXBRIDGE, MIDDLESEX, UB8 2RA


february 2018

UNIT 1, SWAN WHARF, WATERLOO ROAD, UXBRIDGE, MIDDLESEX, UB8 2RA

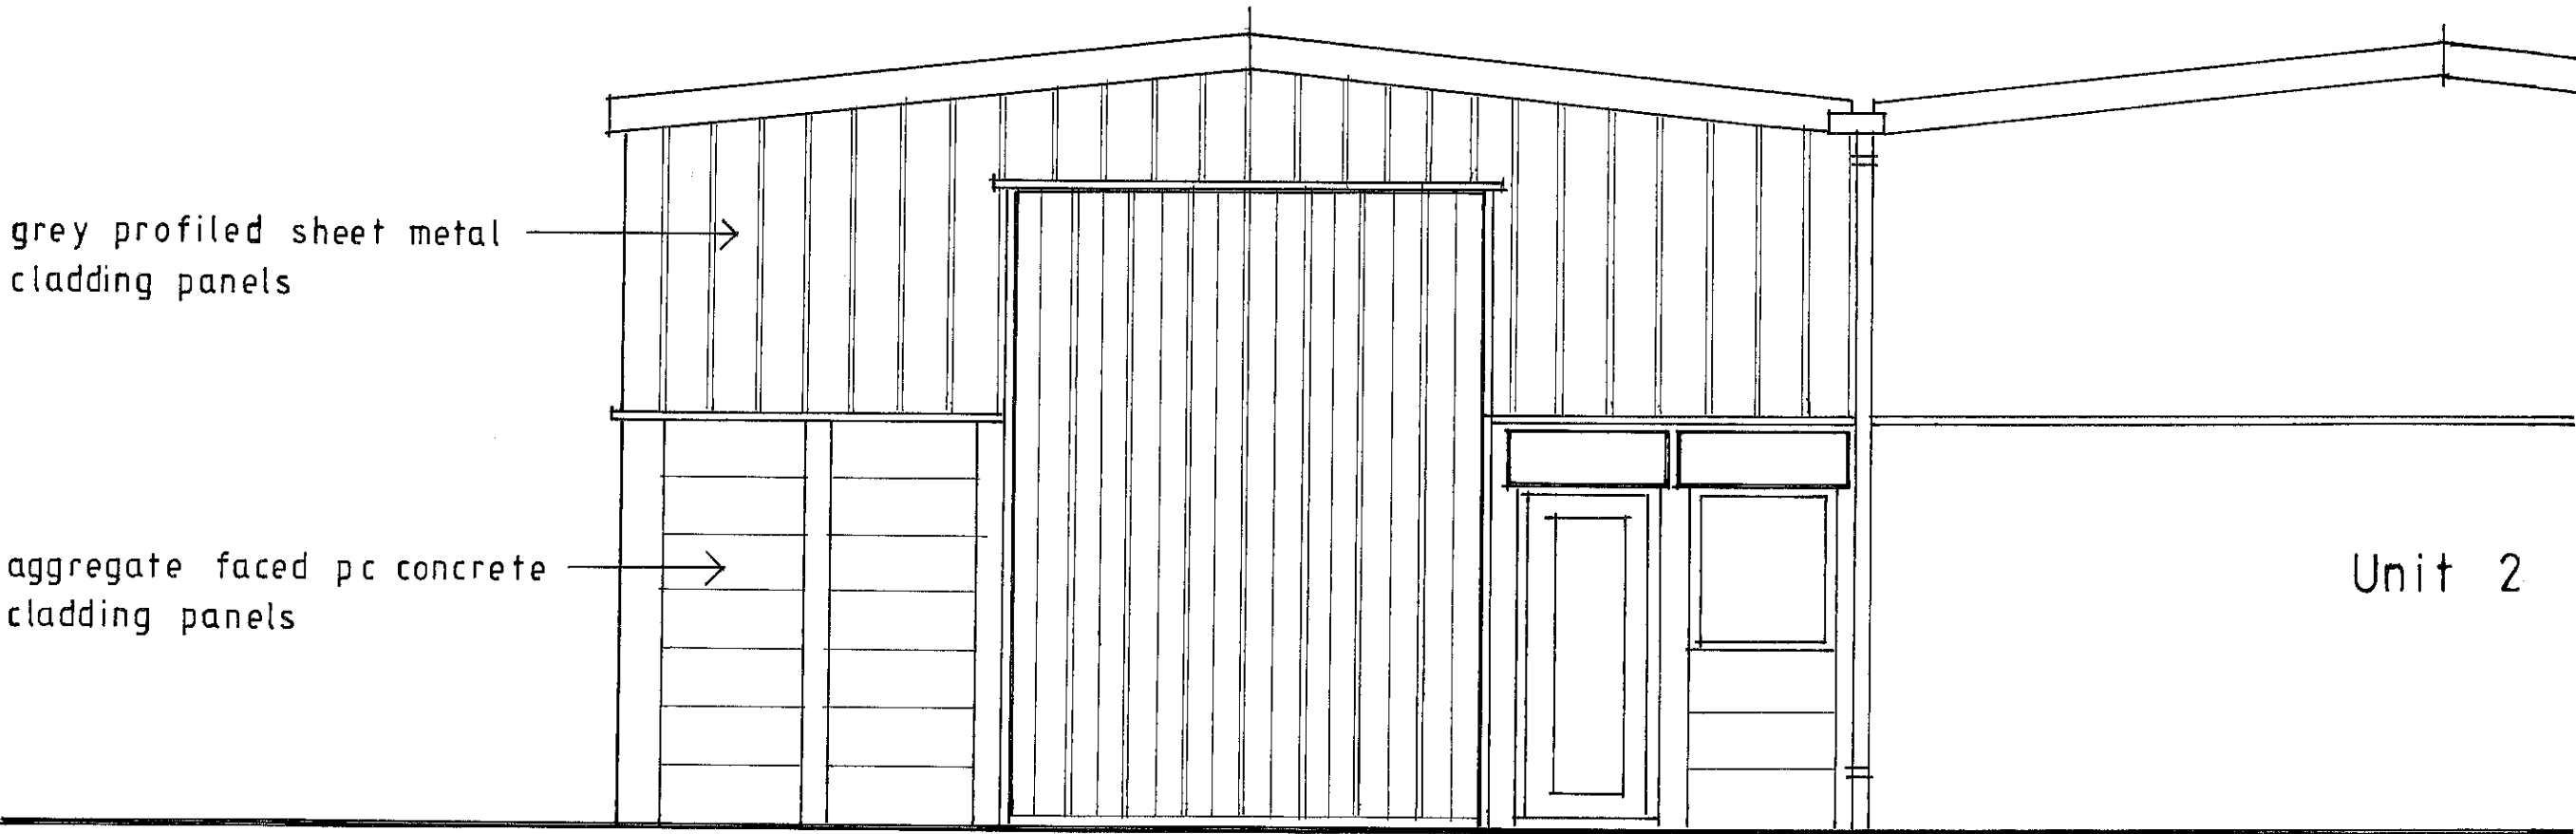


End Elevation - Facing Service Yard - As Existing

Scale = 1 : 50

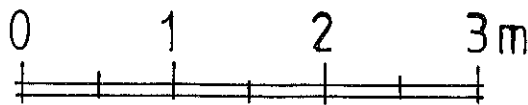


february 2018

UNIT 1, SWAN WHARF, WATERLOO ROAD, UXBRIDGE, MIDDLESEX, UB8 2RA

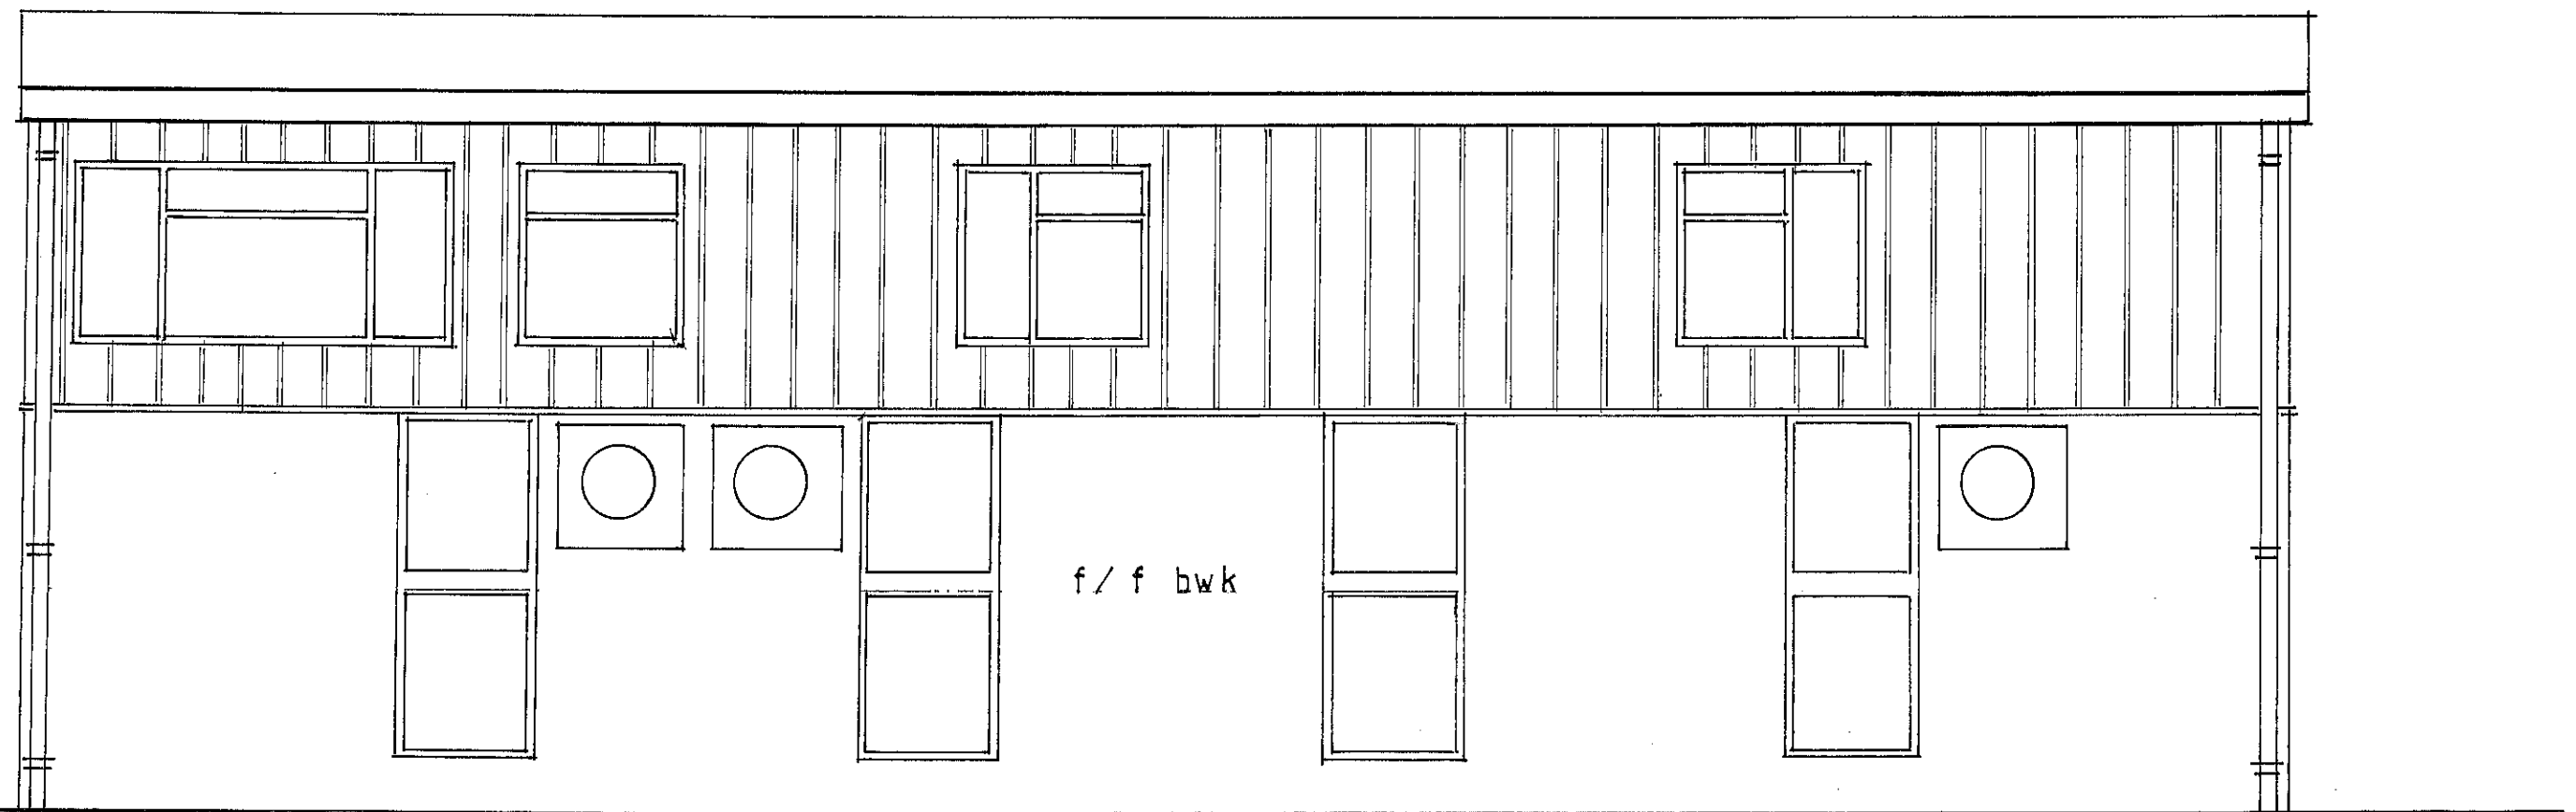

Side Elevation - Facing Waterloo Road - As Existing

Scale = 1 : 50

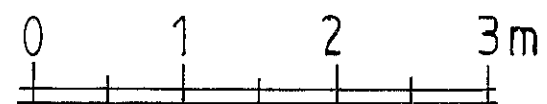

february 2018


UNIT 1, SWAN WHARF, WATERLOO ROAD, UXBRIDGE, MIDDLESEX, UB8 2RA




Unit 2

End Elevation - Facing Cowley Mill Road - As Existing

Scale = 1:50

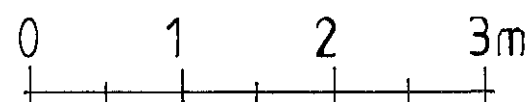


february 2018

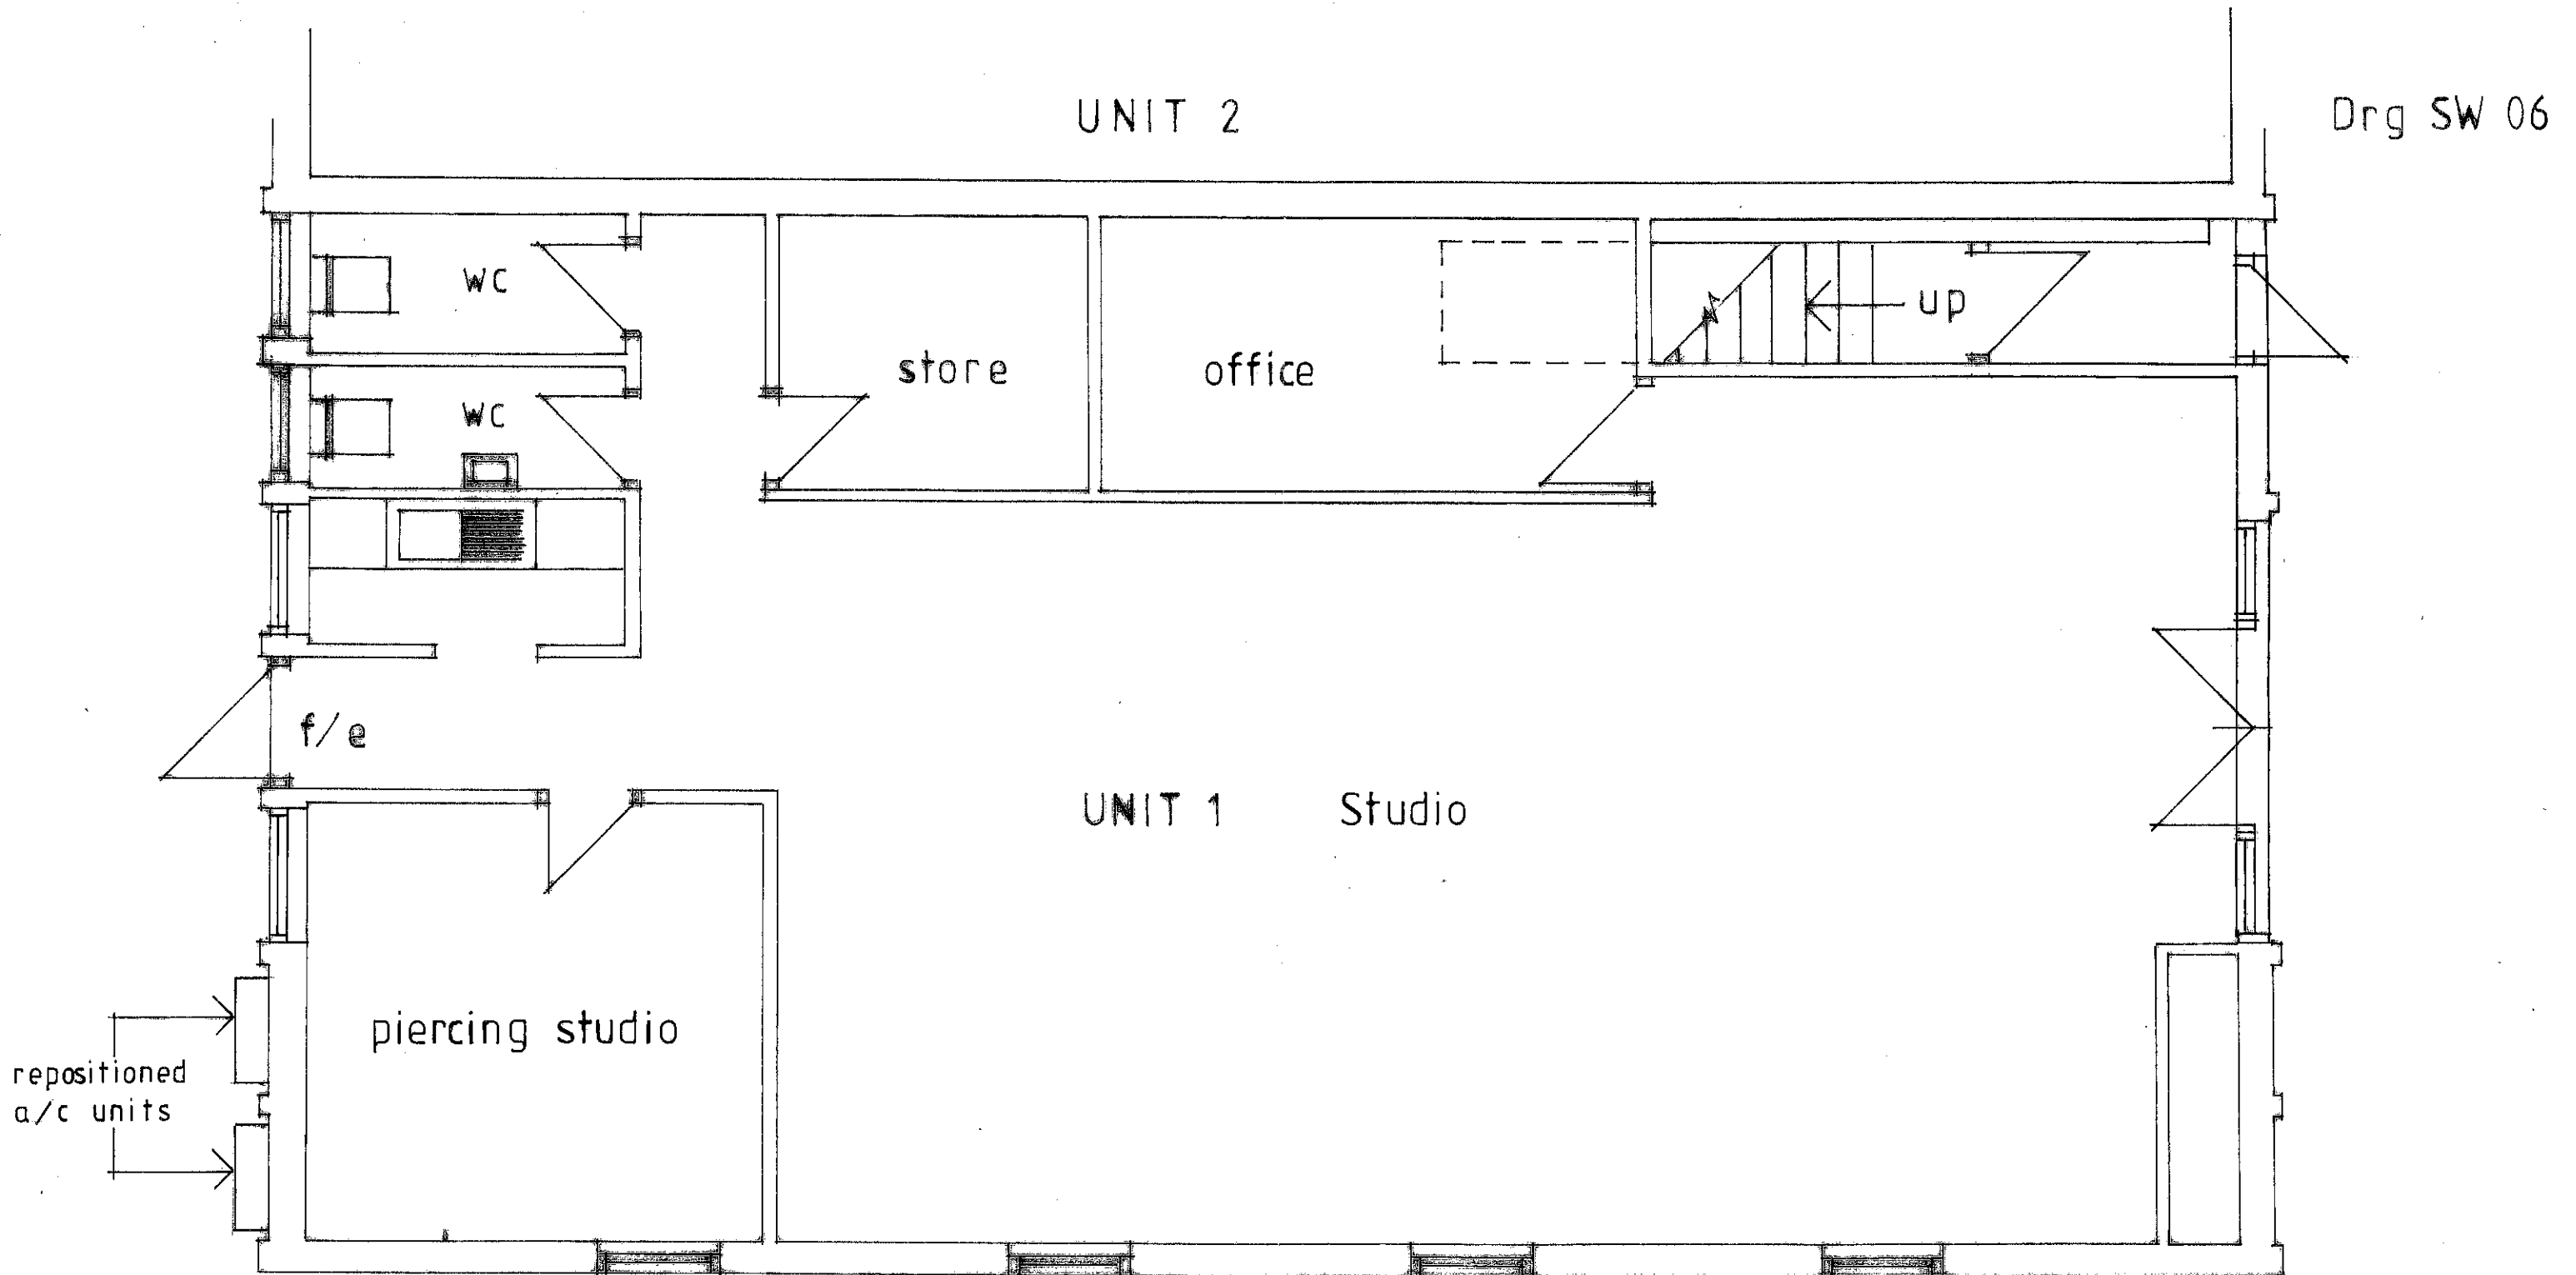

Ground Floor Plan

As Proposed - Scale = 1 : 50

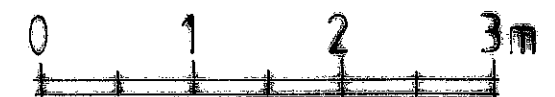


UNIT 1, SWAN WHARF, WATERLOO ROAD, UXBRIDGE, MIDDLESEX, UB8 2RA

july 2018


UNIT 2

Drg SW 07

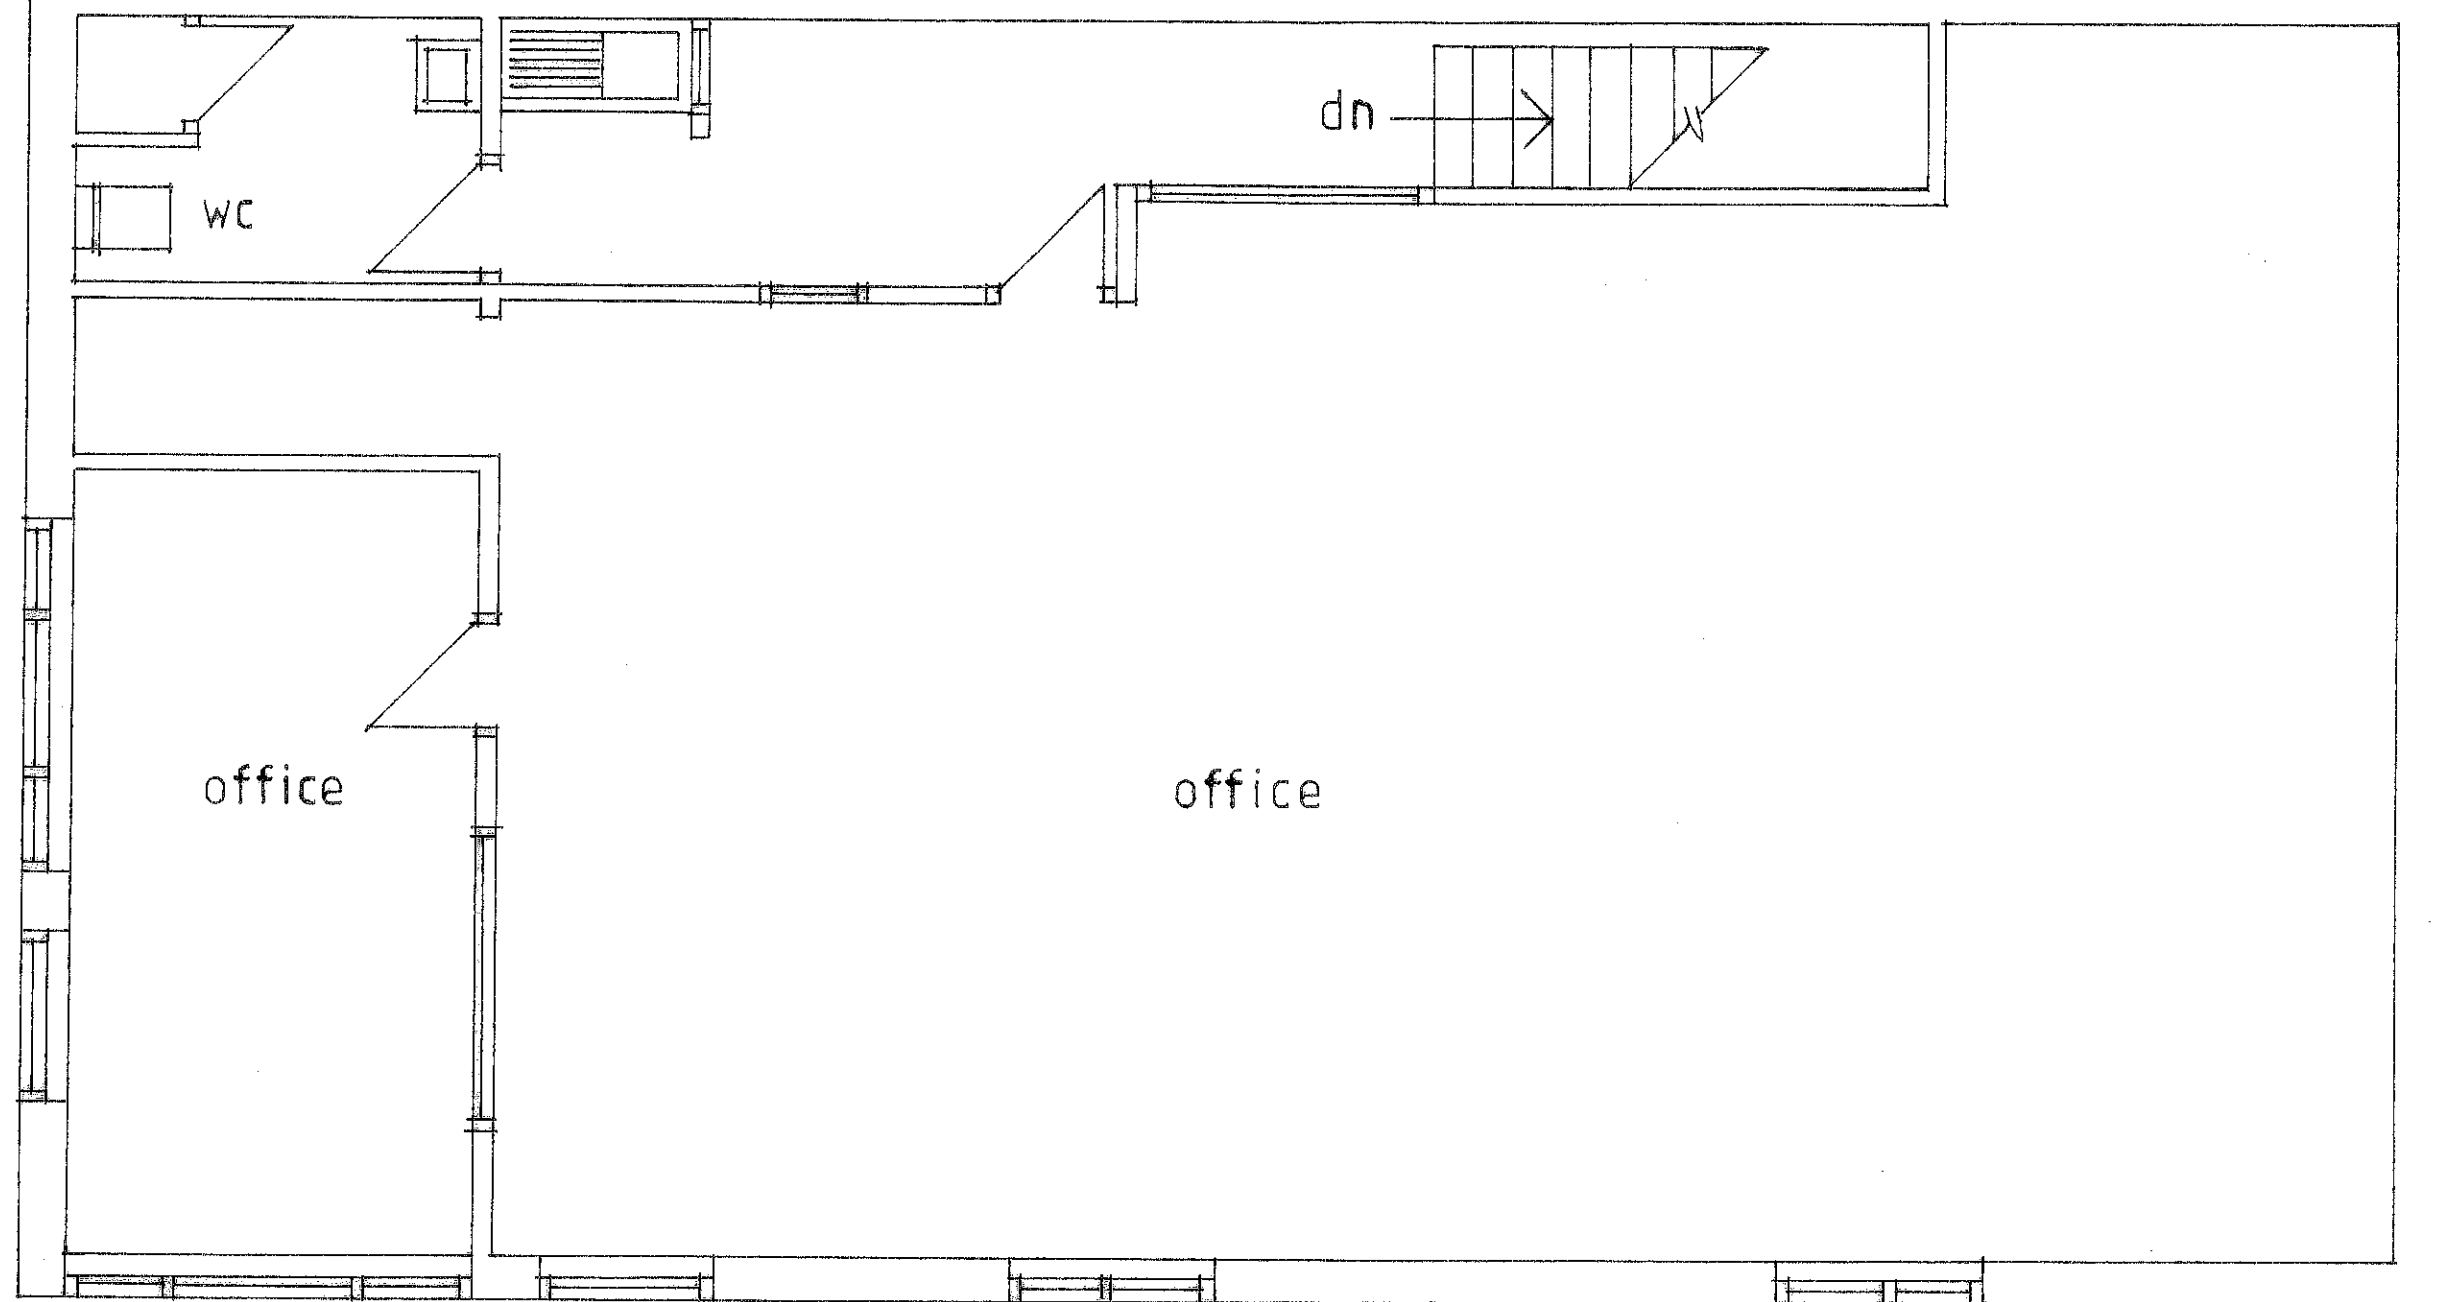

First Floor Plan

As Proposed - Scale = 1:50

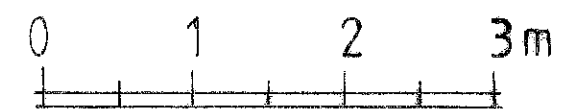

UNIT 1, SWAN WHARF, WATERLOO ROAD, UXBRIDGE, MIDDLESEX, UB8 2RA

july 2018