



UNIT 1, SWAN WHARF, WATERLOO ROAD, UXBRIDGE, MIDDLESEX, UB8 2RA

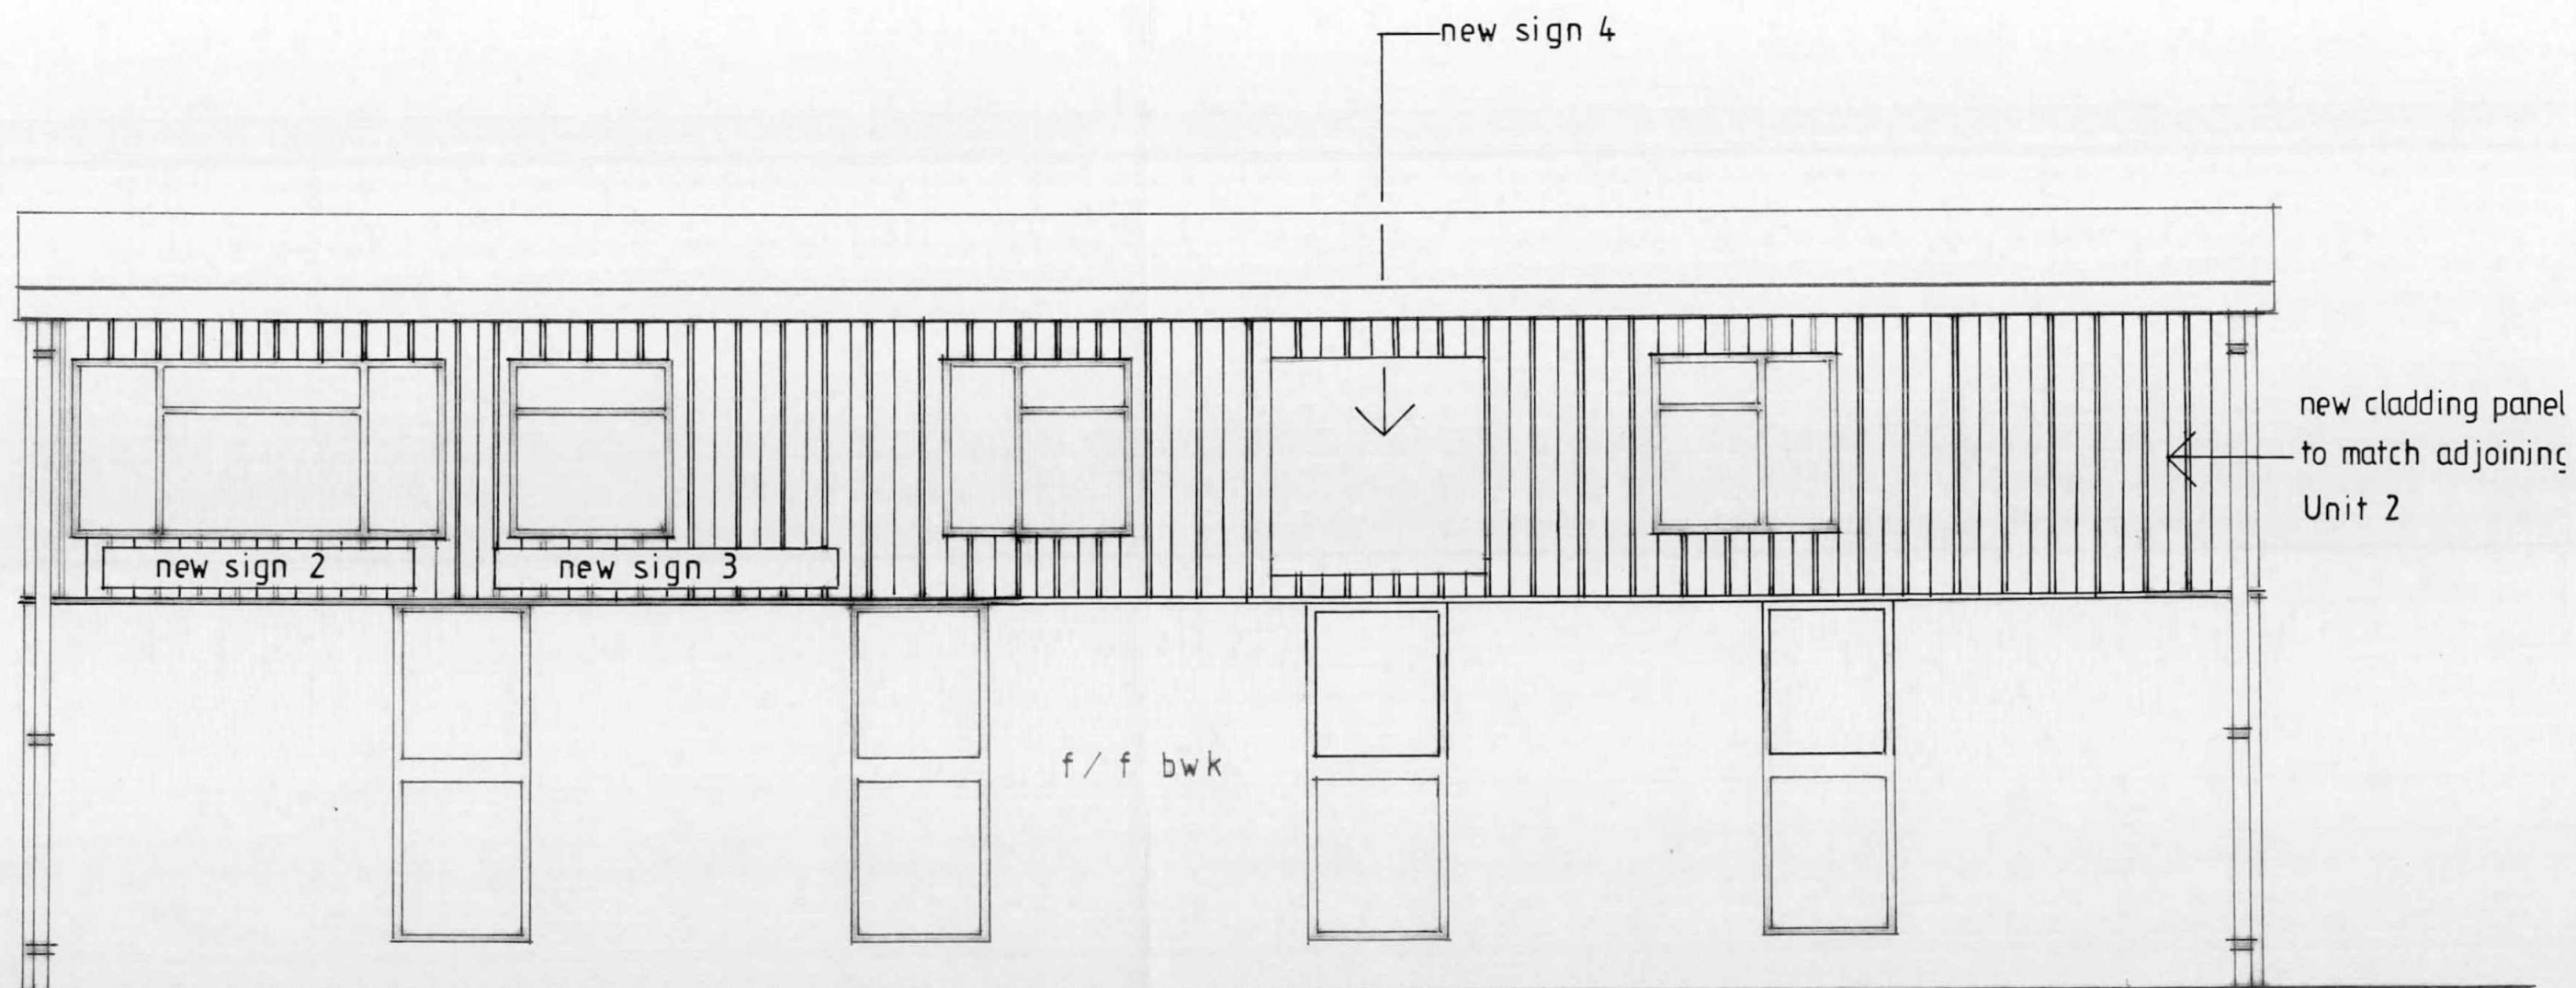

Side Elevation - Facing Waterloo Road

As Proposed

Scale. = 1 : 50

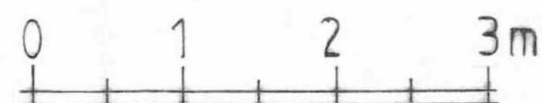

july 2018