


PLAN HARI/I SITE LOCATION PLAN

UNIT 1 SWAN WHARF, WATERLOO ROAD, UXBRIDGE UB8 2RA

Client: Alan Dean

Date: 8 August 2018

Scale 1:1,250 @ A4

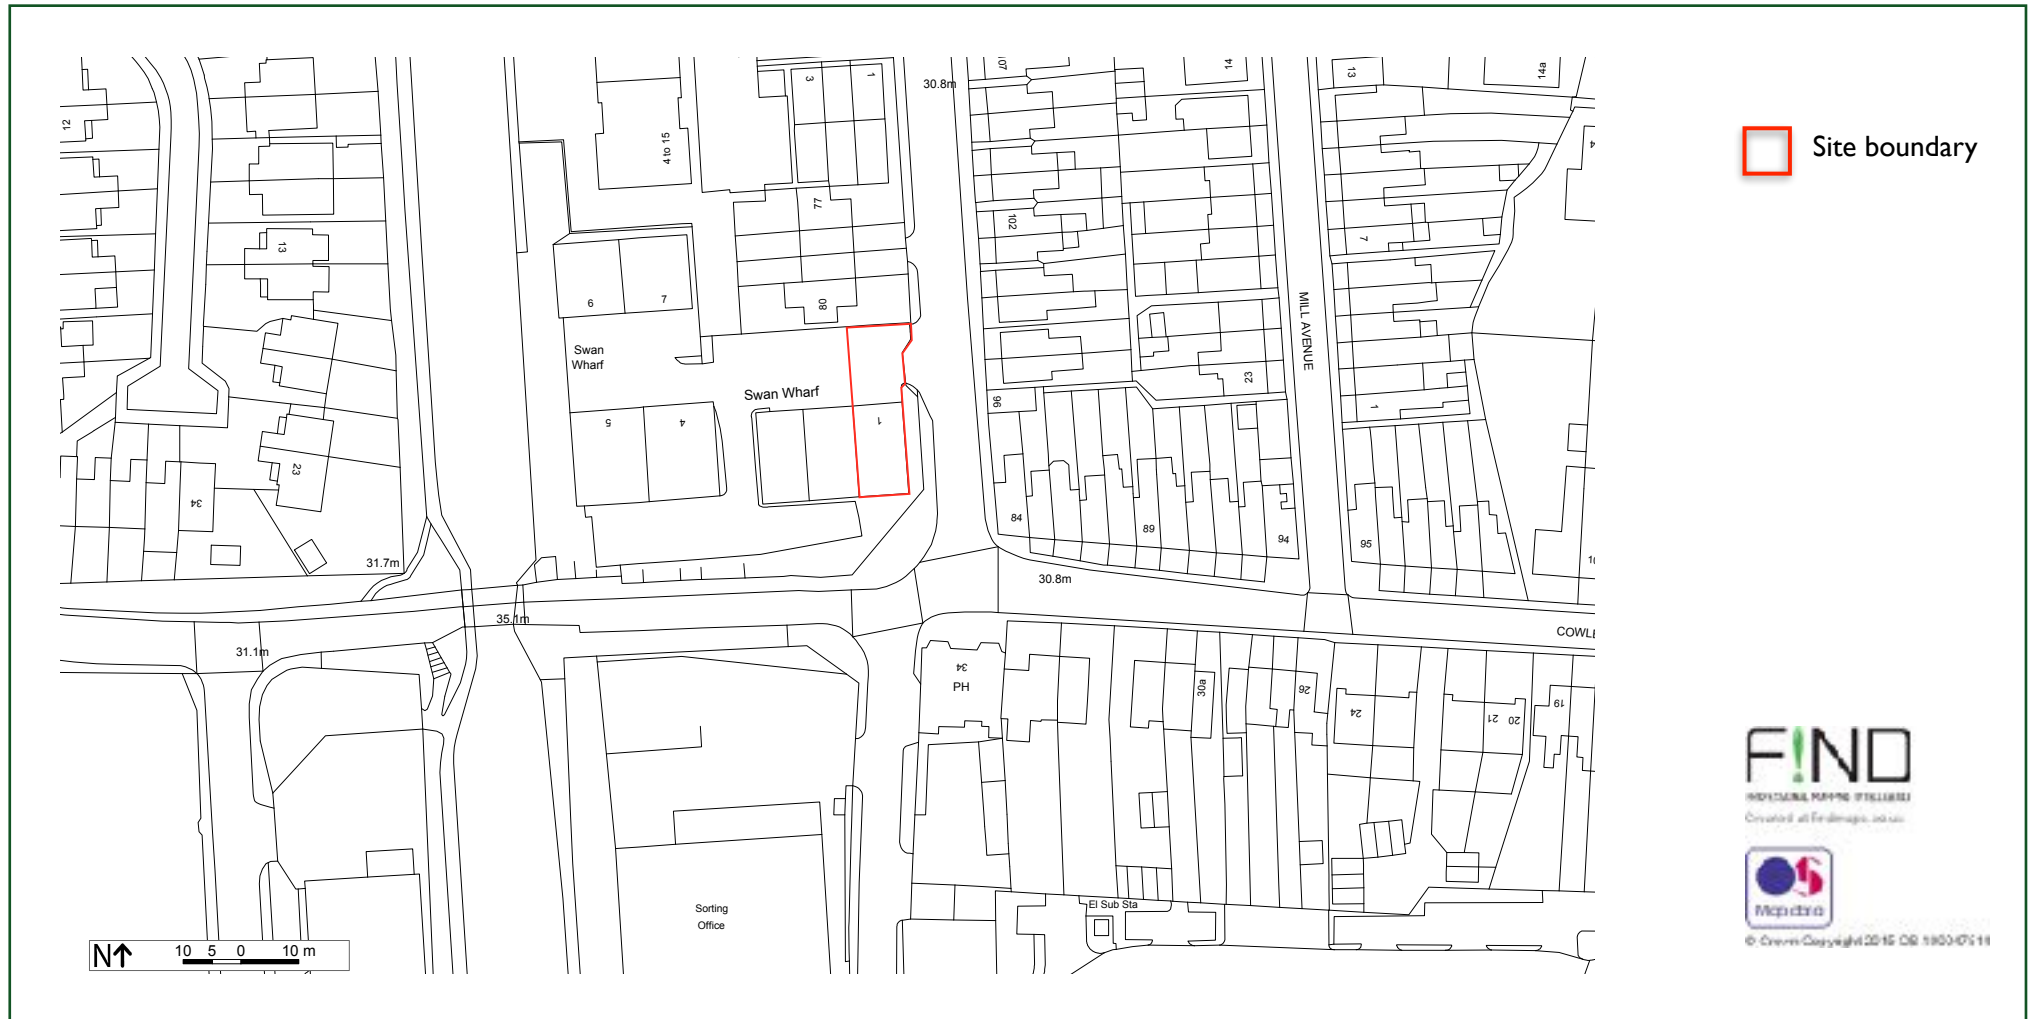

1 Gracechurch Street, London EC3V 0DD, UK T: +44 (0)20 3713 8500 E: contact@dominiclawson.co.uk www.dominiclawson.co.uk

DLBP Ltd is registered in England & Wales at the above address, number 7229435.
VAT registration number 260 6370 18.

